


Note Number	Note Text
01	THRU' COLOUR RENDER
02	STANDING SEAM CLADDING
03	DARK GREY WINDOWS AND DOORS
04	
05	
06	RETAIN EXISTING ROOF
07	PHOTOVOLTAIC PANELS

KEY:

01 - CREAM RENDER
PROPOSED



02 - STANDING SEAM :
COLOUR : DARK GREY
PROPOSED

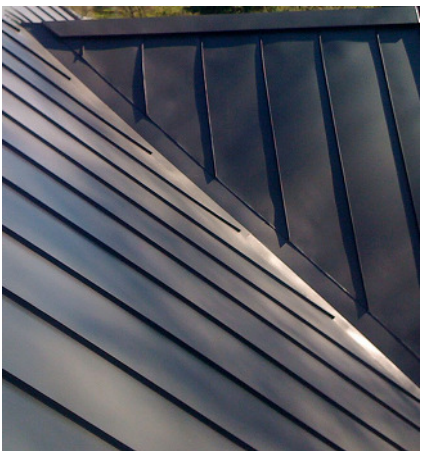


03 - DARK GREY
DOUBLE GLAZED
WINDOWS AND
DOORS - WHITE
INSIDE
PROPOSED




04- ROOF -
RETAIN EXISTING


05- PHOTOVOLTAIC
PANELS

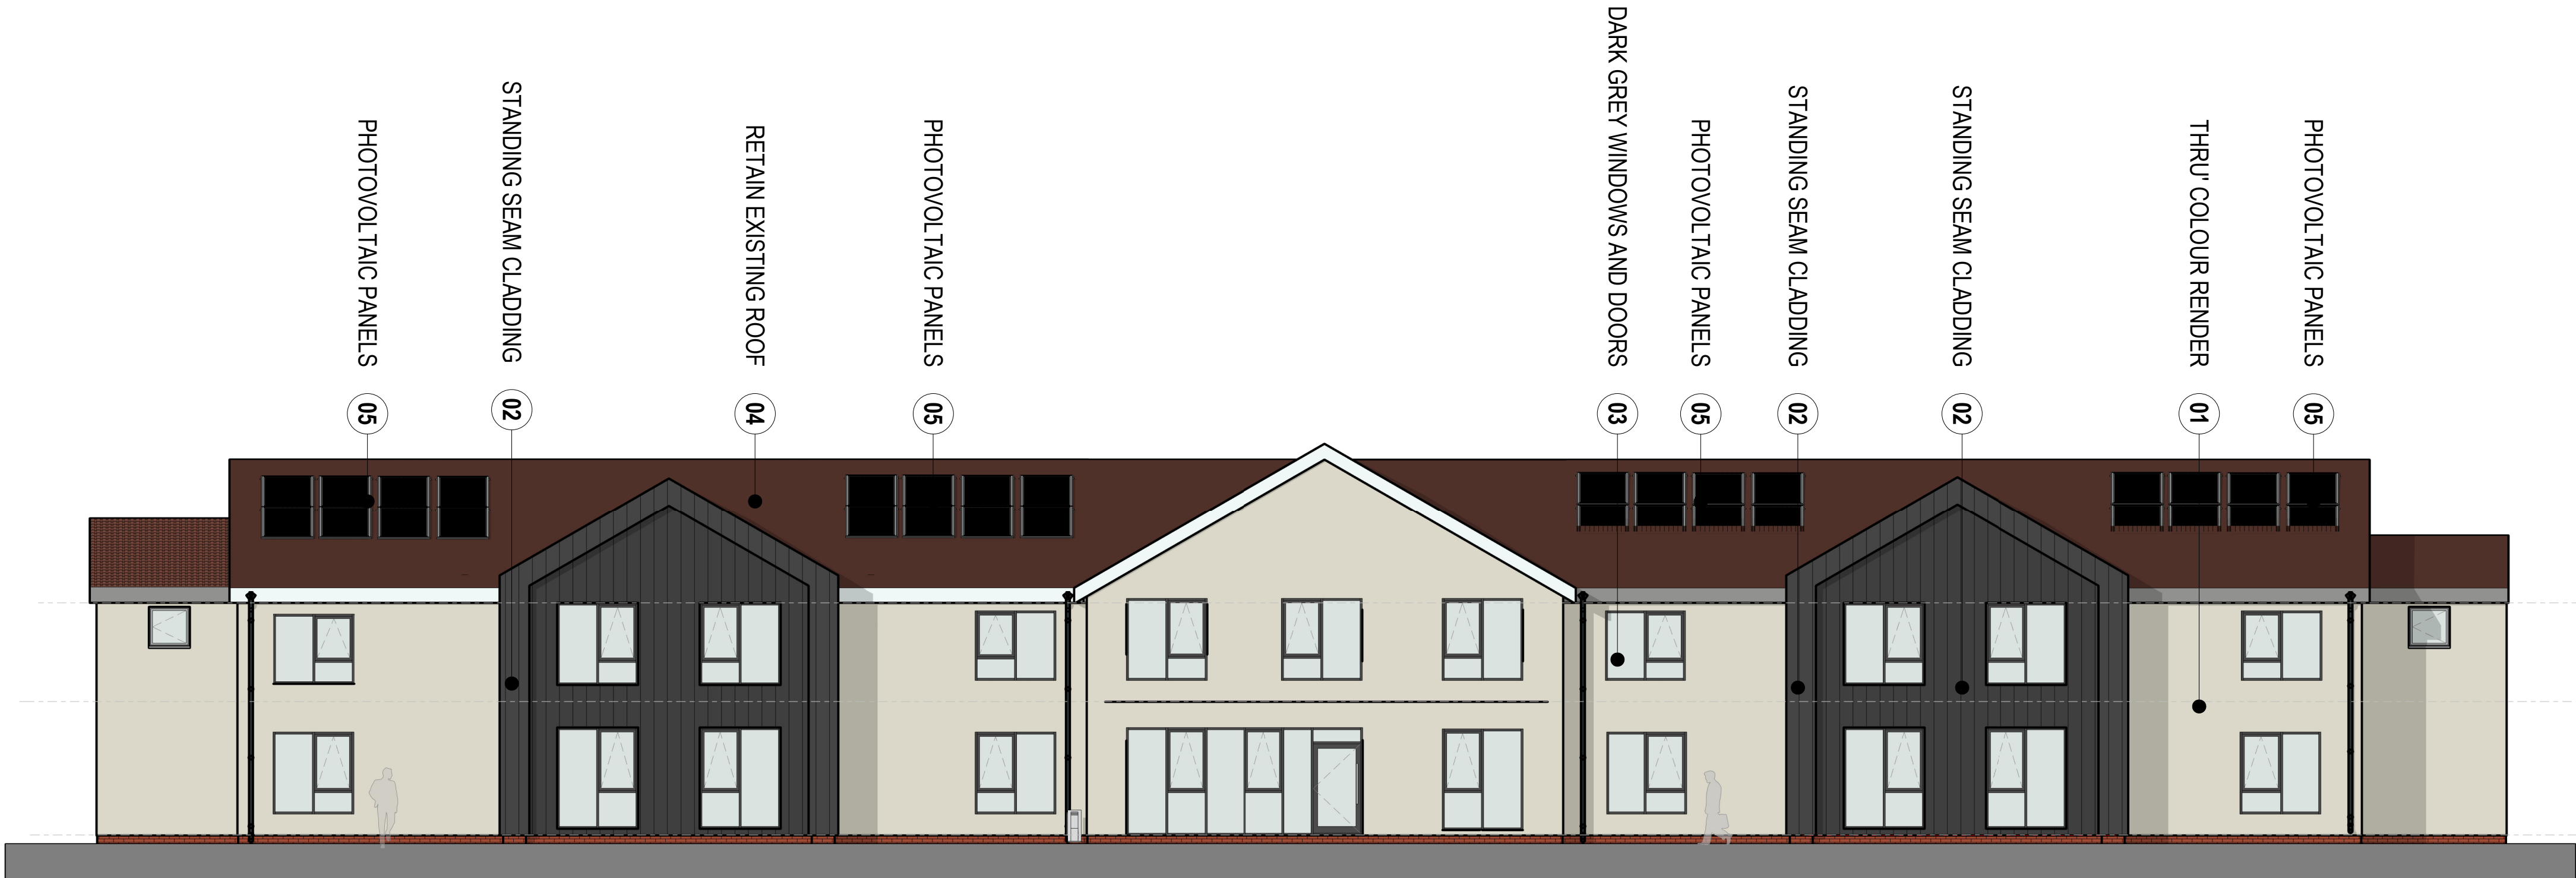

1 | Elevation - North

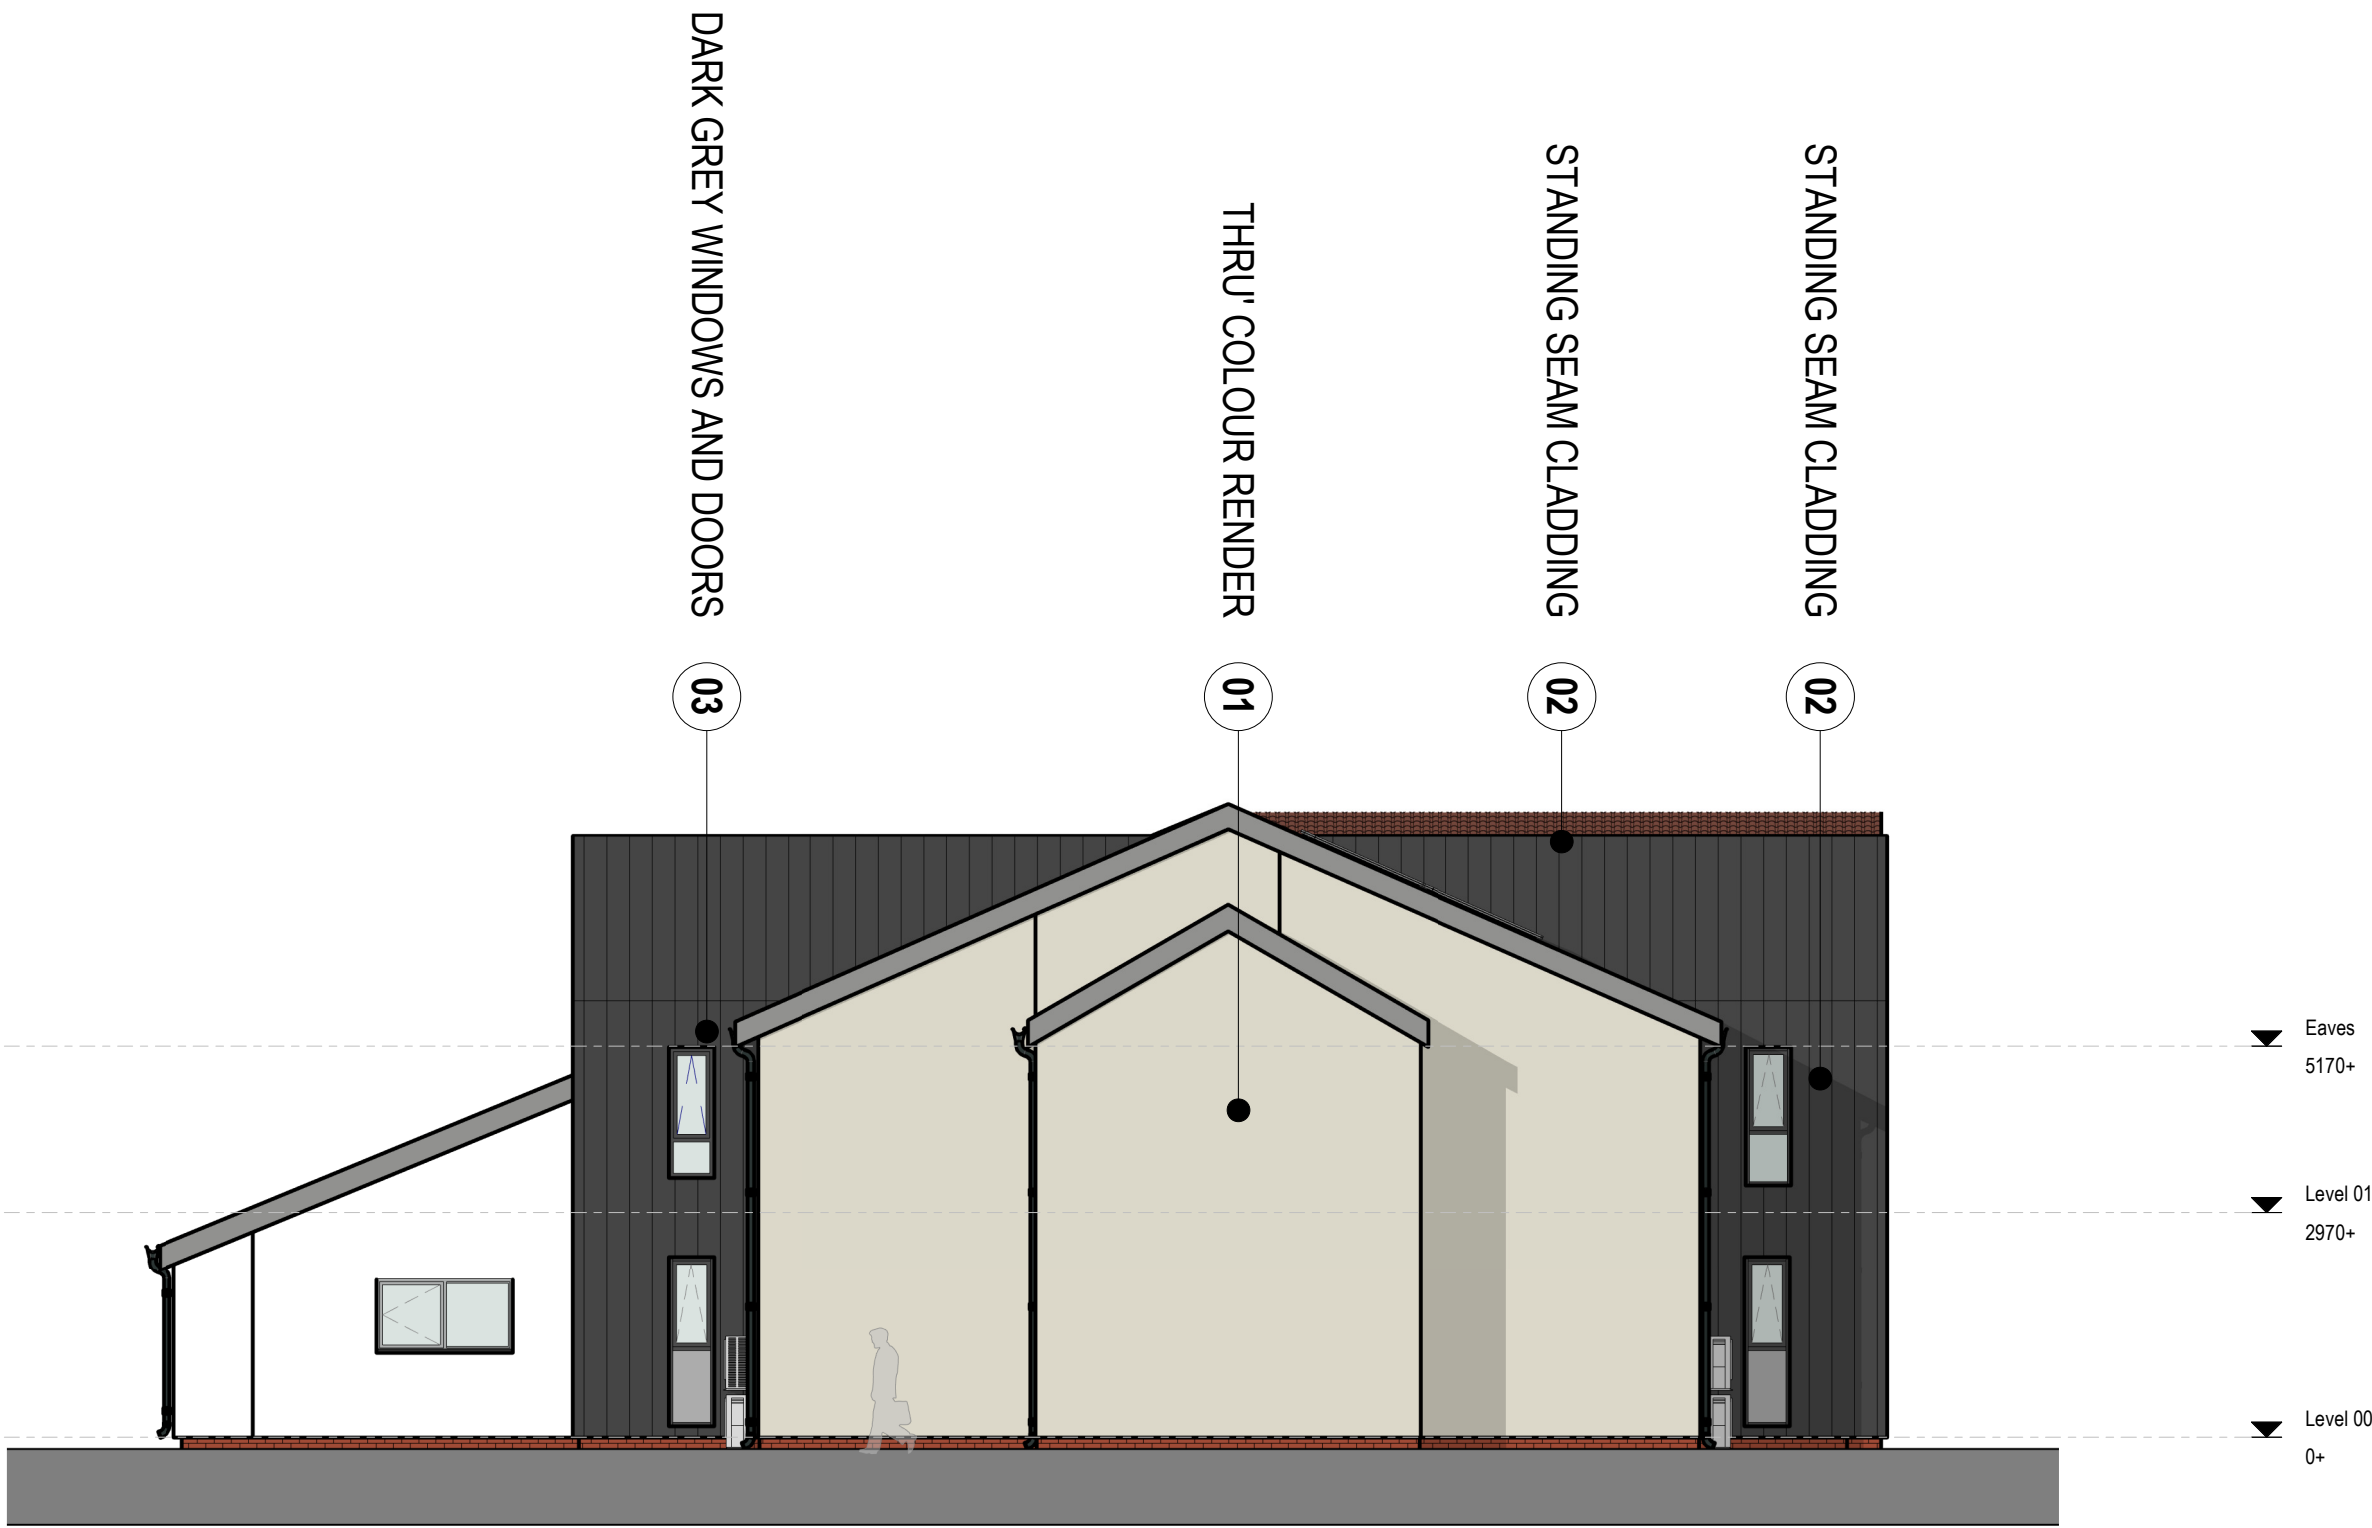

2 | Elevation - East

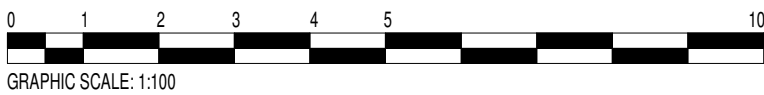

REV	DATE	REVISION NOTE	BY	CHECK
P4	04.09.20	Windows updated, bay wall cladding updated to Client's comments	JH	
P3	11.05.20	Planning issue	JH	
P2	18.05.20	EXTERNAL MATERIALS UPDATED	HTP	
P1	30.04.20	ISSUE	RM	