



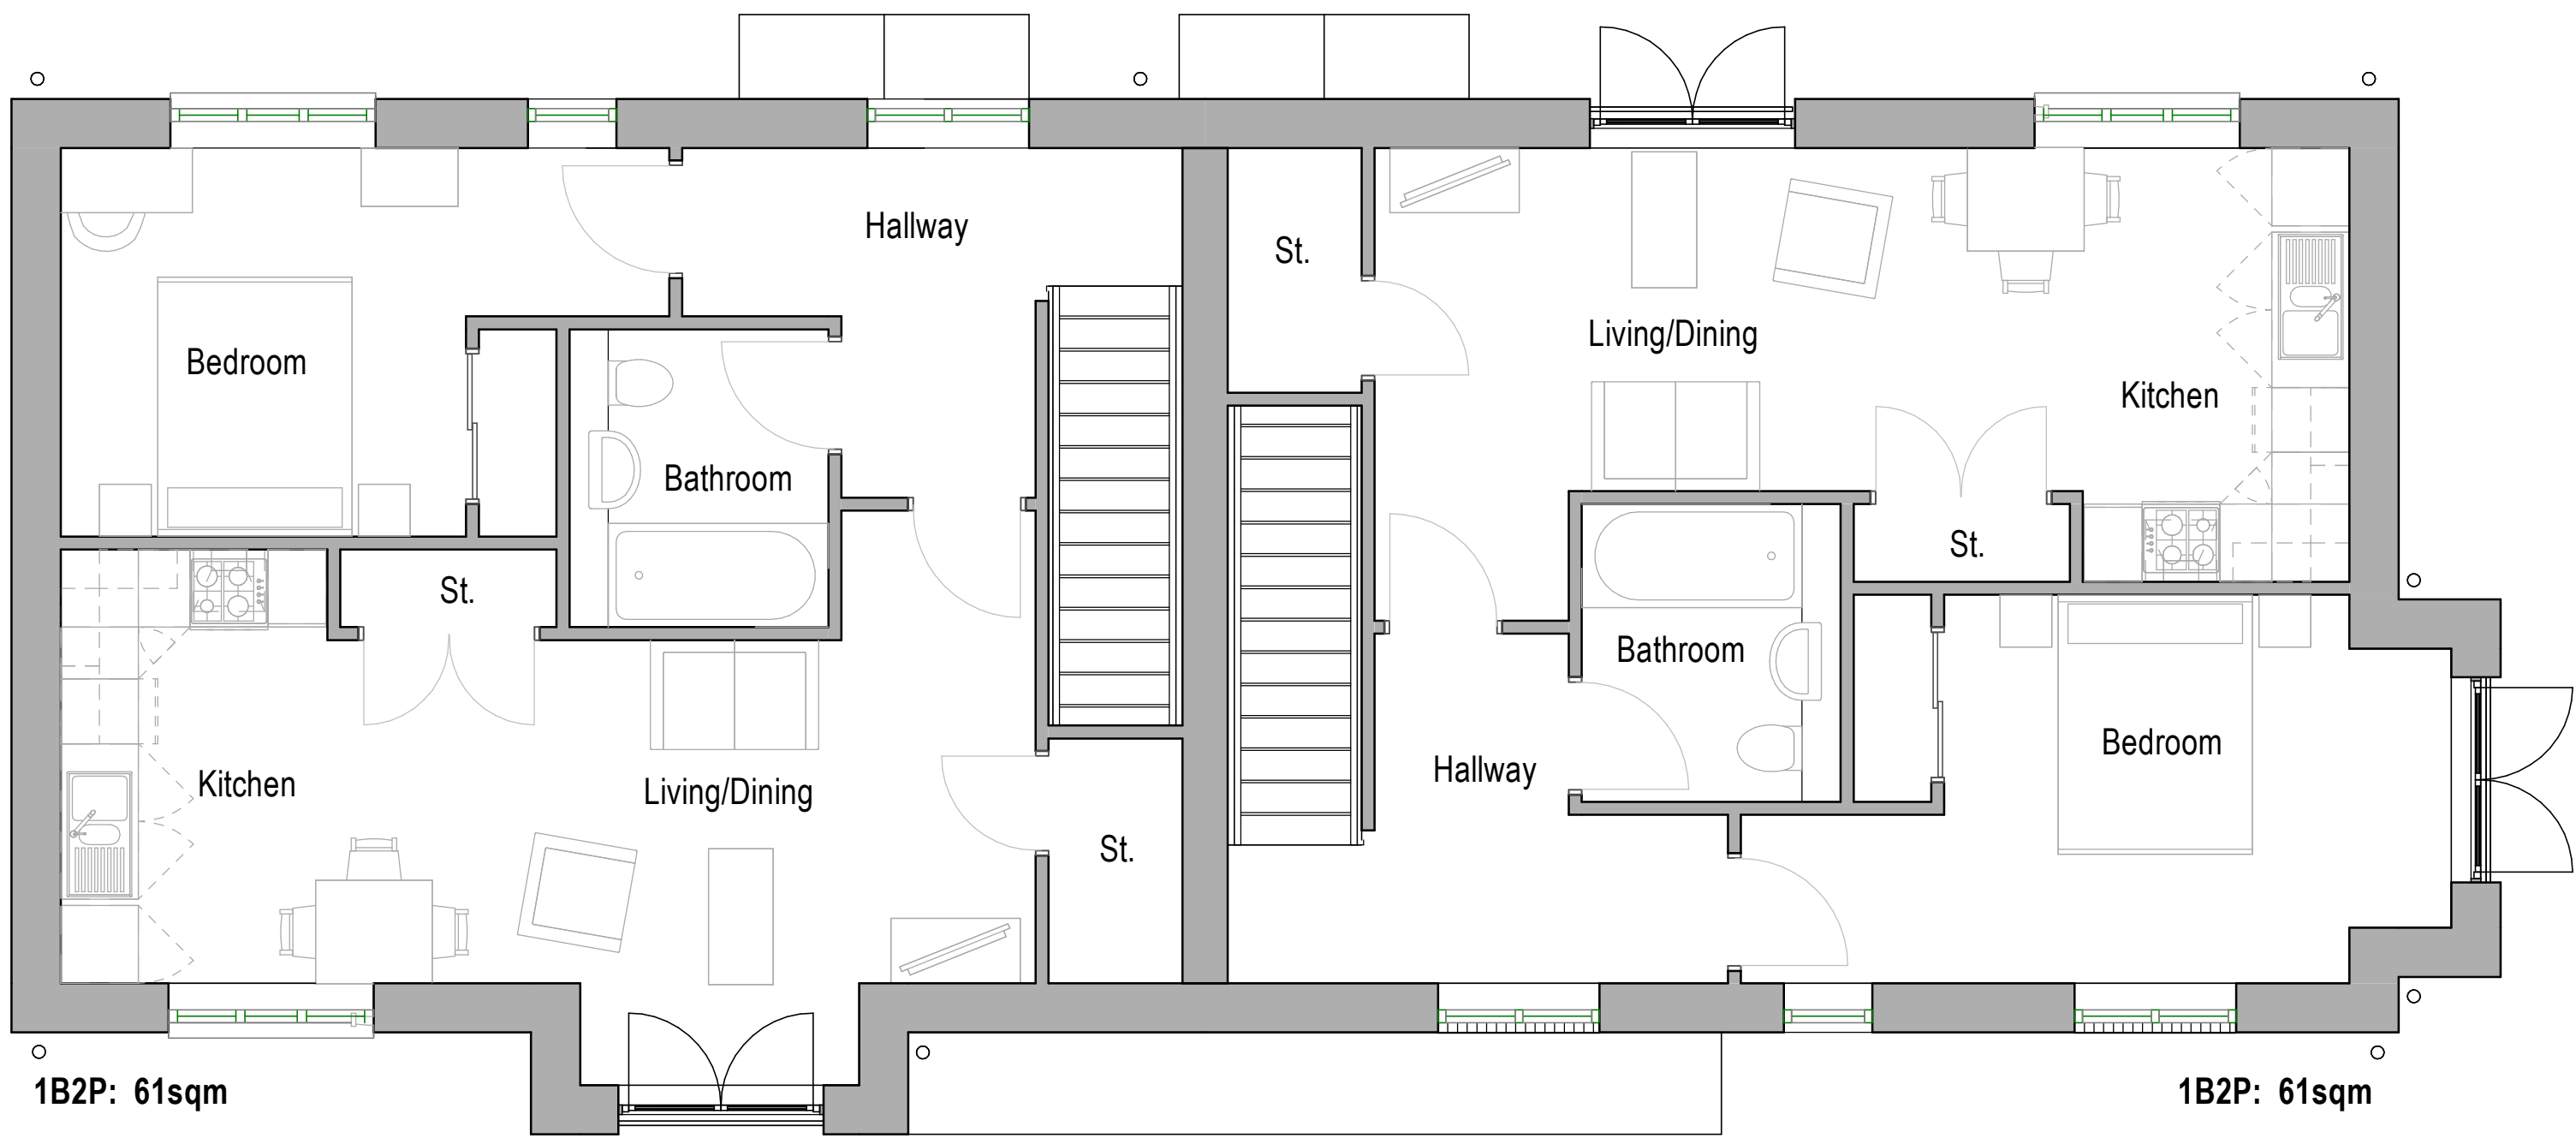

Walk Up Apartments - Typical First Floor Plan

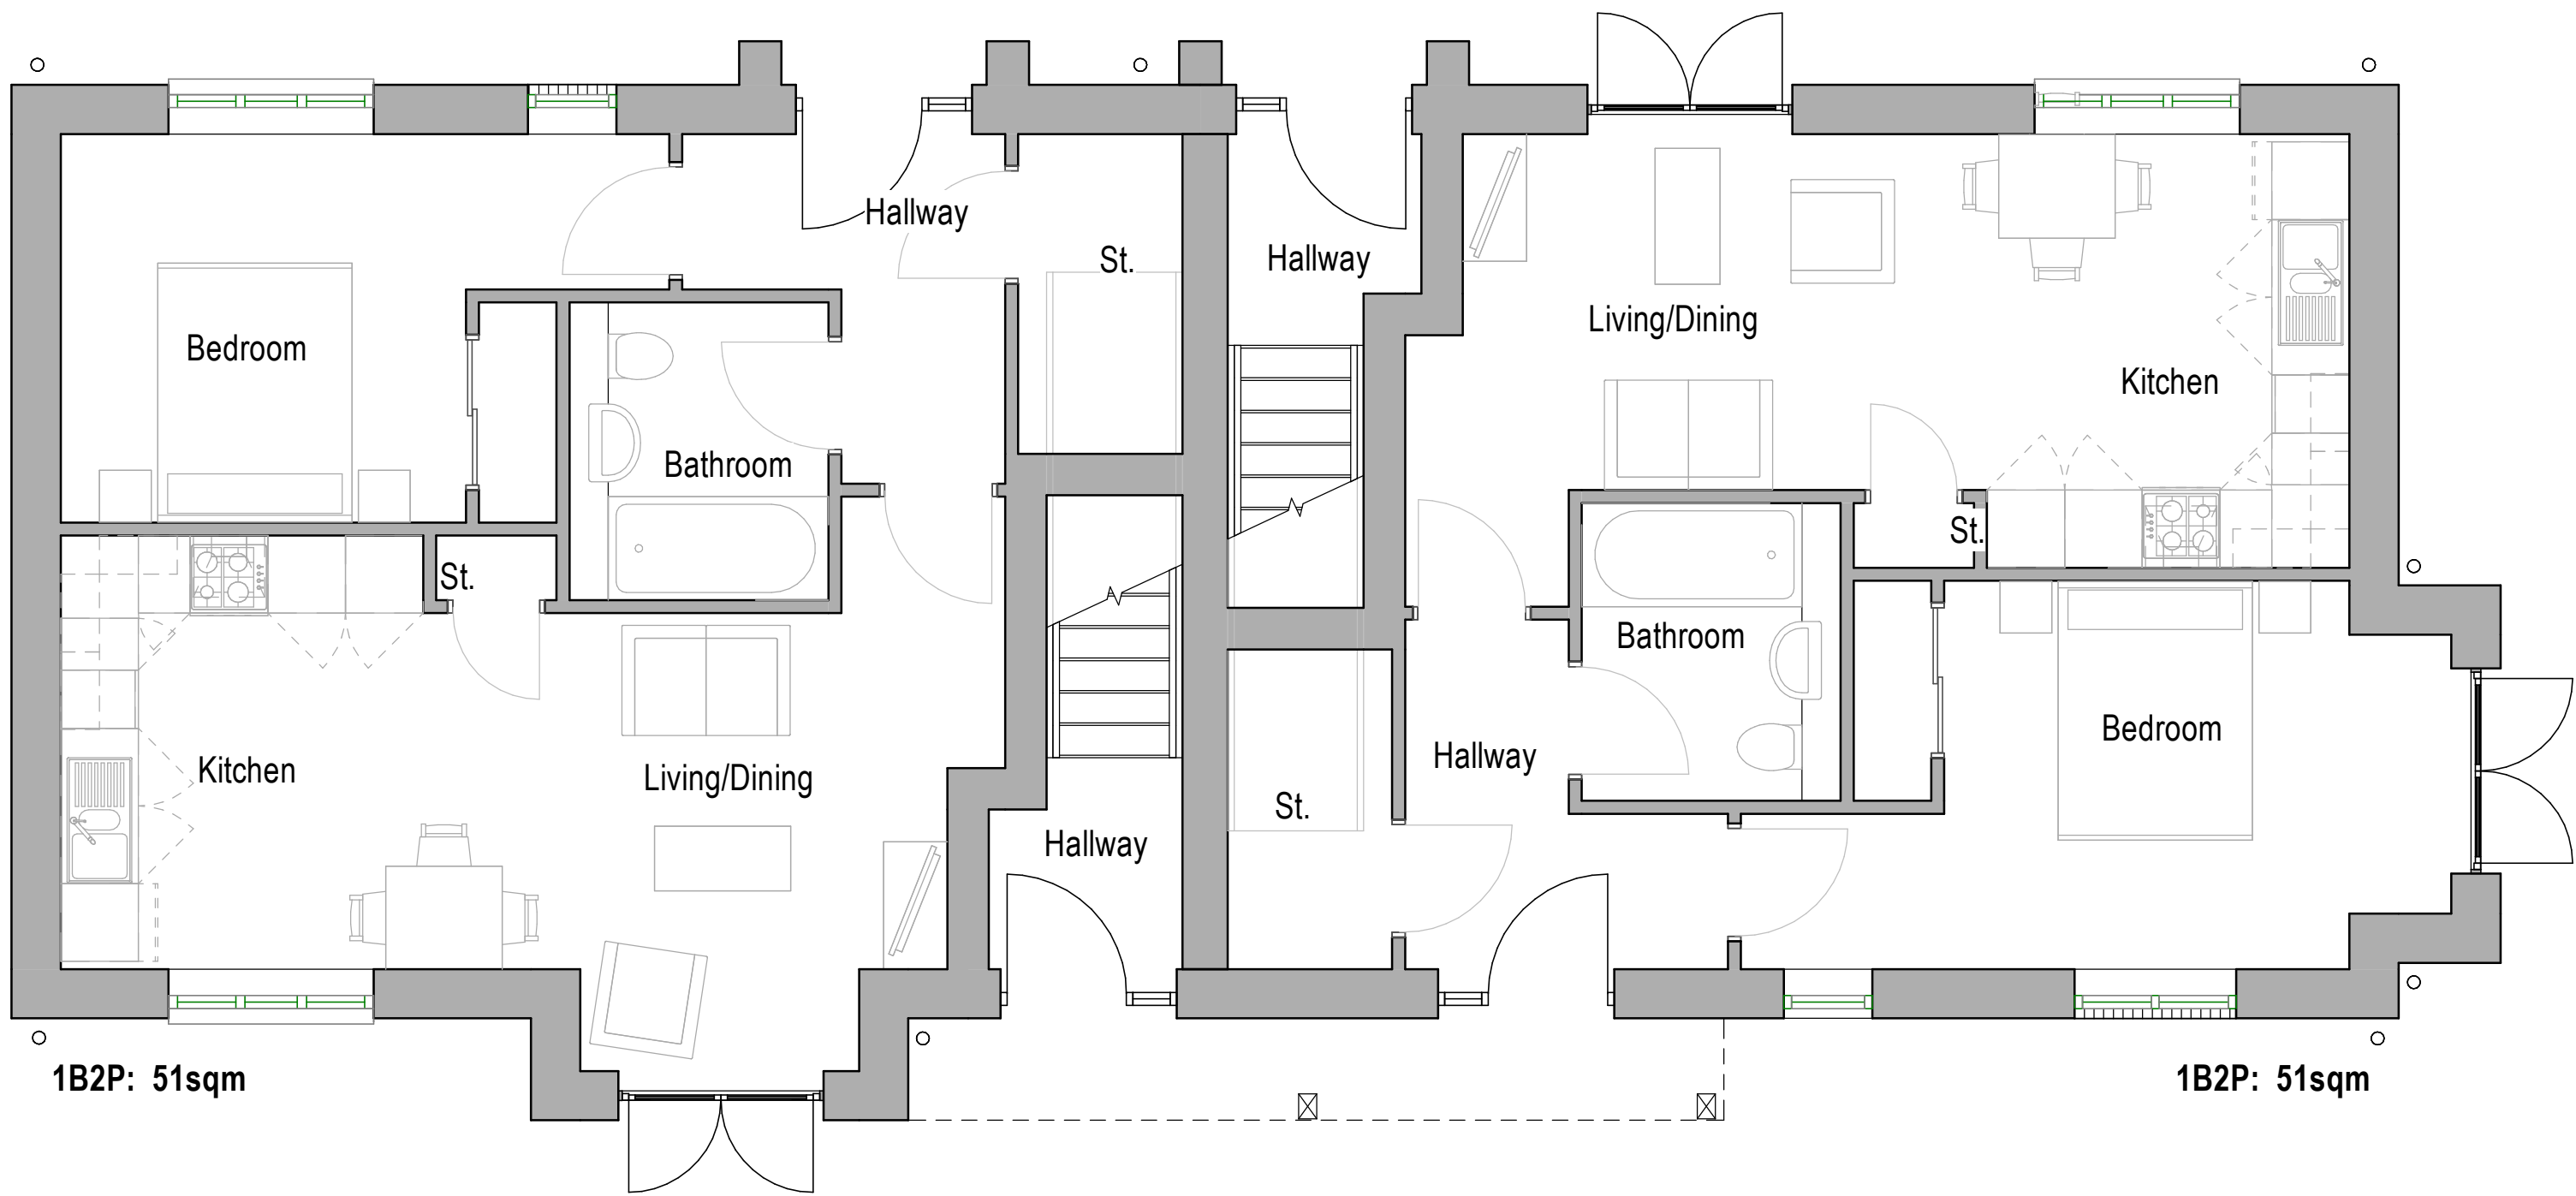

Walk Up Apartments - Typical Ground Floor Plan

Notes
The Contractor is to check all dimensions and conditions on site before commencing. Do not scale from this drawing.
This drawing remains the copyright of POZZONI Architecture Ltd.

Scale Bars		TO BE USED ONLY AS GUIDANCE			
1:5	mm	0	50	100	200
1:10	mm	0	100	200	400
1:20	mm	0	200	400	800
1:50	mm	0	200	400	800

Rev	Description	By	Date
1	PDW		
2	Aloneitha Rd		
3	Walk-Up Apartments - Block D - Floor Plans		
4	5524_SK2002		
5	SK2002		
6	03/07/20	Scale	1 : 50
7	JG	Approved	EM
8	Planning	Tender	Construction
9	Design	Contract	As Built

pozzoni

10-12 Emerald Street
London
WC1N 3QA

Woodville House
2 Woodville Road
Altrincham
WA14 2FH

+44 20 7078 0079
architects@pozzoni.co.uk

+44 161 928 7848
www.pozzoni.co.uk