


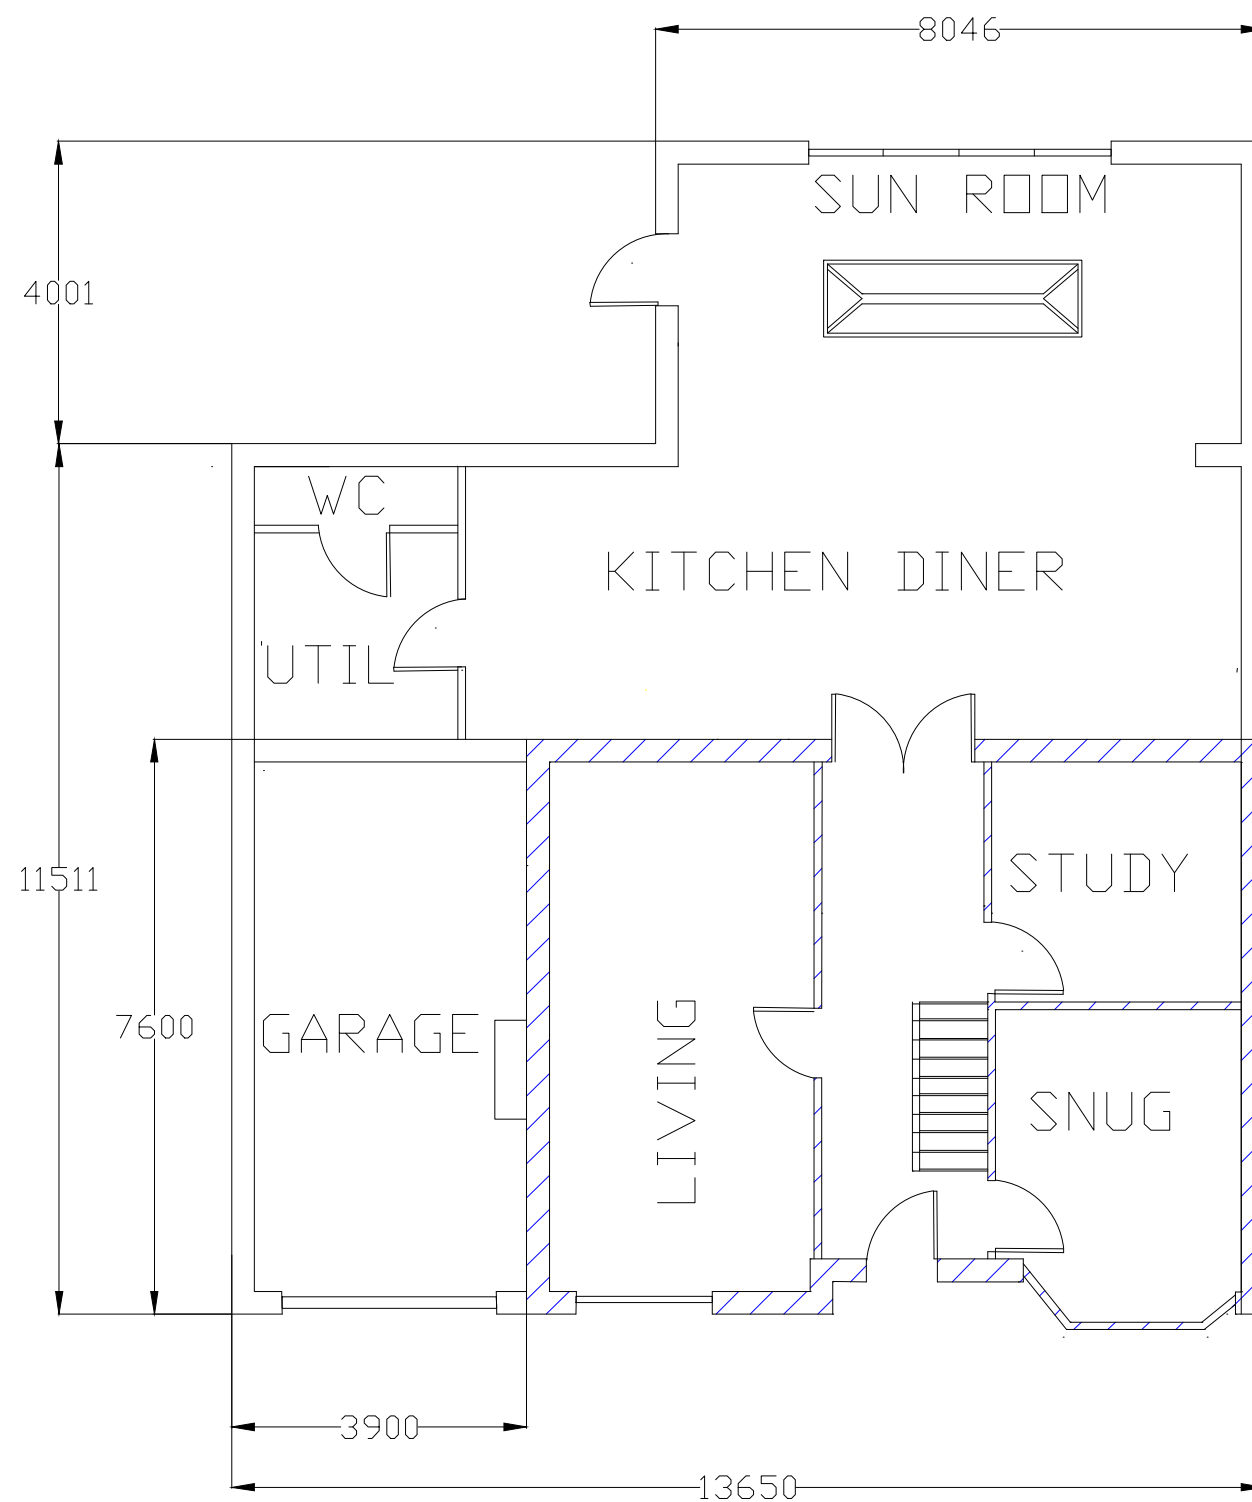

GROUND FLOOR

EXISTING

ISO A3
Existing Walls to be Retained
DWG No: BURTON 006
Client:- Humphreys Property Ltd Project:- Extending existing property
Planning Reference P/2020/0538
Highclere, Burton Road, Rossett Wrexham, LL12 0HU