




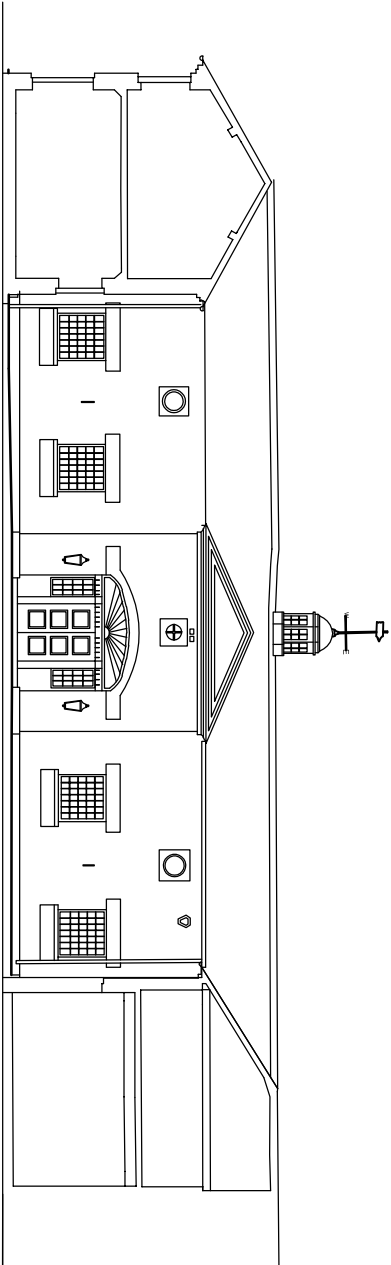


Existing Section

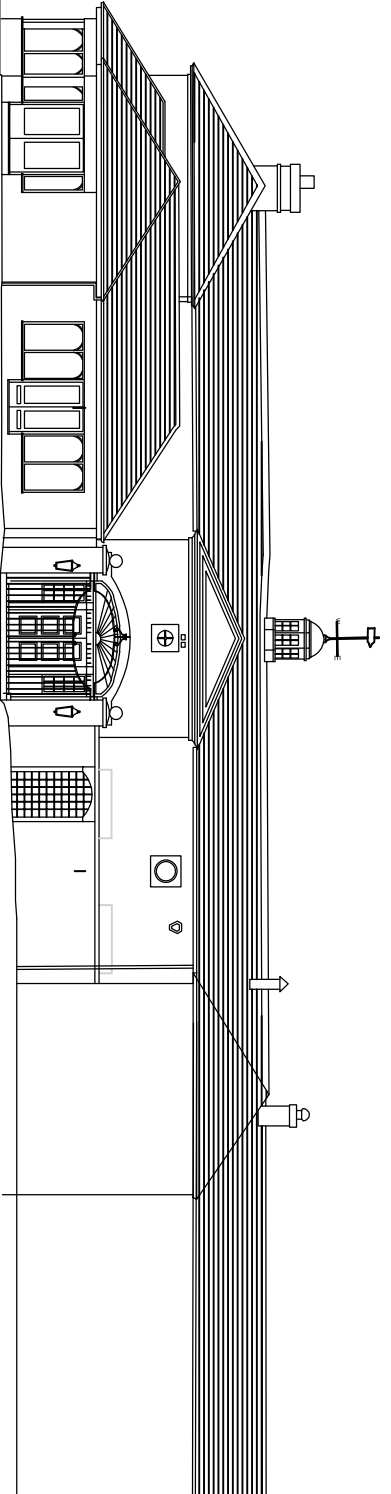


Existing South Elevation

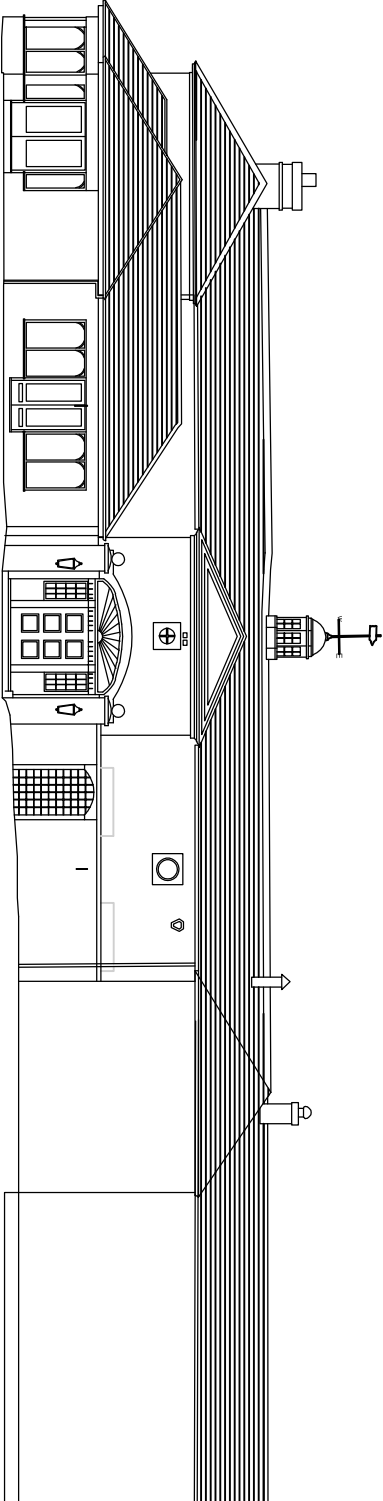


Existing South Elevation

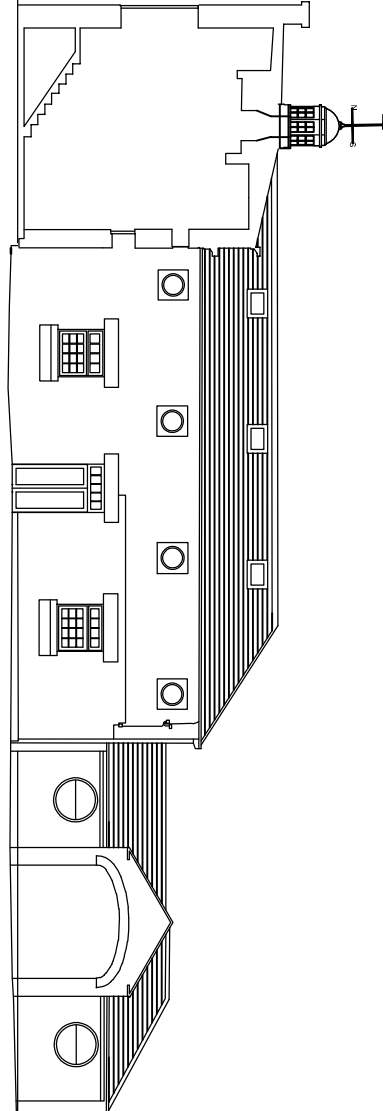


Existing East Elevation

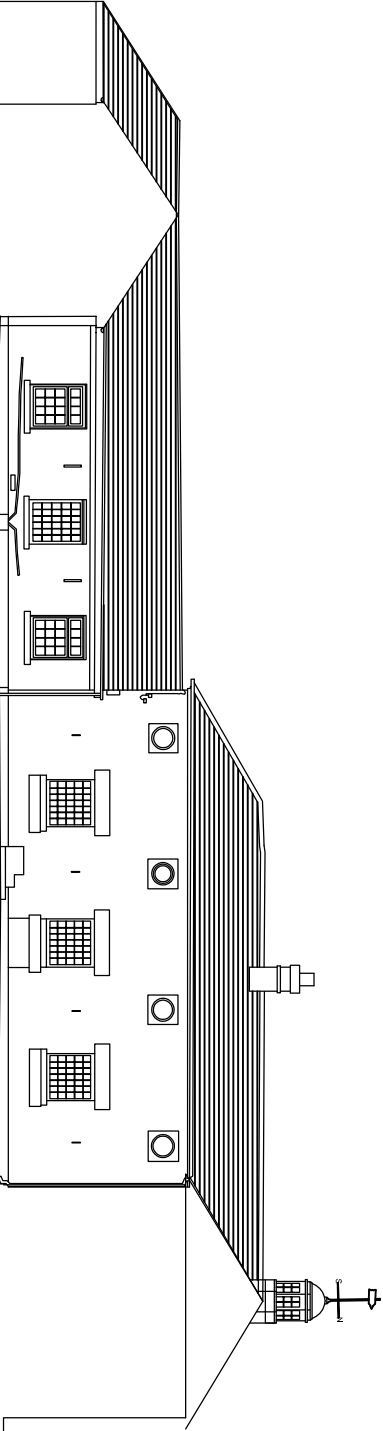

Existing West Elevation

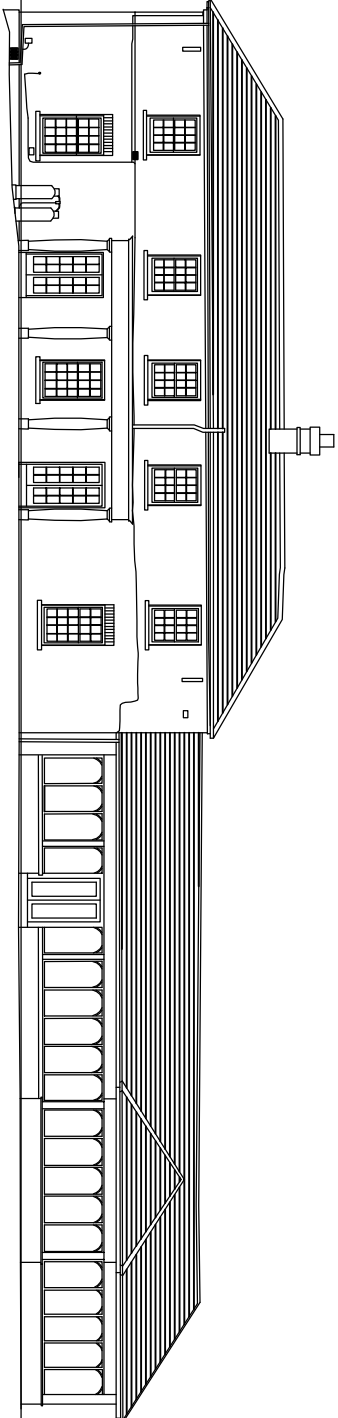

Existing North Section

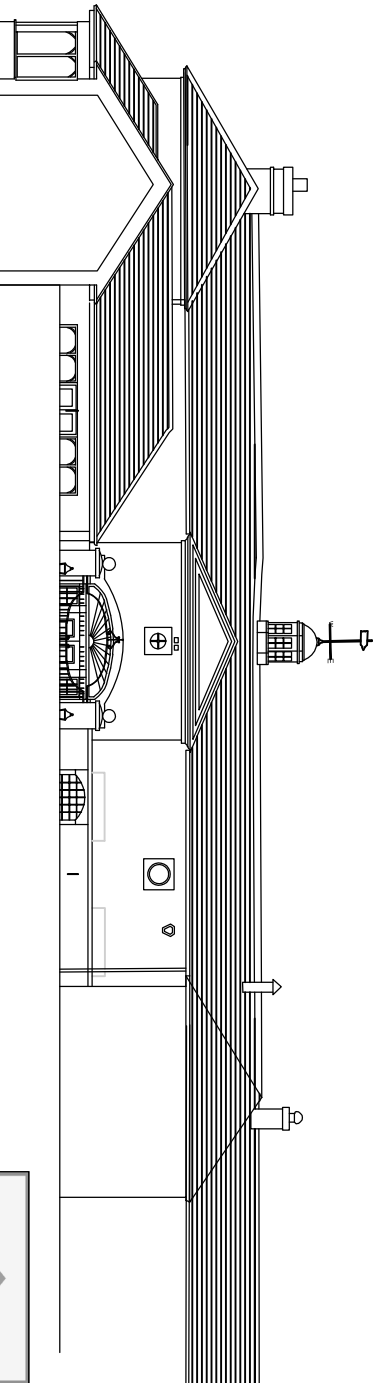

Existing South Elevation