


ROOF PLAN AND PROPOSED FIRST FLOOR PLAN

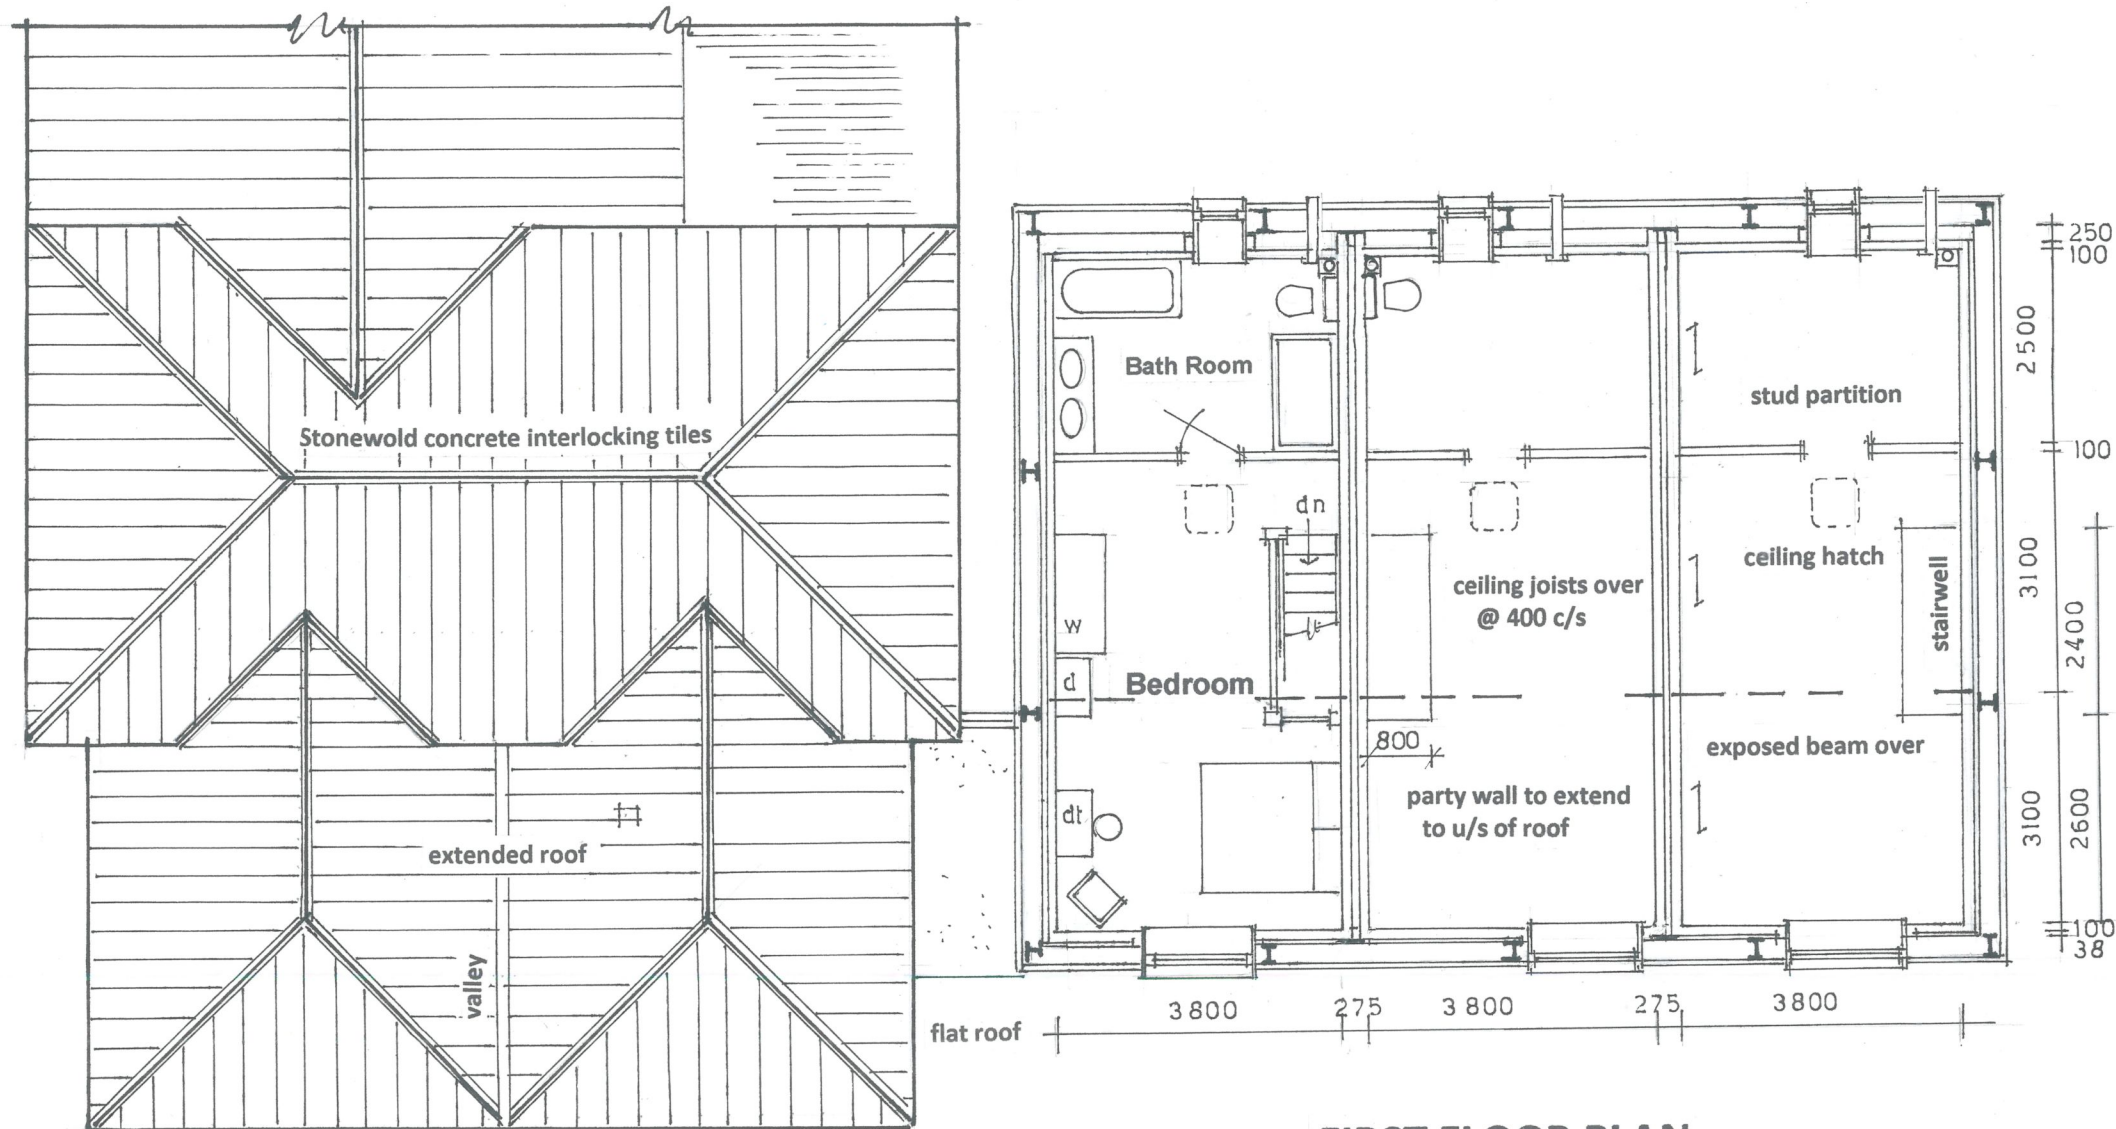

FIRST FLOOR PLAN