


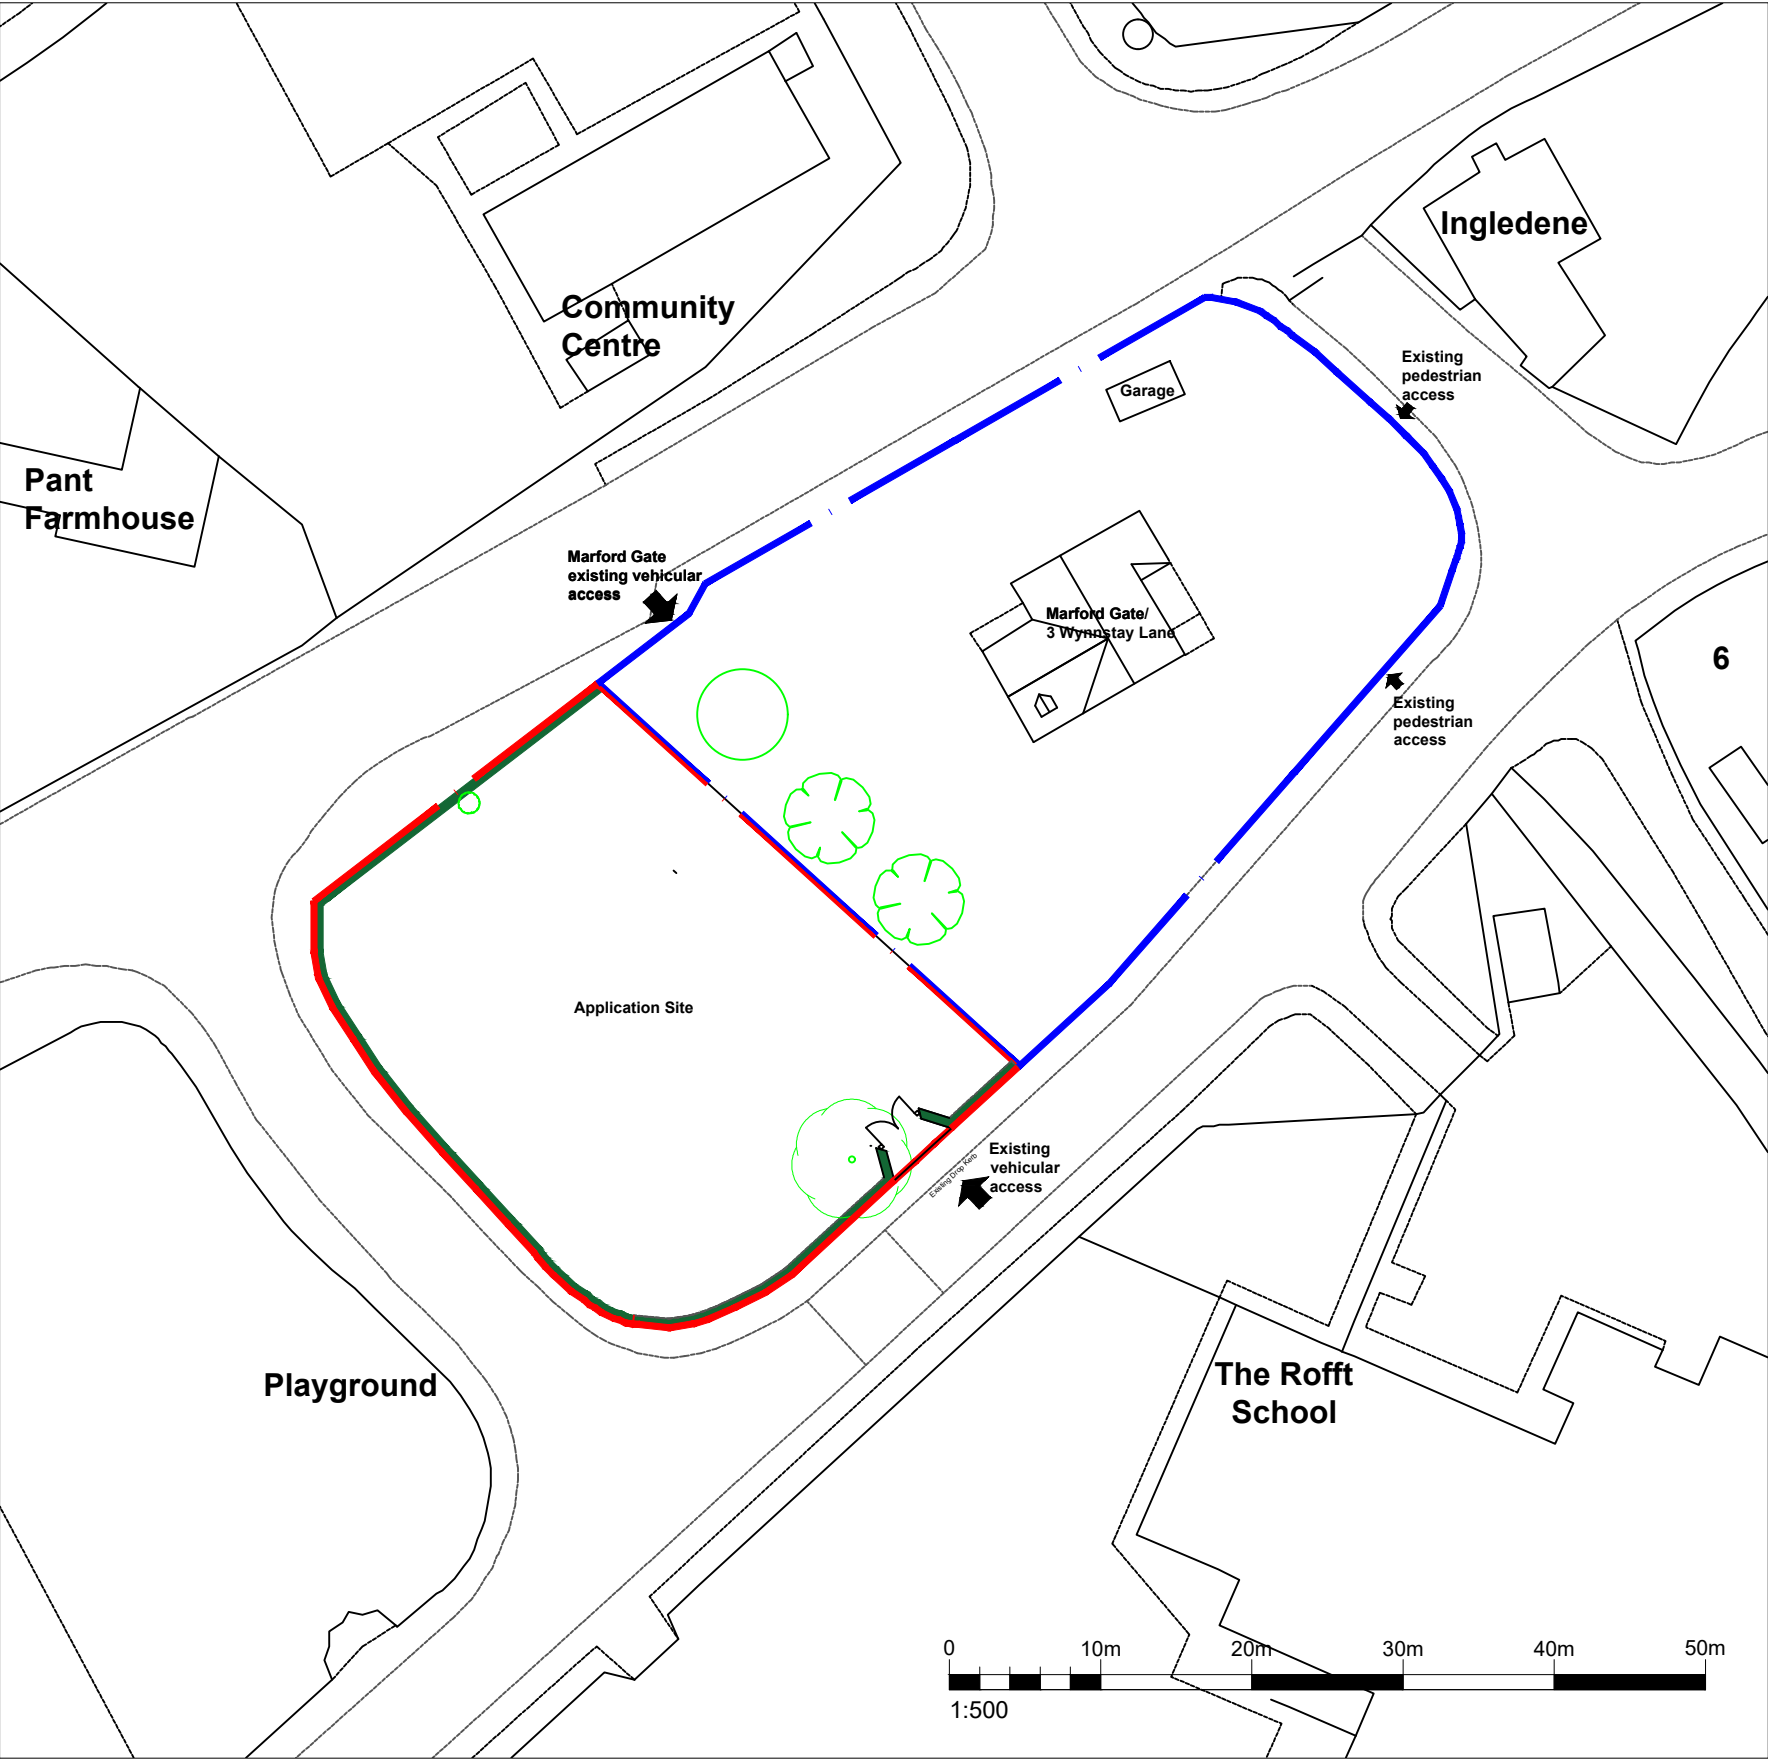


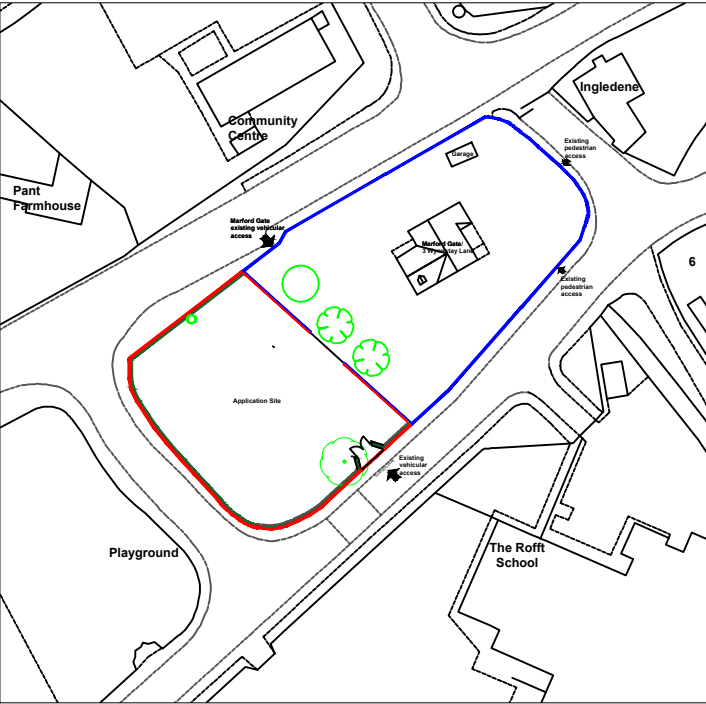

Block Plan, Scale 1:500

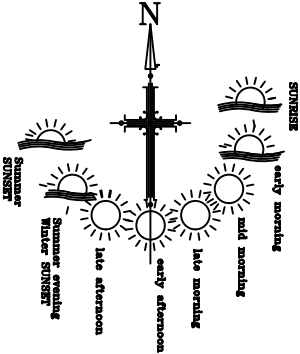

Location Plan
Scale 1:1250

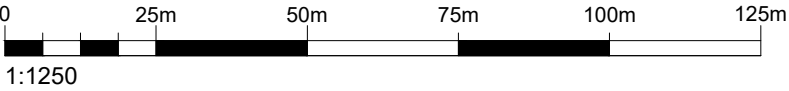

MARFORD GATE, WREXHAM				
DRAWING TITLE				
EXISTING LOCATION & BLOCK PLAN				
SCALE AT A1	DATE	JOB NO.	DRAWING NO.	REV
1:500 & 1:1250	10:20		EX.01	P1
DO NOT SCALE				