


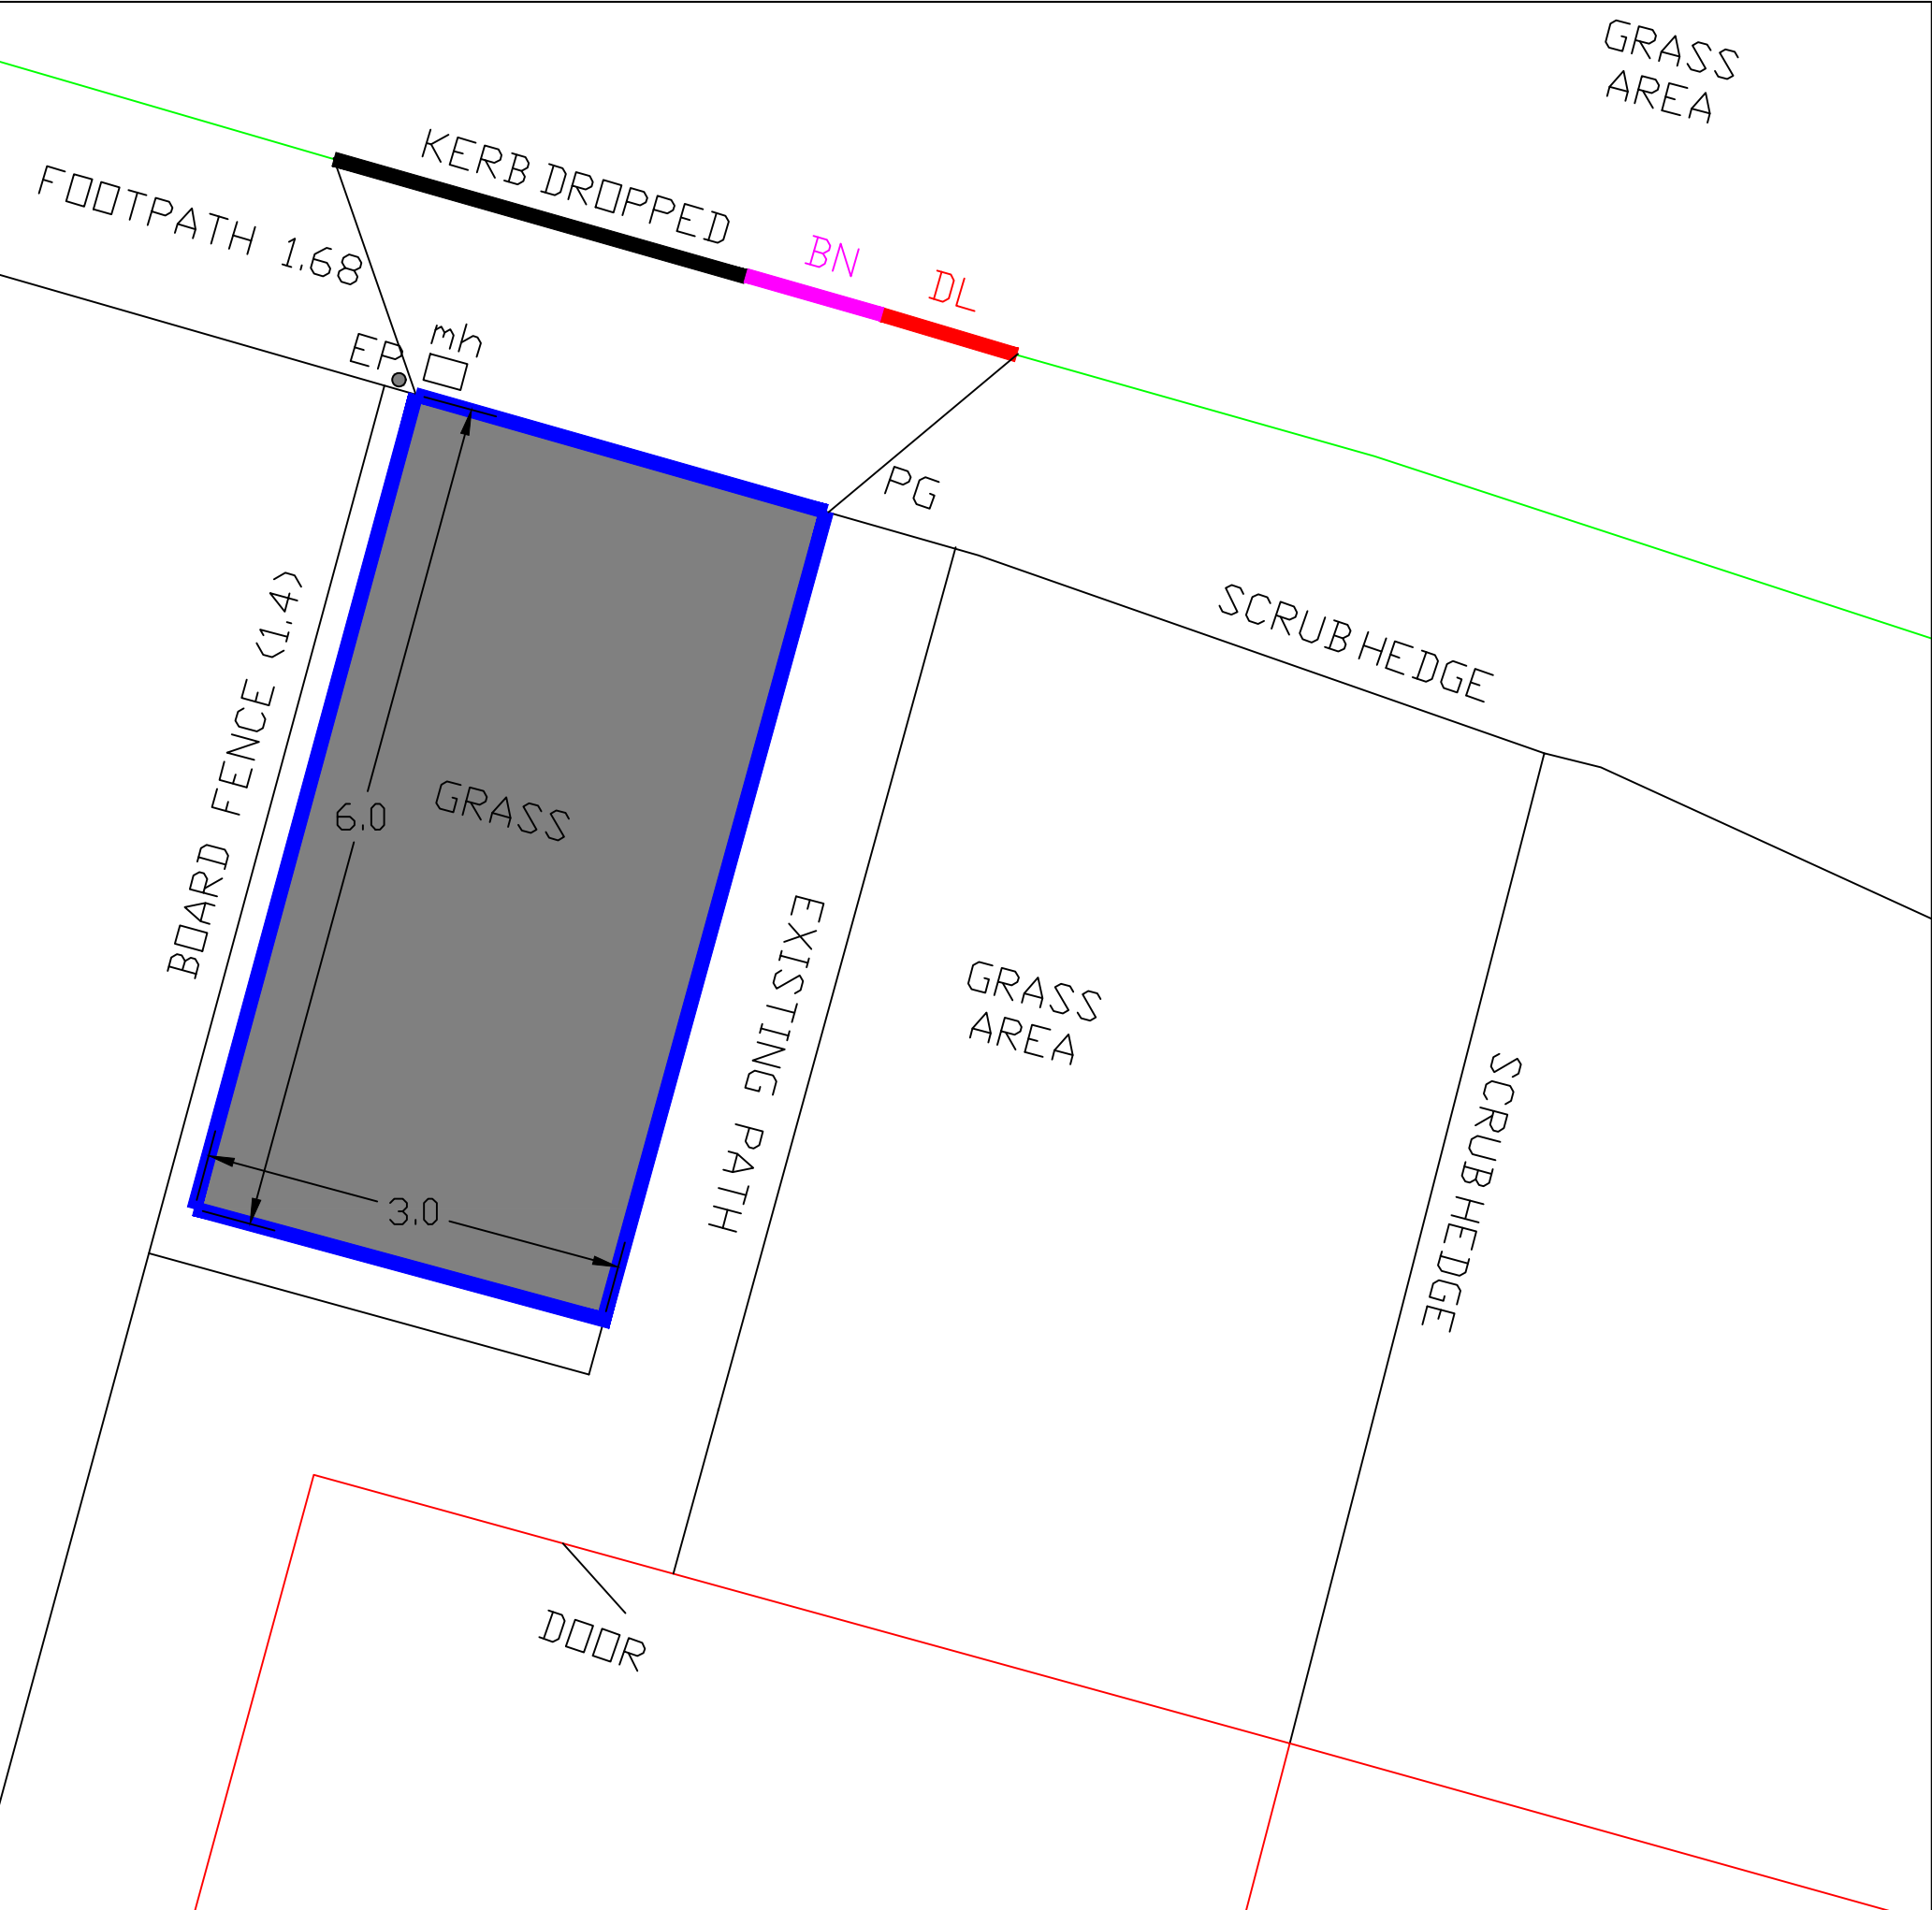

- Notes
- Planning permission required
 - Drop kerb required
 - Remove path and incorporate in driveway
 - Install soakway in grass area
 - Cut down the hedge to 1m

KEY

- Precast Concrete BN Kerb 125 x 150mm
- Precast Concrete DL1/DR1 Kerb
- Precast Concrete HB2 Kerb

SPECIFICATION

Surface Course, Dense Bitumen Macadam, 10mm nominal size, depth 40mm

Binder Course, Dense Bitumen Macadam, 20mm nominal size, depth 60mm

Sub-base, Granular Sub-base Type 1, depth 250mm

All setting out to be agreed with WCBC prior to commencing works on site

 WREXHAM COUNTY BOROUGH COUNCIL Housing Services, Housing and Public Protection Department, Ruthin Road, Wrexham, LL13 7TU Tel: (01978) 315300 Fax: (01978) 315355			
Project: 38 Darby Road, Wrexham LL11 6RN			
Detail: Proposed Hardstanding			
Drawn By: RS	Date: July 2020	Checked By:	
Scale: 1:2000@A3	Project No: ??????	Dwg No: 01	Rev: Preliminary