
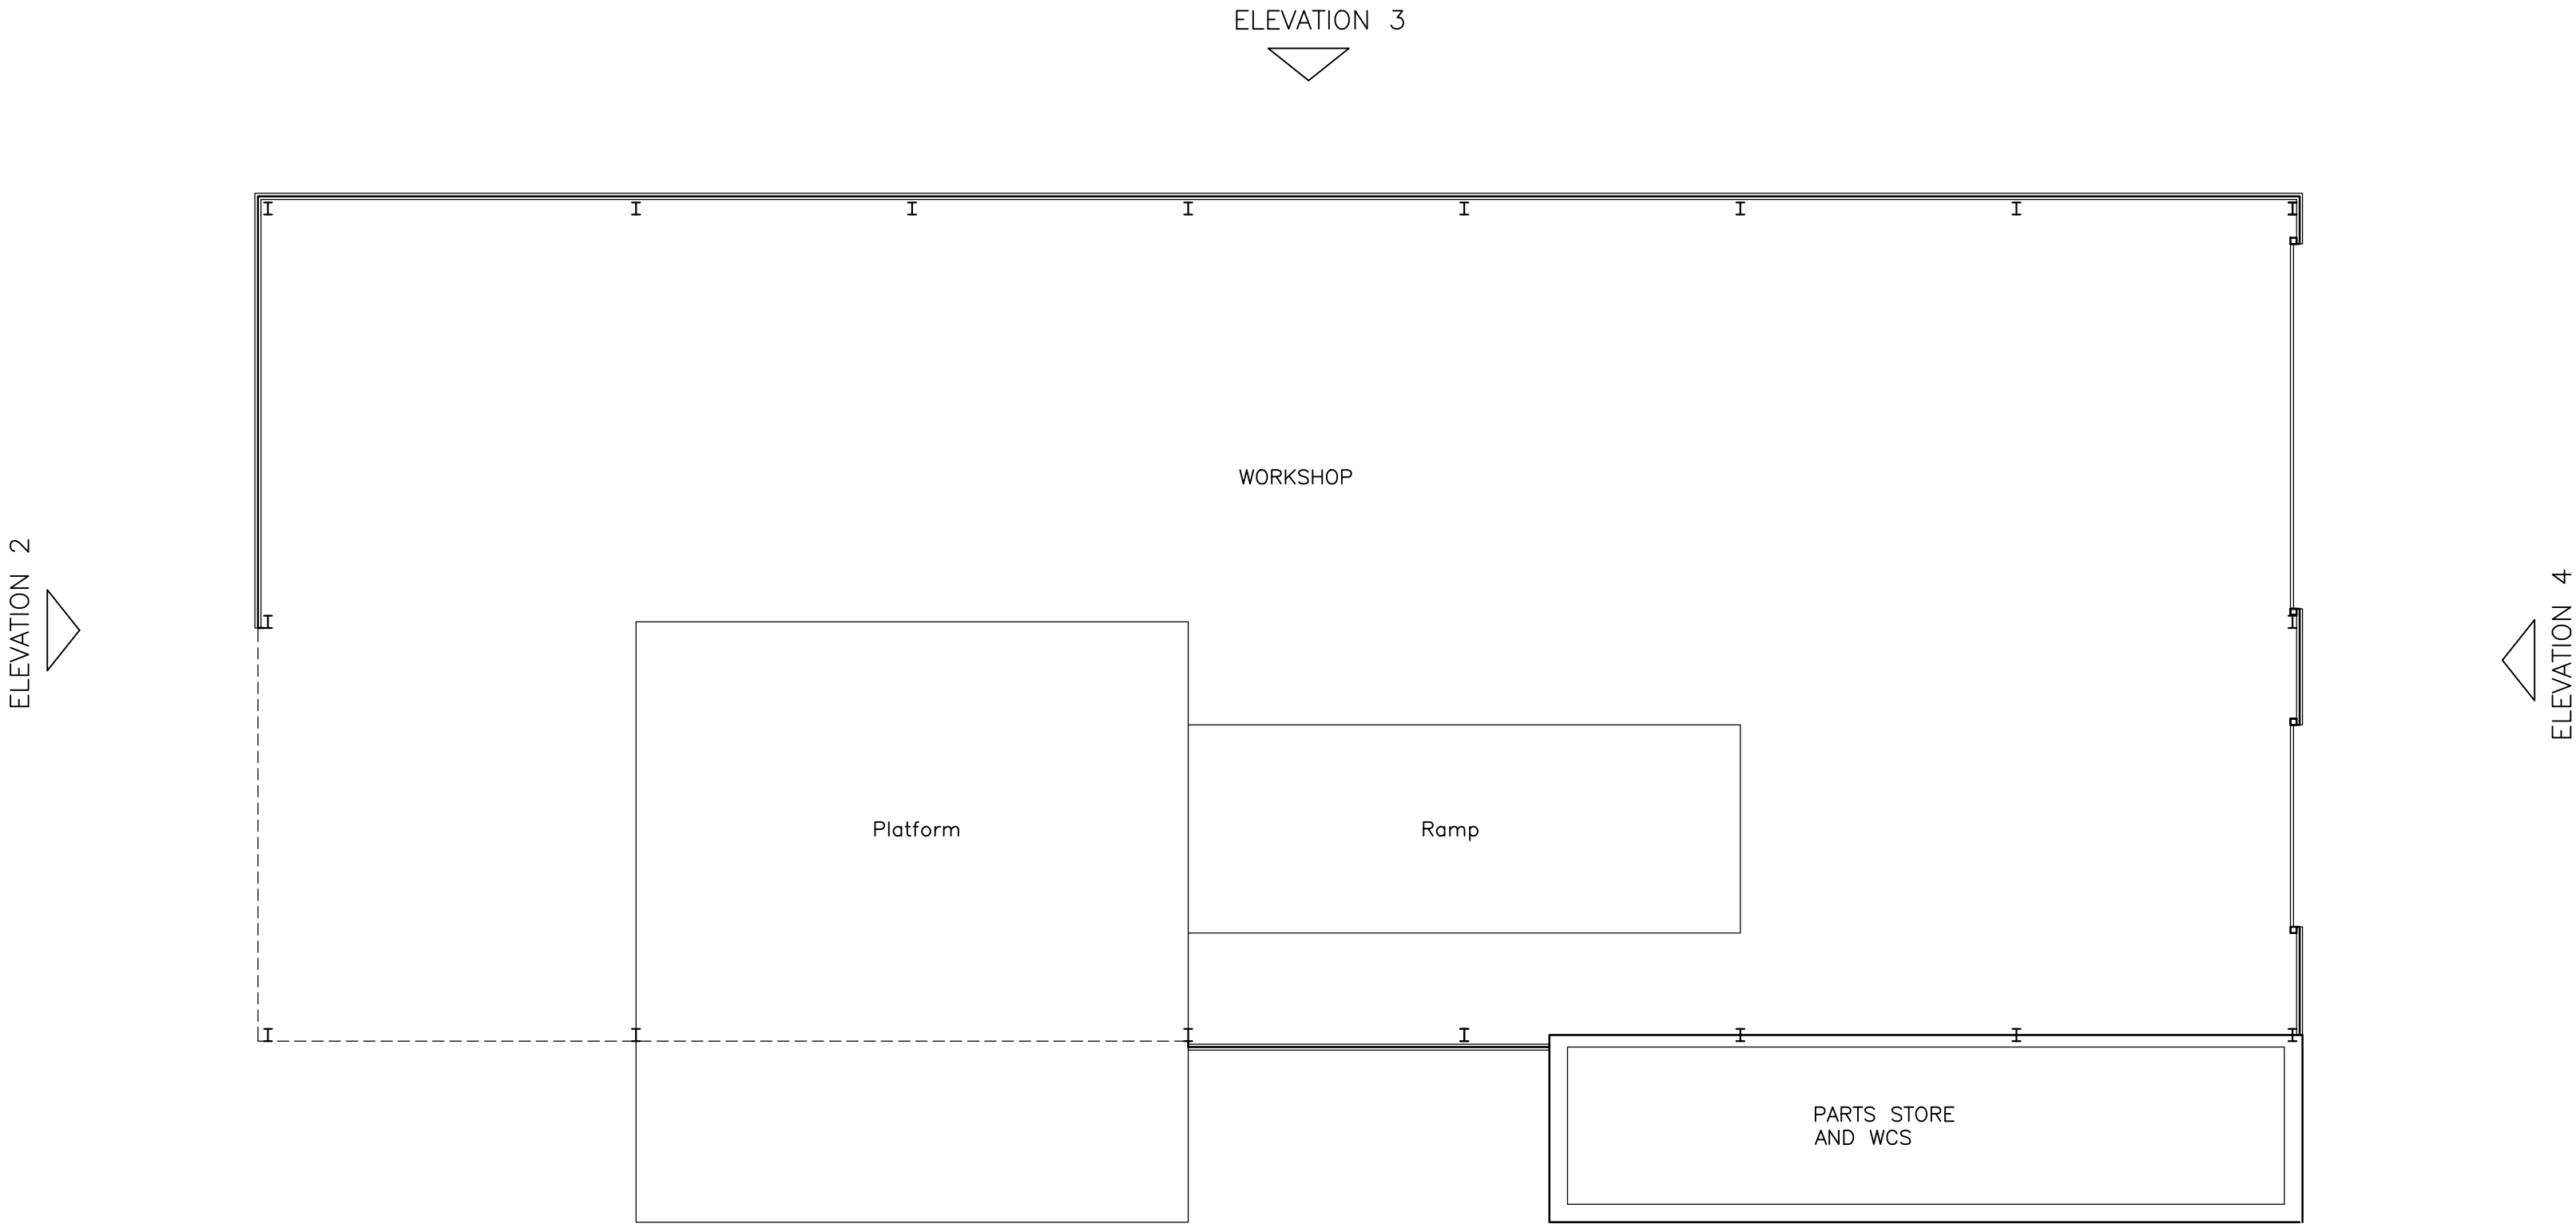




This drawing is copyright © . Do not scale from this drawing. Contractors to check all dimensions on site. Unless given permission in writing by EDW Architecture Ltd, this drawing cannot be used for any other project nor purpose other than specified below. Electronic issue versions of this drawing are not to be changed by recipients or 3rd parties.

Sketch scheme	
Planning Application	*
Building Regulations Application	


0 1 2 3 4 5M

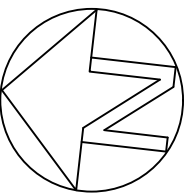


PLAN

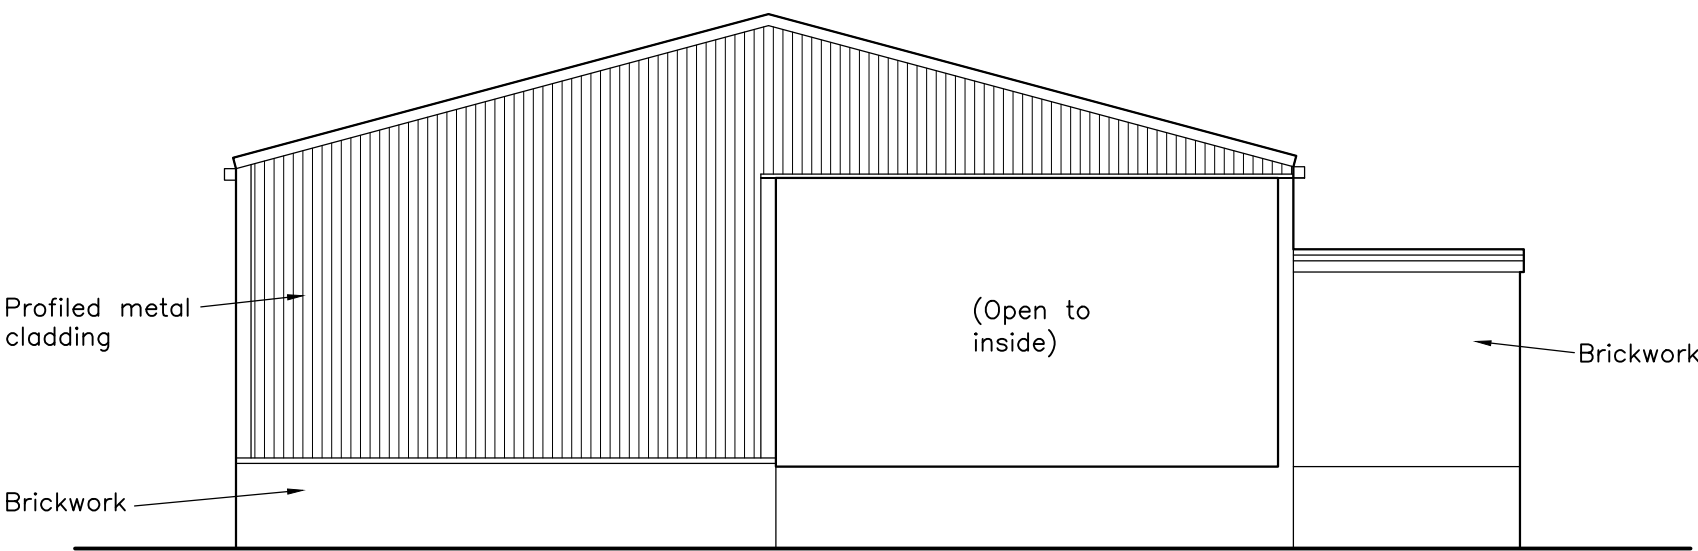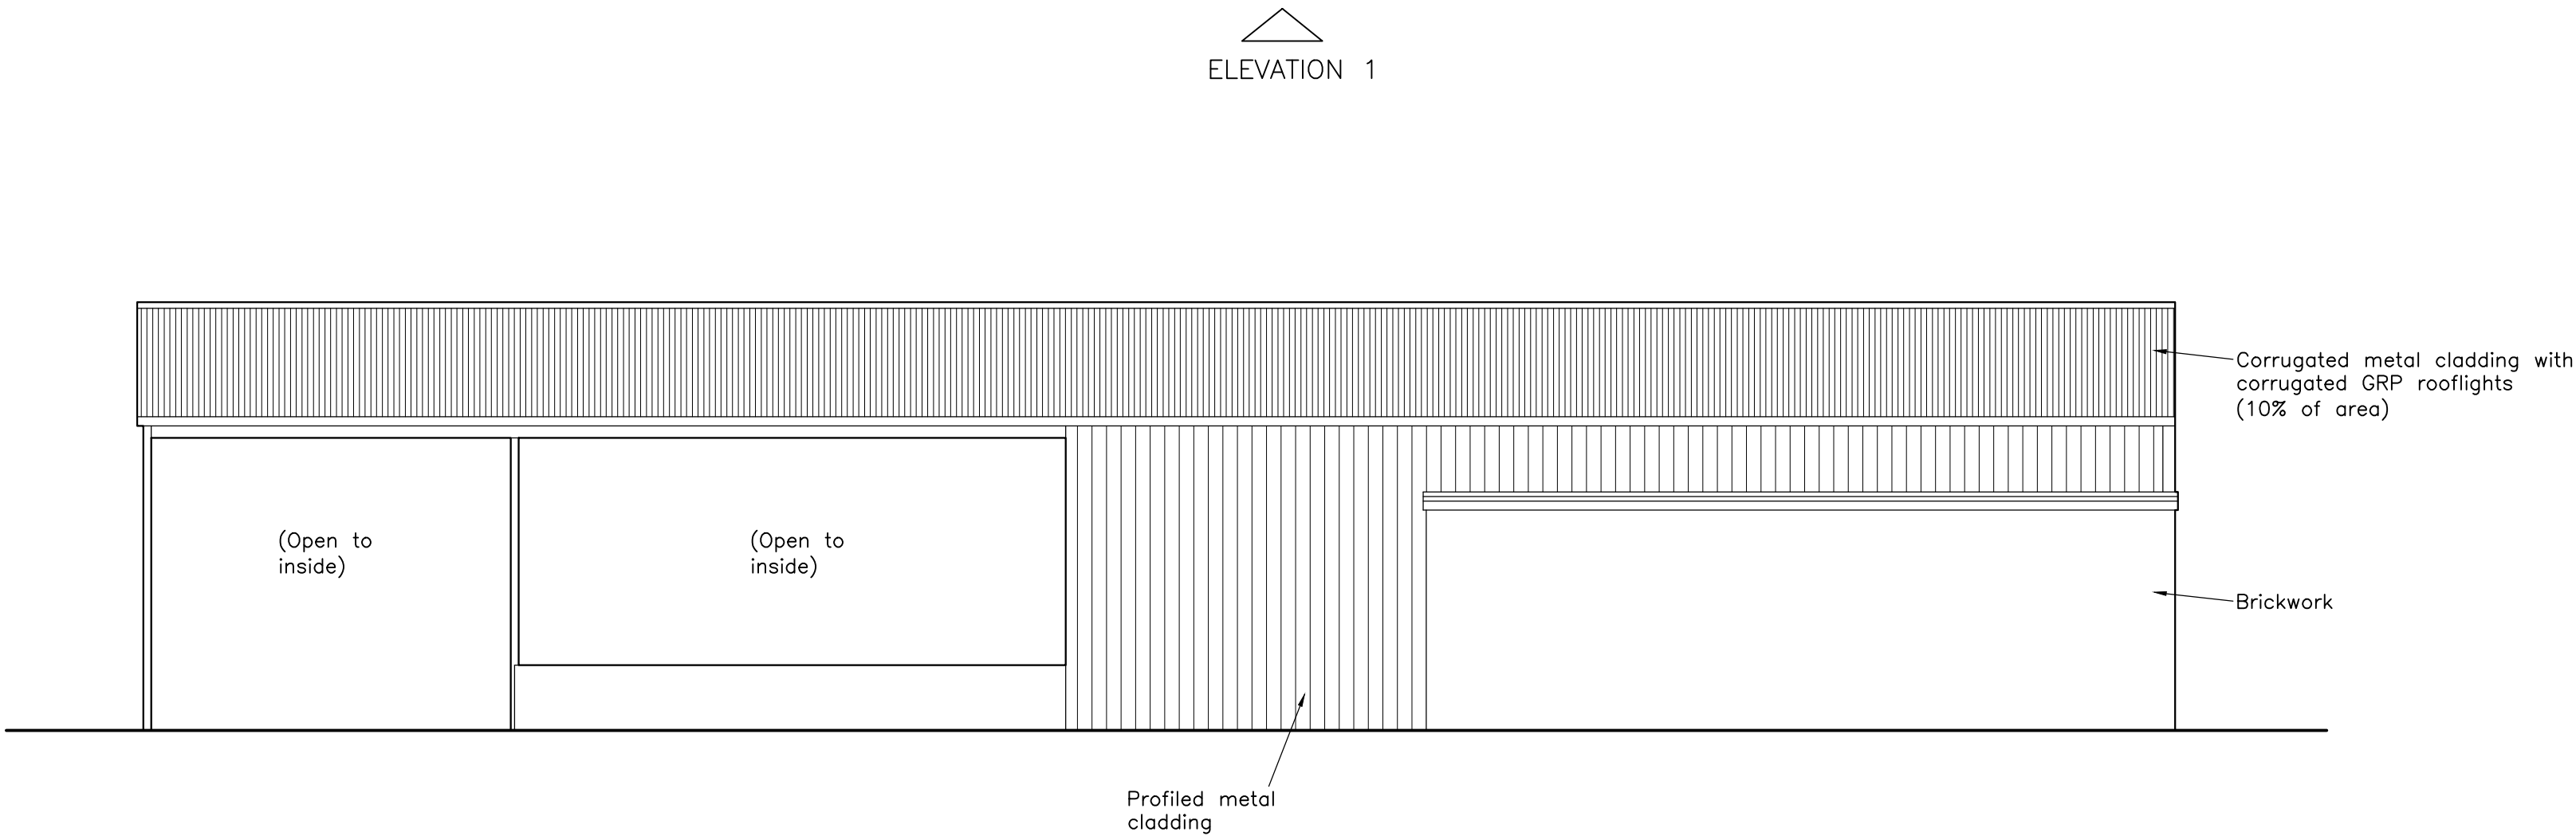

ELEVATION 2

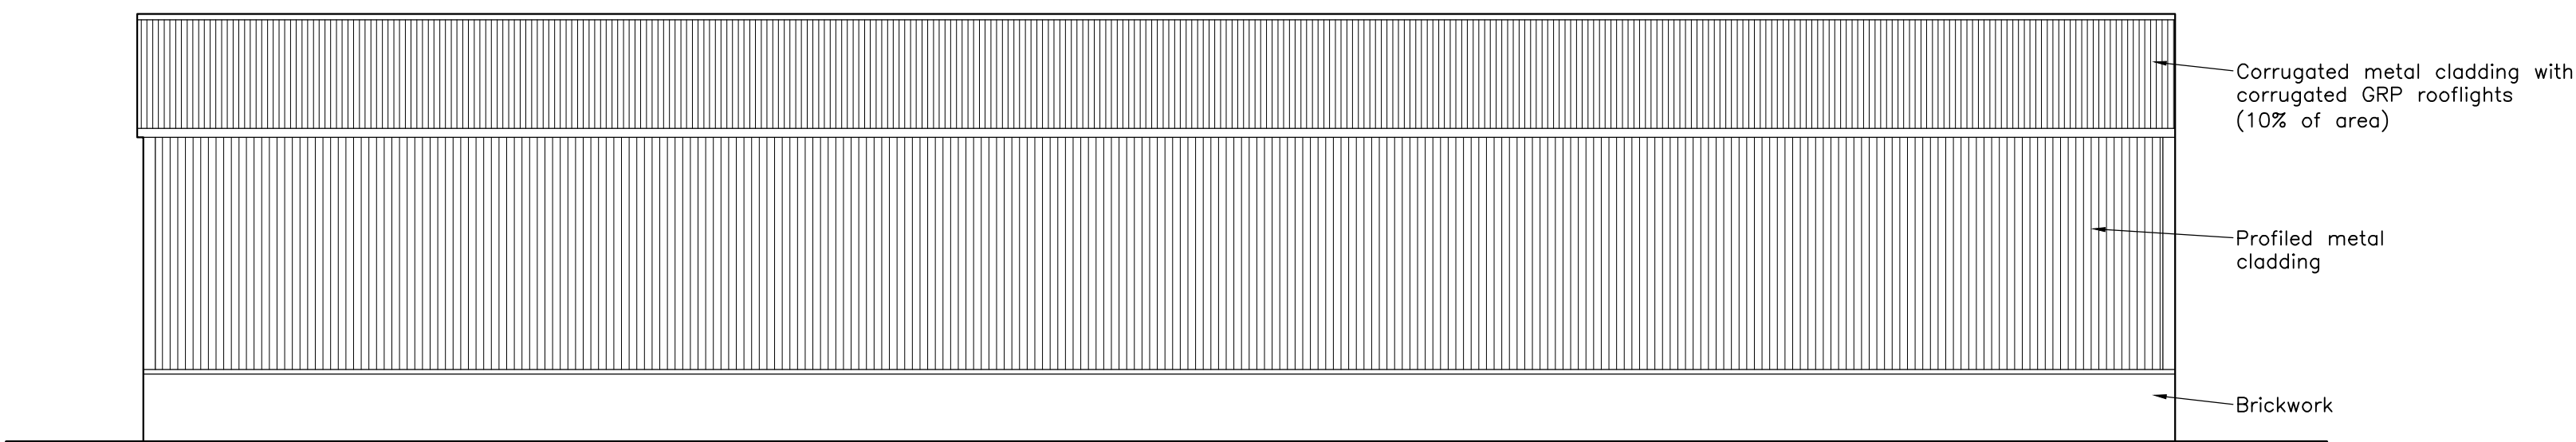

ELEVATION 3

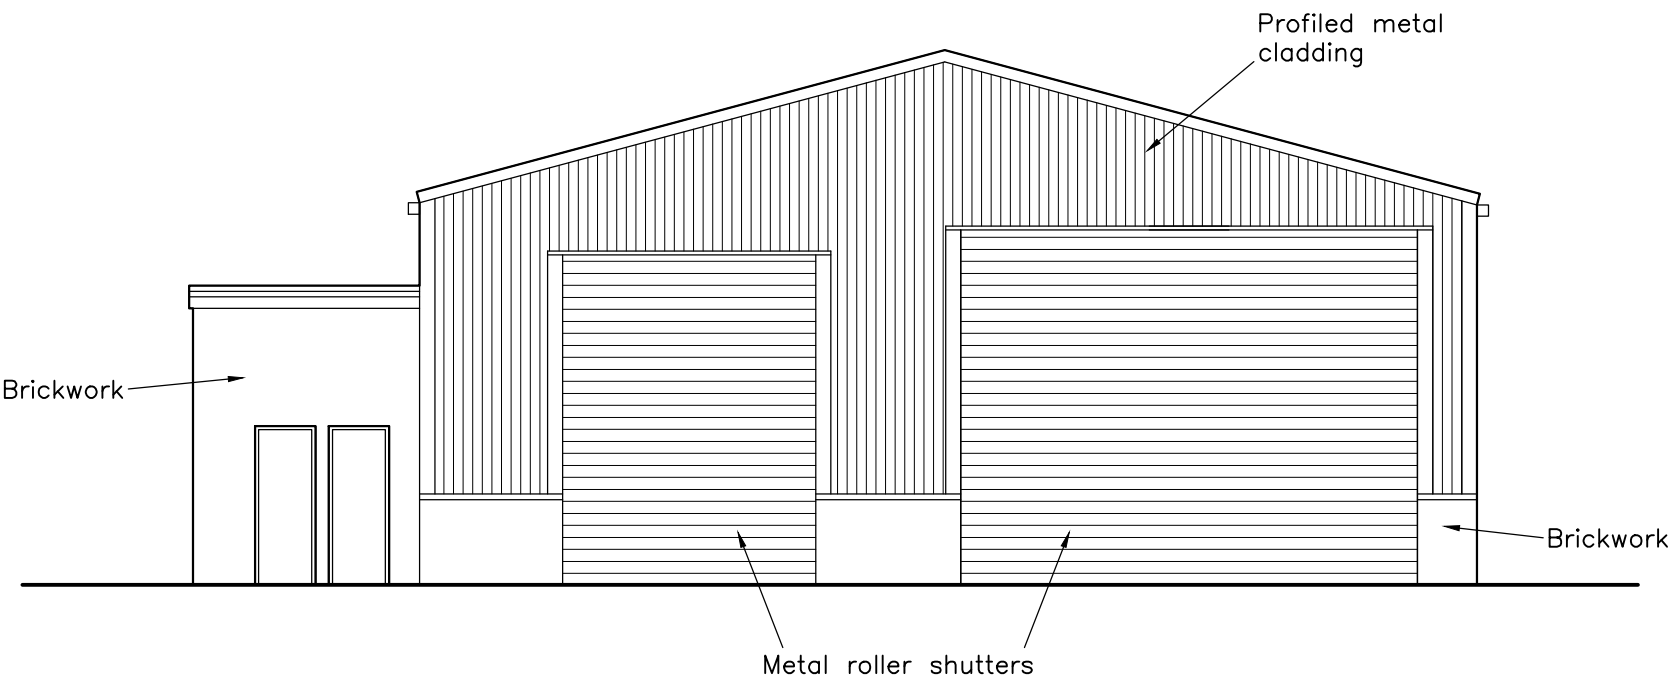

ELEVATION 4

EDW Architecture Ltd.

THE RECTORY MEWS, WREXHAM ROAD, PULFORD,
CHESTER CH4 9DG. Tel: 01244 570765
E-Mail: edward@edwarchitecture.co.uk

CLIENT:
Mr and Mrs Bland, Bowland Tractors Ltd.

PROJECT:
Bowland Tractors Ltd. Westfield, Buck
Rd., Commonwood, Wrexham, LL13 9TF.

DRAWING TITLE:
Existing plan and elevations of workshop.

DRAWN BY: DATE: SCALE:
EDW 14/06/20 1:100 © A1

JOB NO.: DWG. NO.: REVISION:
(155) 02 -