



DETAIL B - OAK GLAZED GABLE - W4

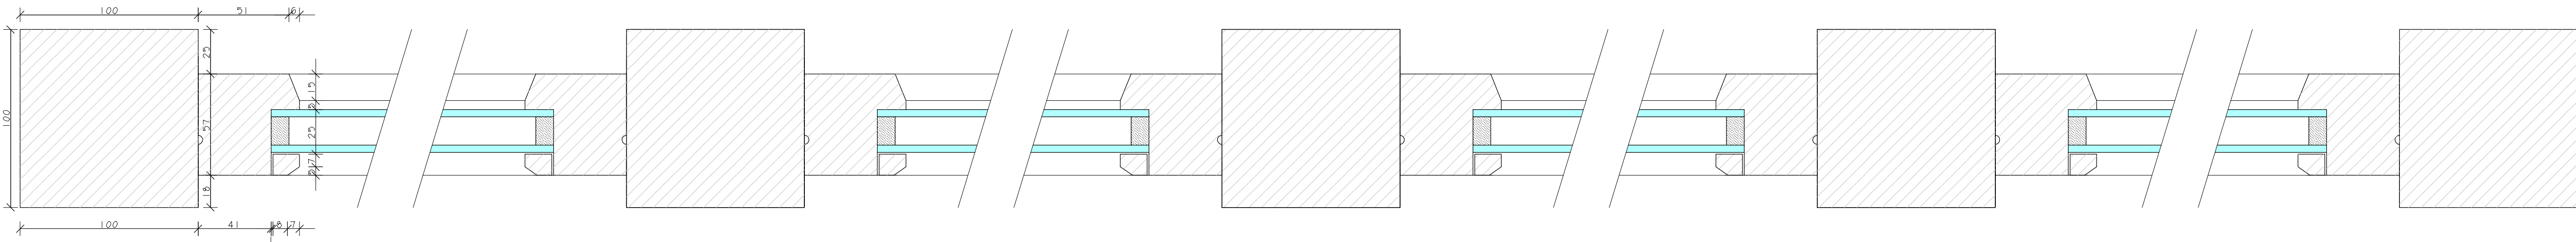


HORIZONTAL SECTION SCALE 1 : 2

WINDOW SIZES TO BE CHECKED
ON SITE PRIOR TO FABRICATION
DIMENSIONS VARYING

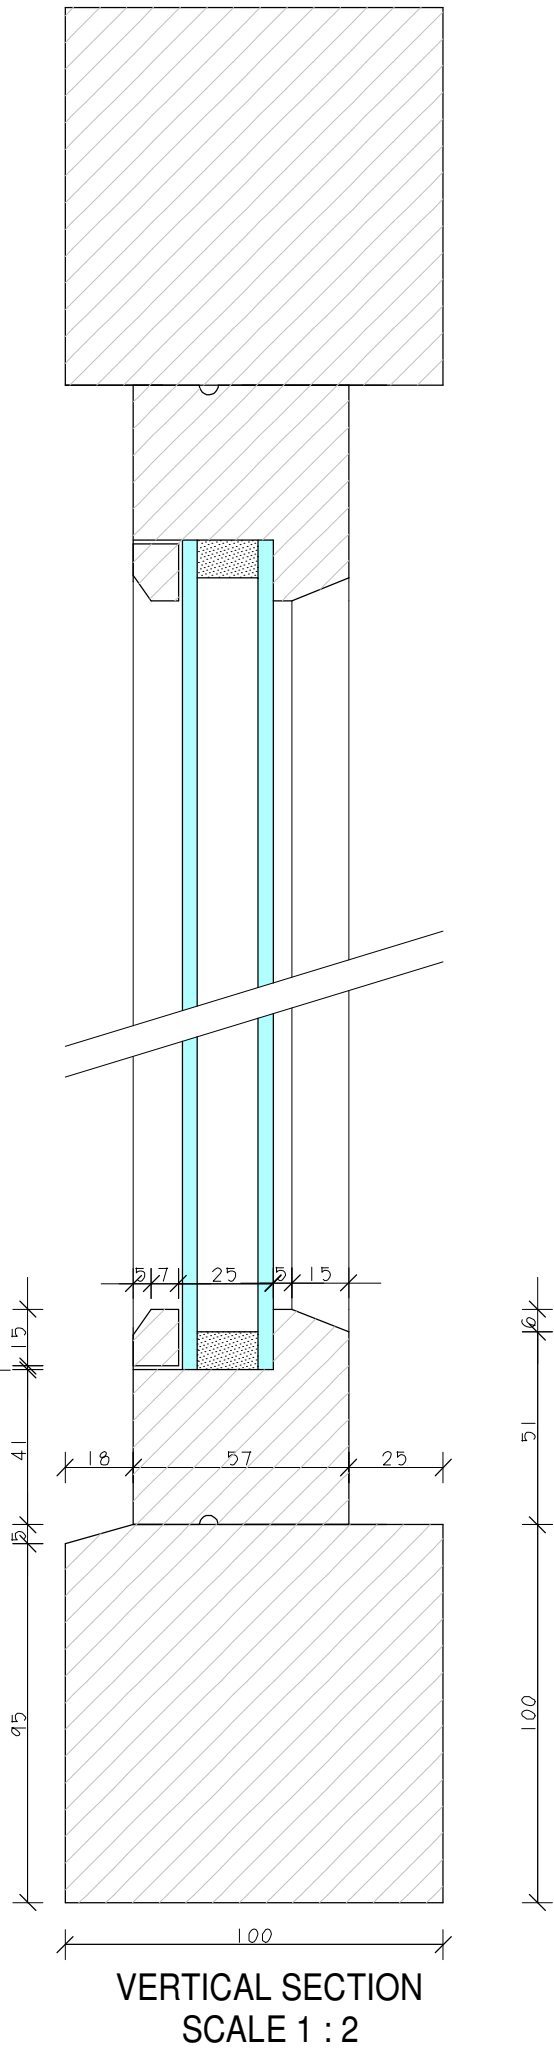

VERTICAL SECTION
SCALE 1 : 2

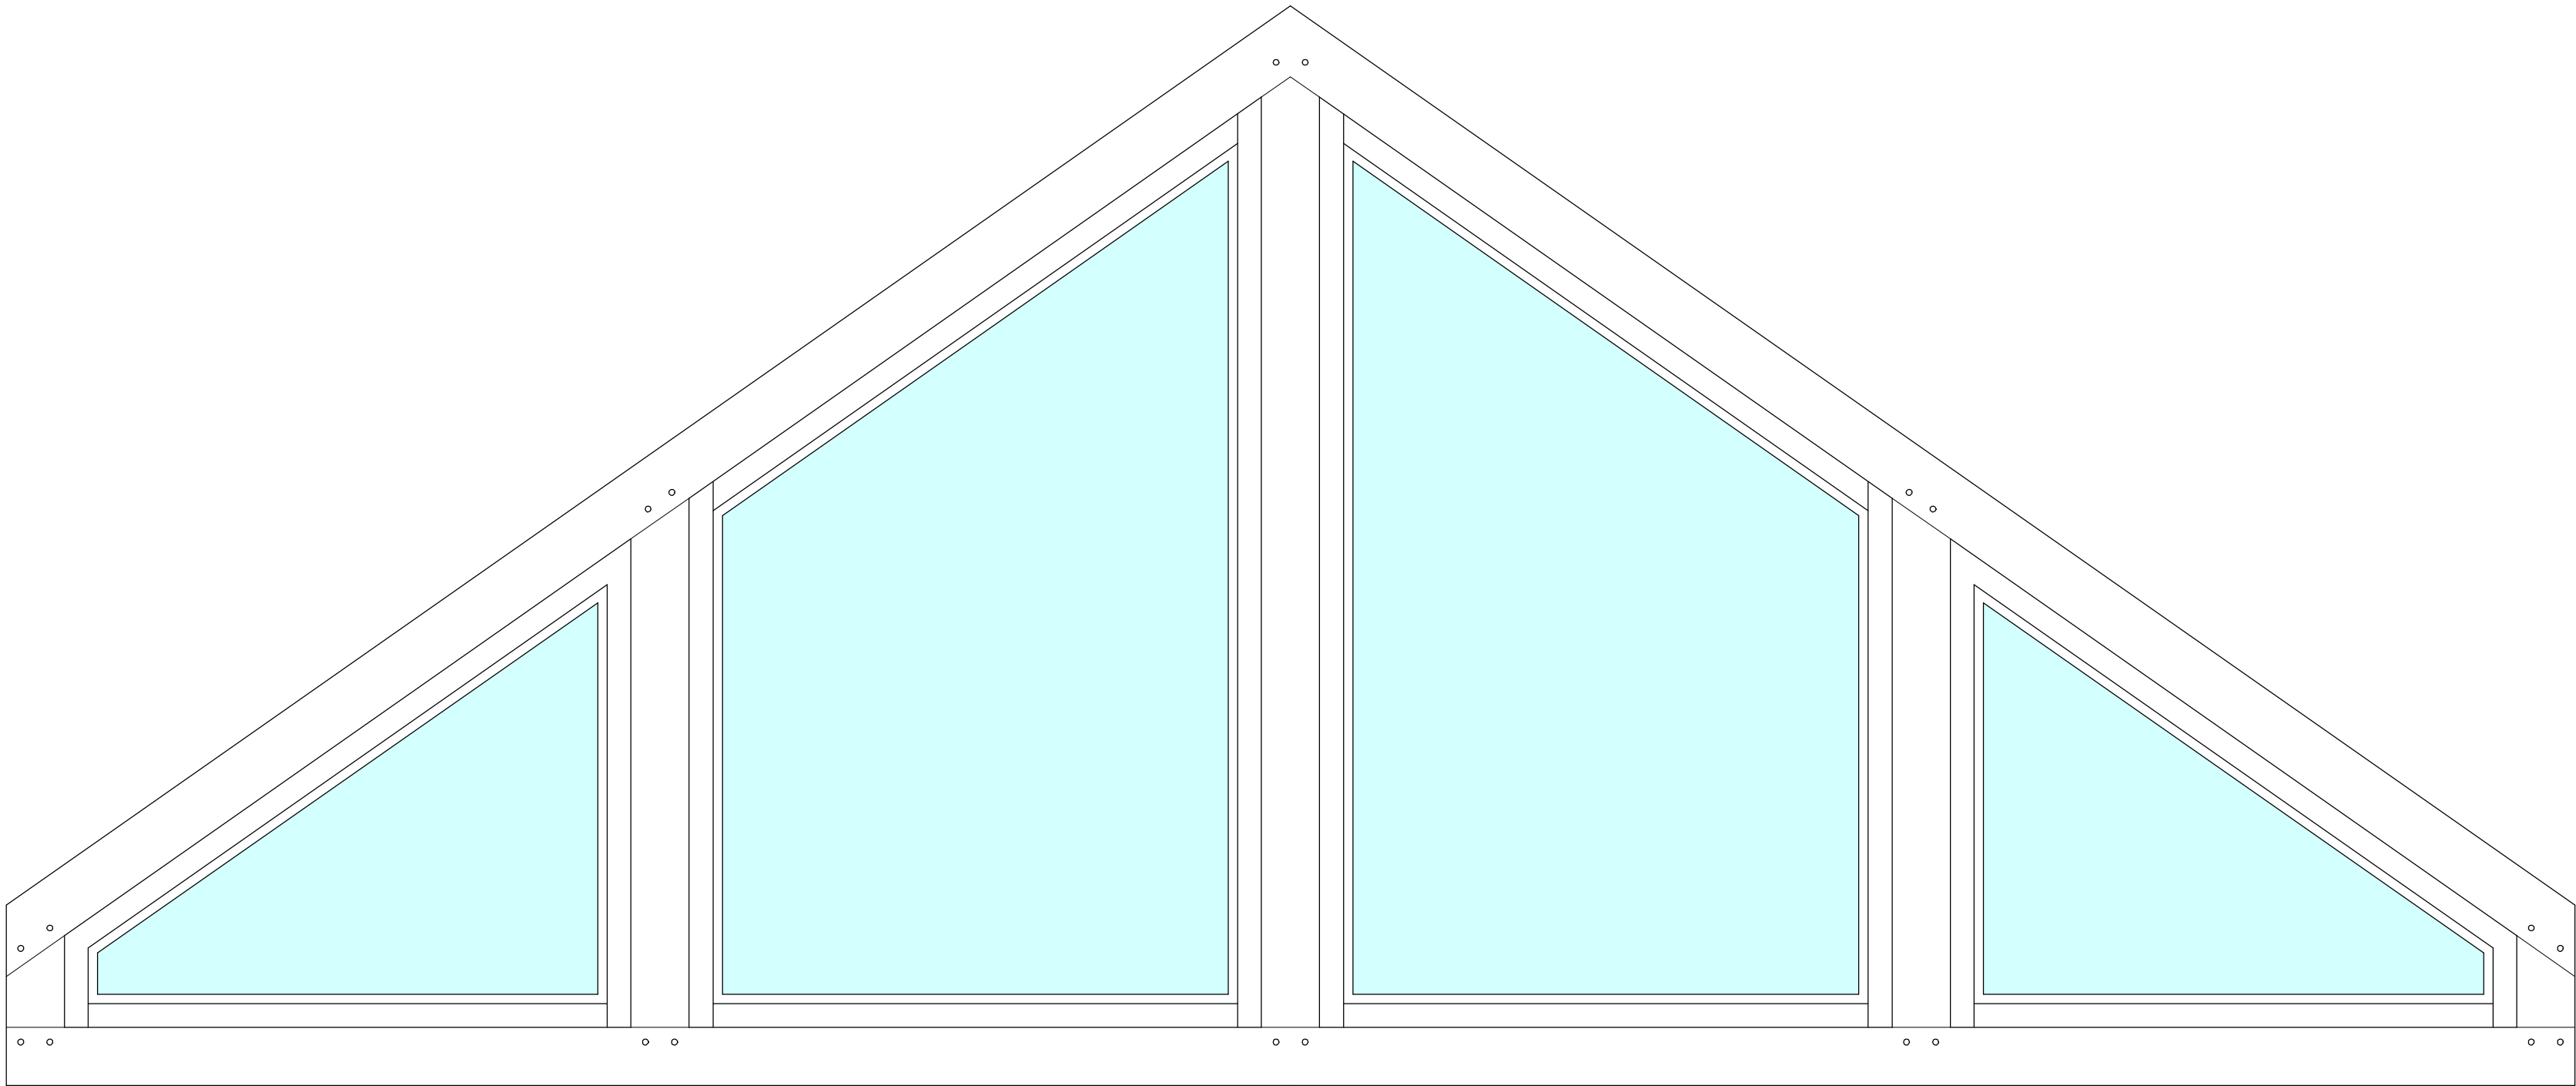

ELEVATION

NOTES:
All drawings and specifications contained in this document are copyright to SHENTON OWEN PLANNING & DESIGN. All dimensions must be checked on site and not scaled from the drawings. All discrepancies must be notified to the Agent immediately.

KEY :

Rev	Date	Revisions
Drawn by :	Date :	
R SHENTON	OCT 2020	

**Shenton Owen**
PLANNING & DESIGN
2 St Catherine's
23a Dodington
Whitchurch
Shropshire
SY13 1EE
Tel: (01948) 663004
e-mail
info@shenton-owen.co.uk
© copyright
This drawing must not be reproduced without first obtaining written permission

Client :
MR & MRS LATHAM

Job Title :
CONVERSION OF OUTBUILDING INTO
DWELLING AND USE OF DUTCH BARN
FOR GARAGING AND DOMESTIC STORAGE
AT KNOLTON FARM,
OSWESTRY ROAD,
OVERTON,
WREXHAM,
LL13 0LG

Drawing Title :
DETAIL B -
OAK GABLE GLAZING DETAIL

Dwg No : W20/2703/CC03	Scale : As Shown @ A1	Rev : .
---------------------------	--------------------------	------------