



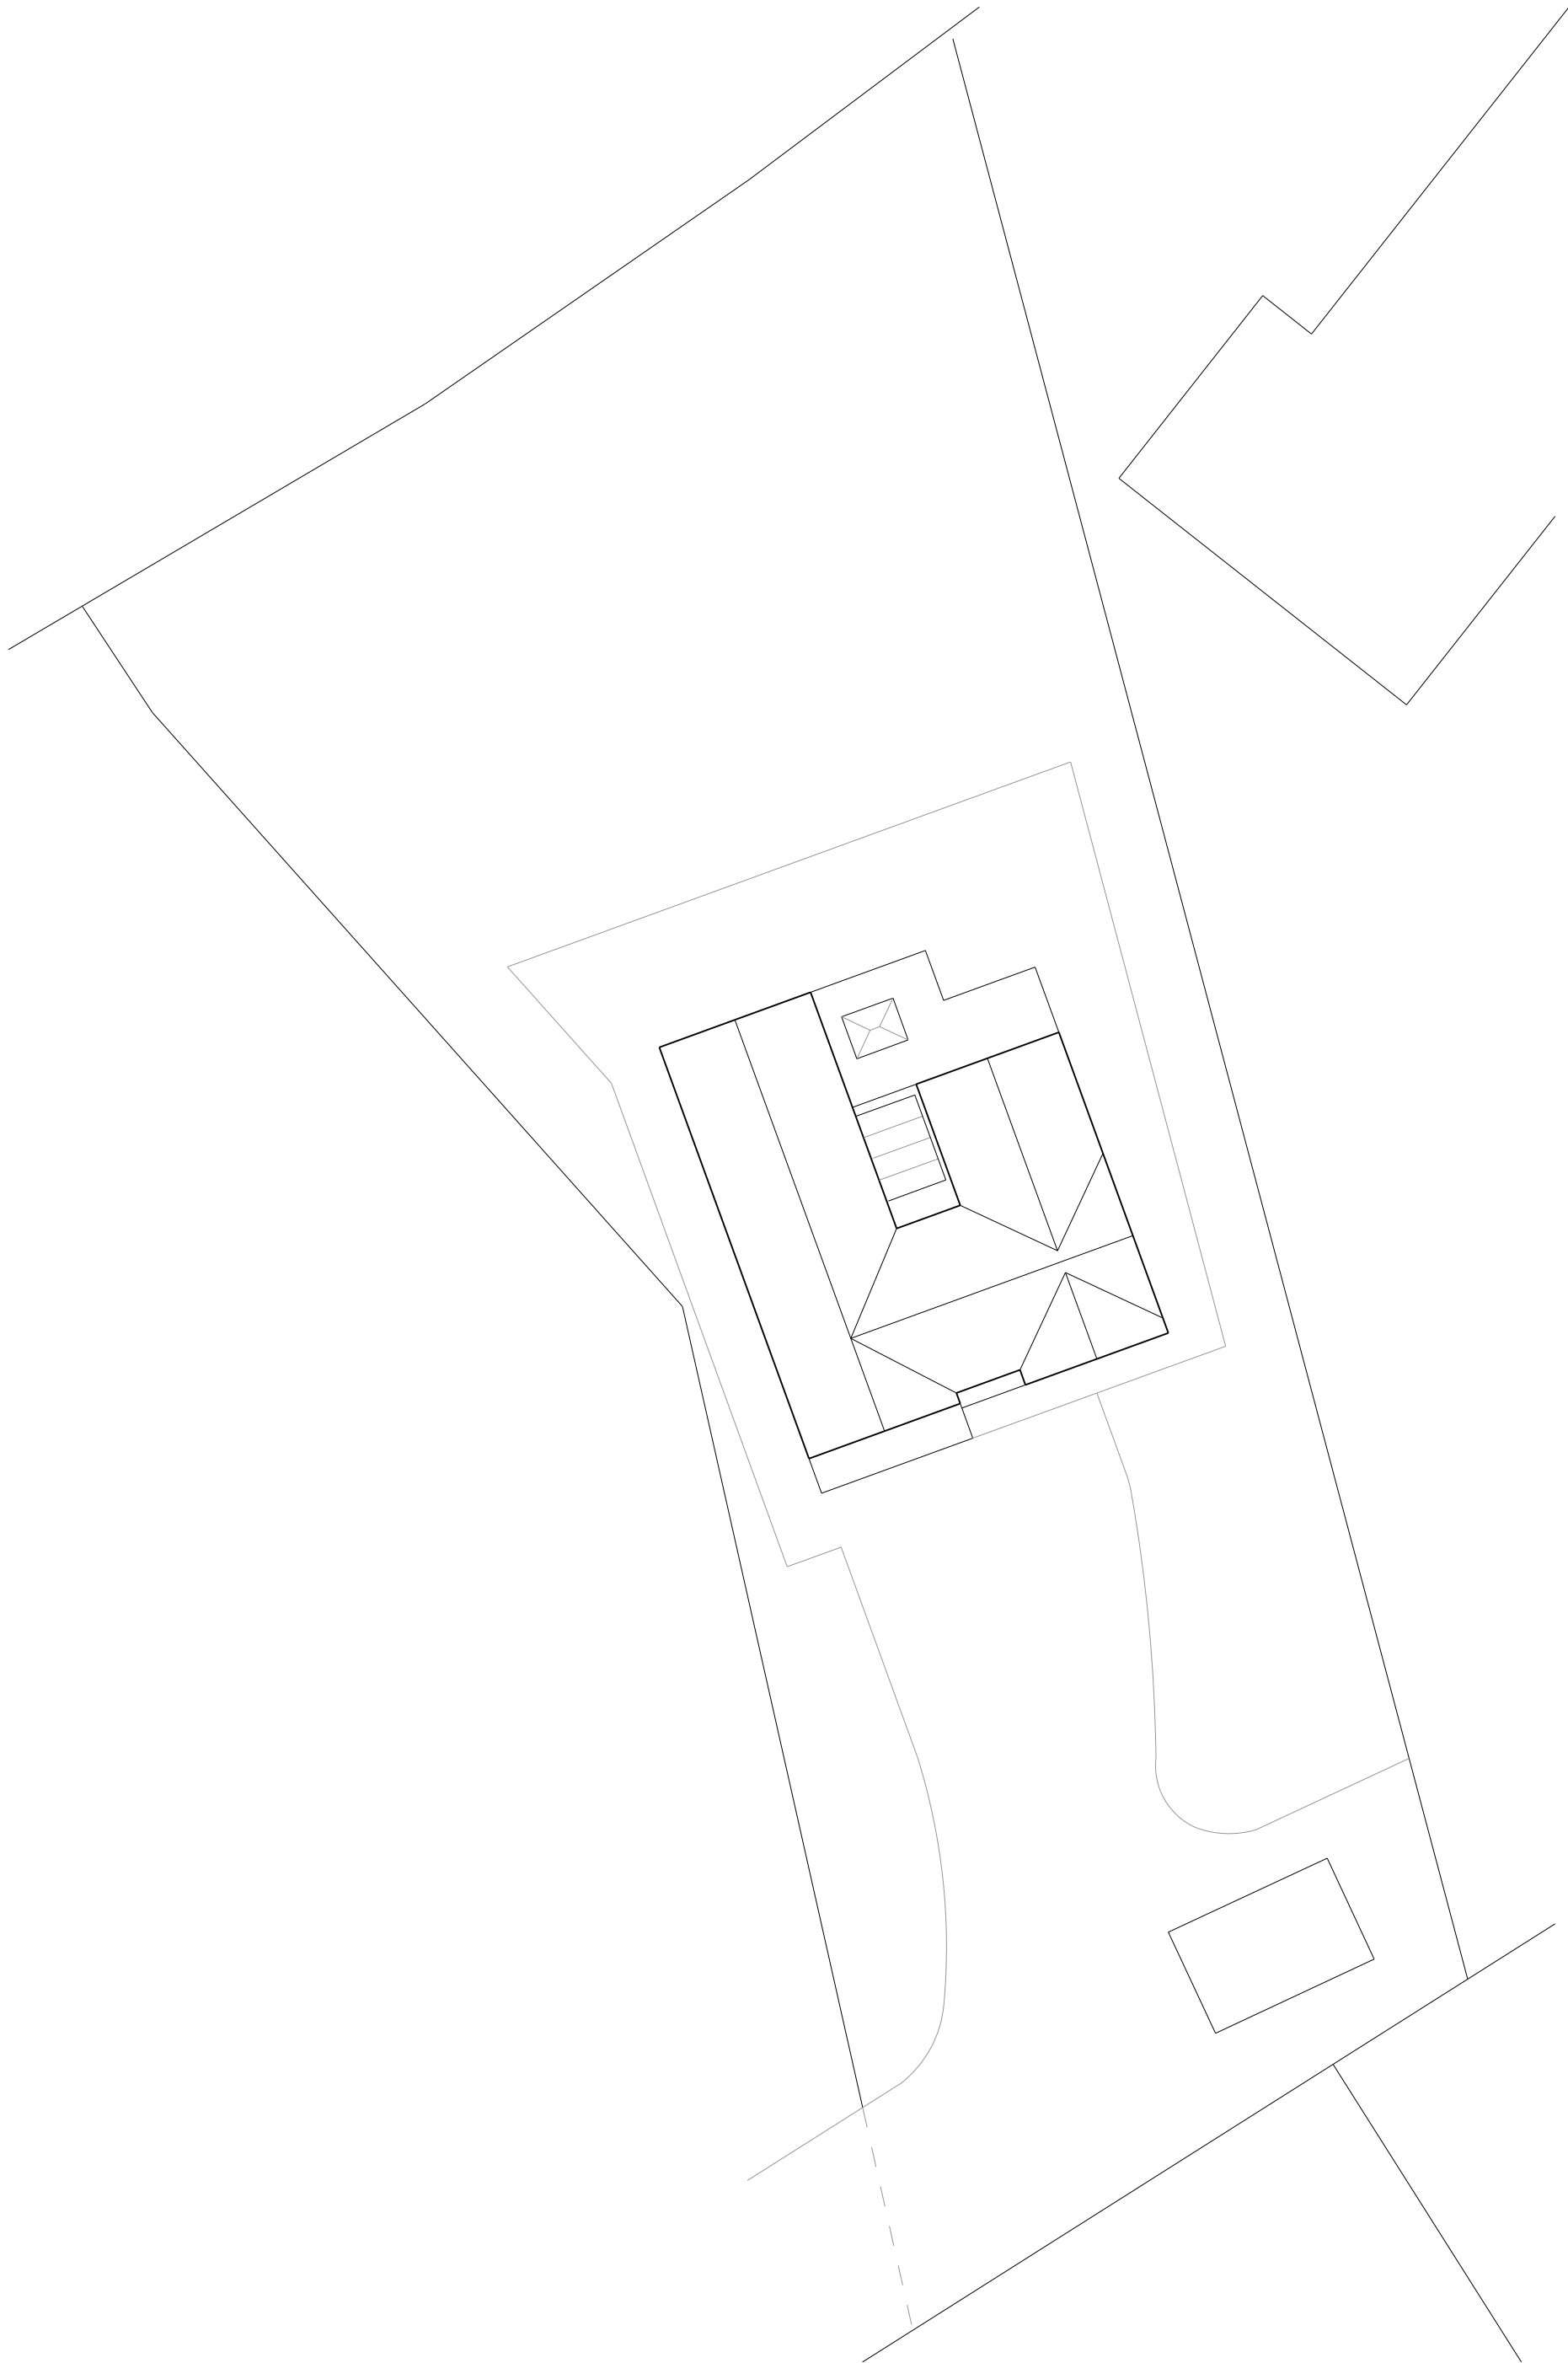


EXISTING BLOCK PLAN

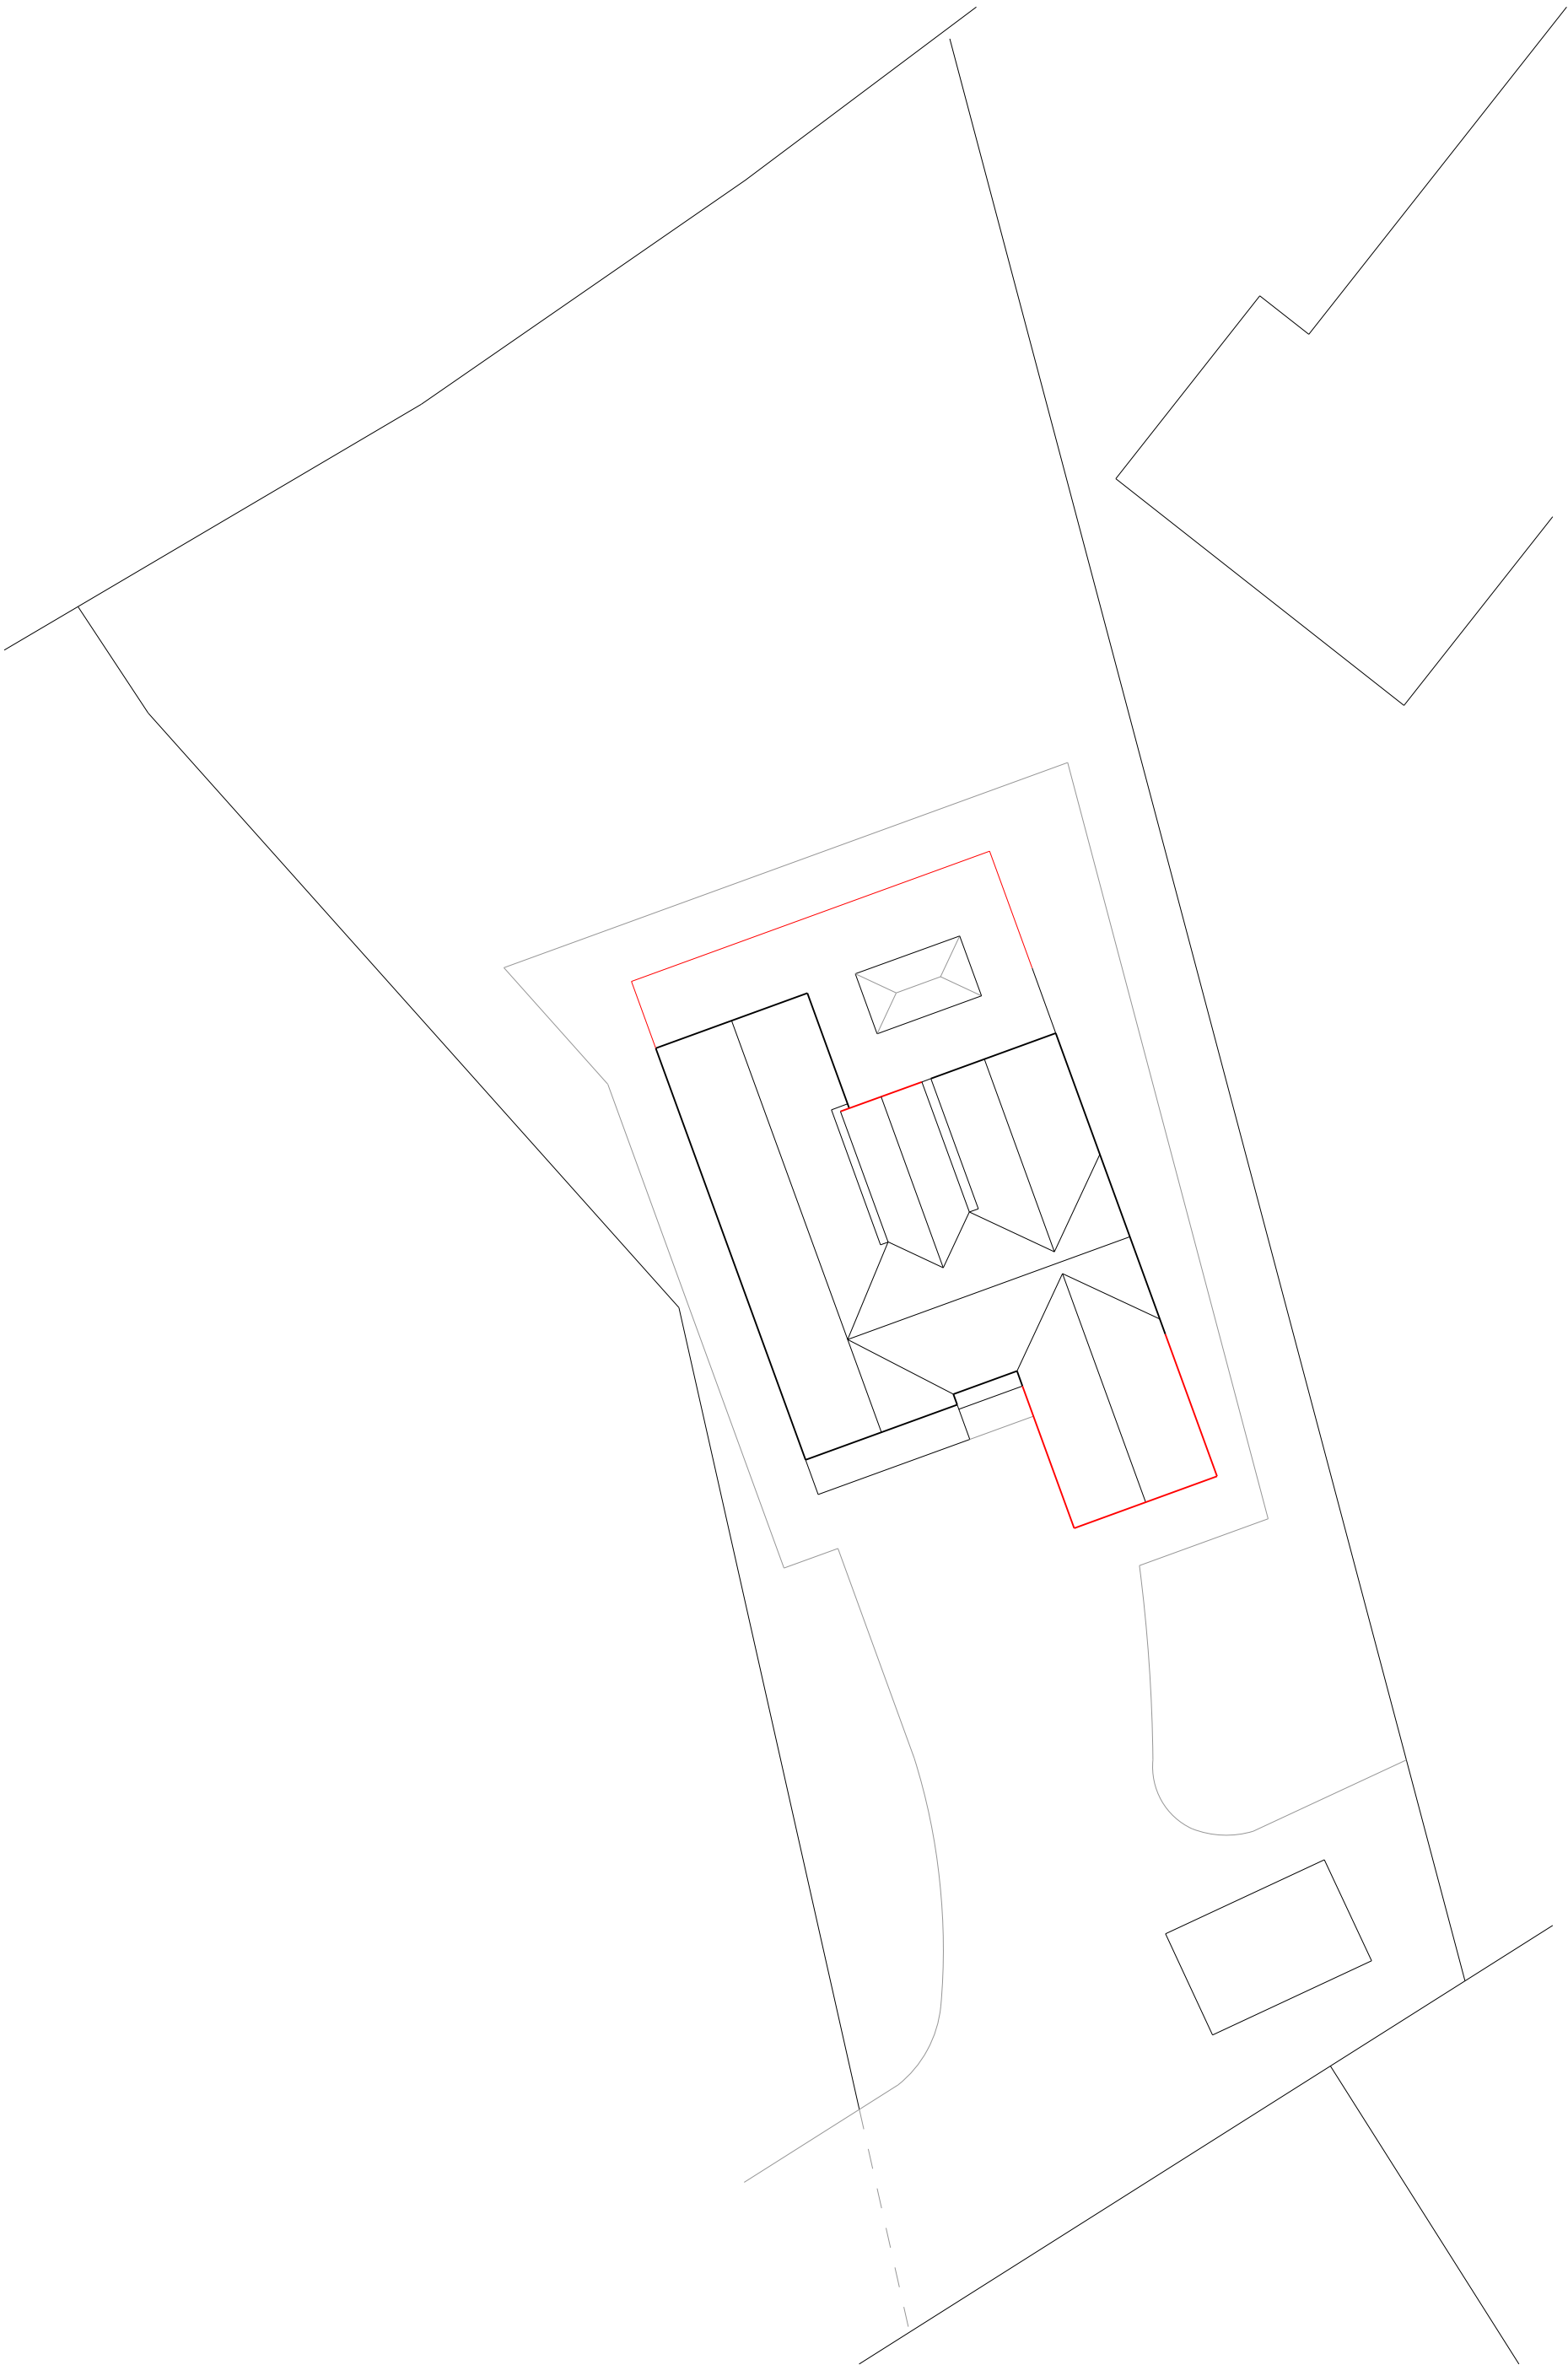

PROPOSED BLOCK PLAN

SCALES

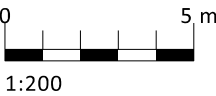

REV	DATE	DETAILS
Copyright © Bratley Architectural Ltd 2020 Written dimensions to be taken in preference to scaled; all dimensions to be checked on site. Report suspected discrepancies or omissions.		

PROJECT
PROPOSED EXTENSIONS
AND ALTERATIONS
35 Wynnstay Lane
Marford
Wrexham LL12 8LF

CLIENT
Mr & Mrs S Halpin

DRAWING TITLE
Existing and proposed
block plans

DATE
03 June 2020

DRAWING REF
1475/02

SCALE @ A2
1:200

REV

BRATLEY
ARCHITECTURAL LTD

