


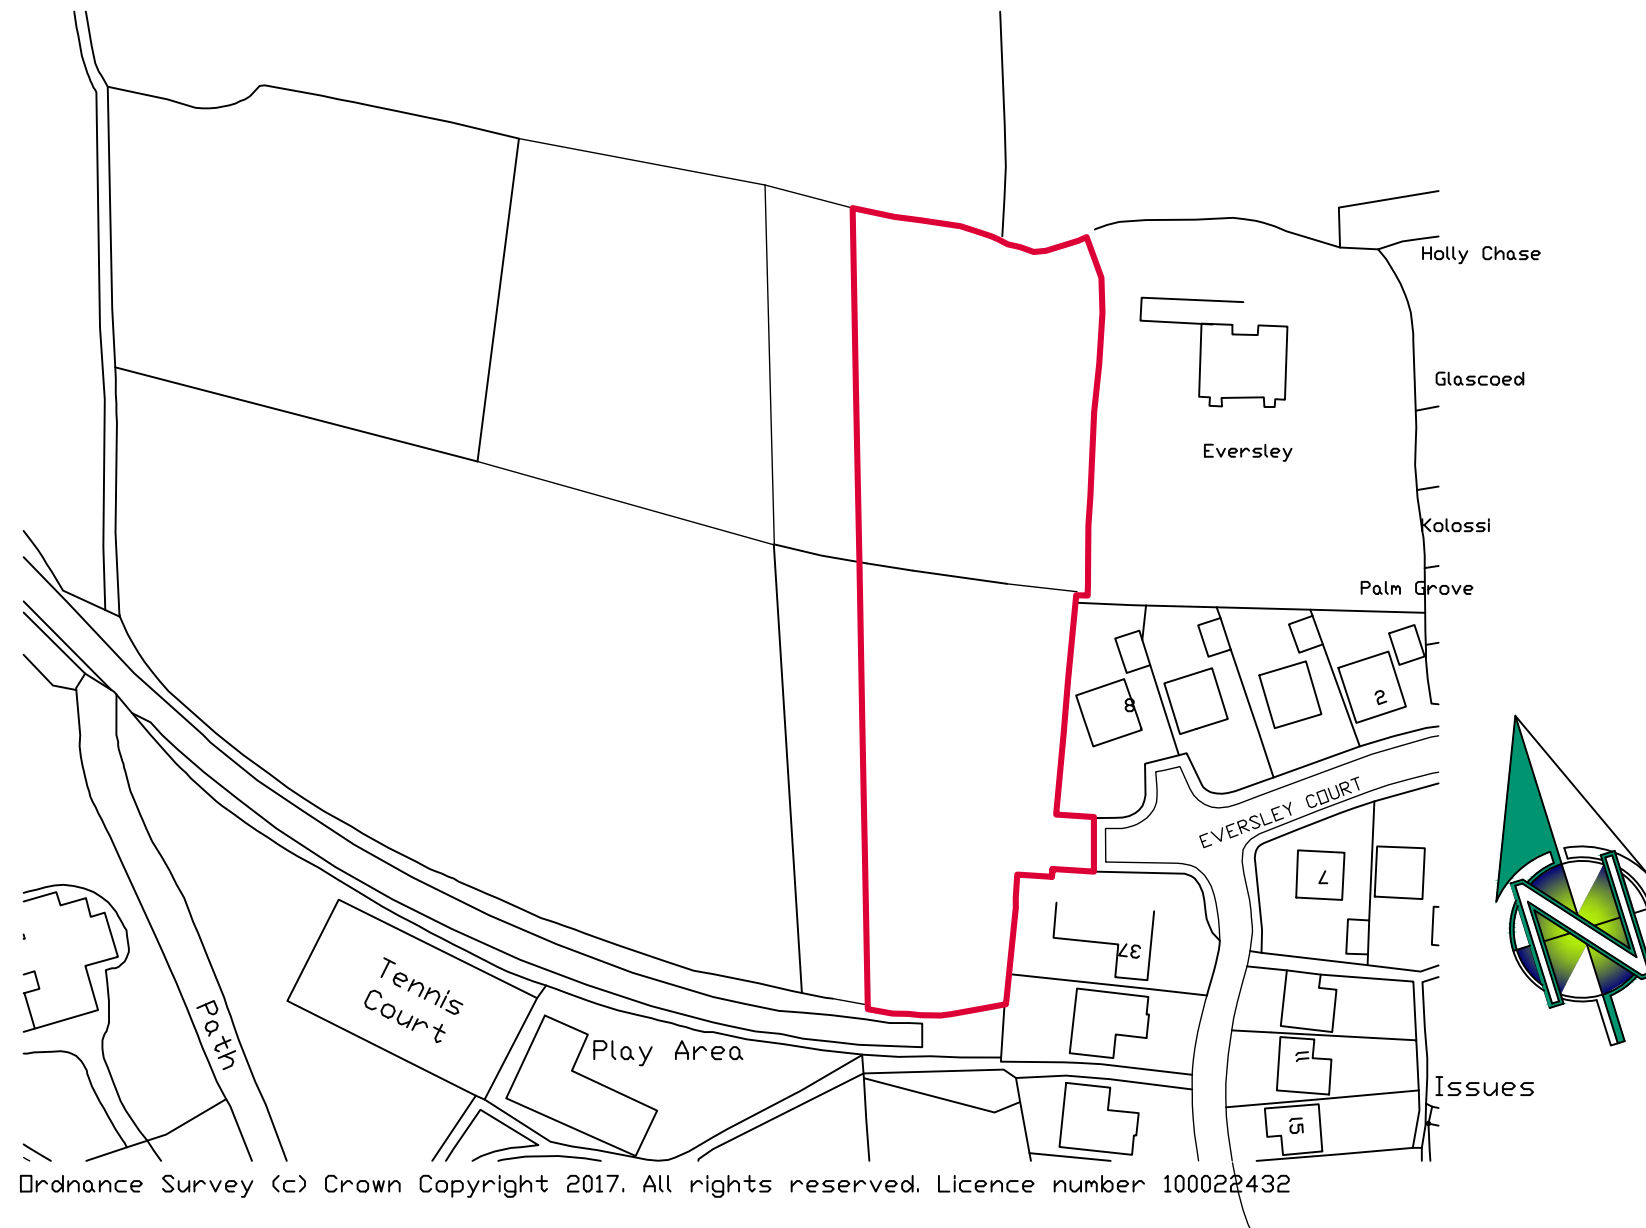

PLANNING DRAWING

© COPYRIGHT OF PARRY DAVIES ARCHITECTS LTD- CHARTERED ARCHITECTS. CHECK DIMENSIONS ON SITE. REPORT ANY ERRORS OR OMISSIONS TO ARCHITECT.

PROJECT TITLE					
LAND AT EVERSLEY COURT, MINERA LL11 3YZ					
DRWG. TITLE.	DATE	SCALE	DRWN	DRWG NO.	REV
SITE LOCATION PLAN	NOVEMBER 2018	1:1250 @ A3	KEG	16.5719/L1	
Parry Davies Architects Ltd. Studio 55:20, North Wales Business Park, Abergele LL22 8LJ Tel: 01745 585517 E-mail: info@parrydaviesarchitects.co.uk					

