


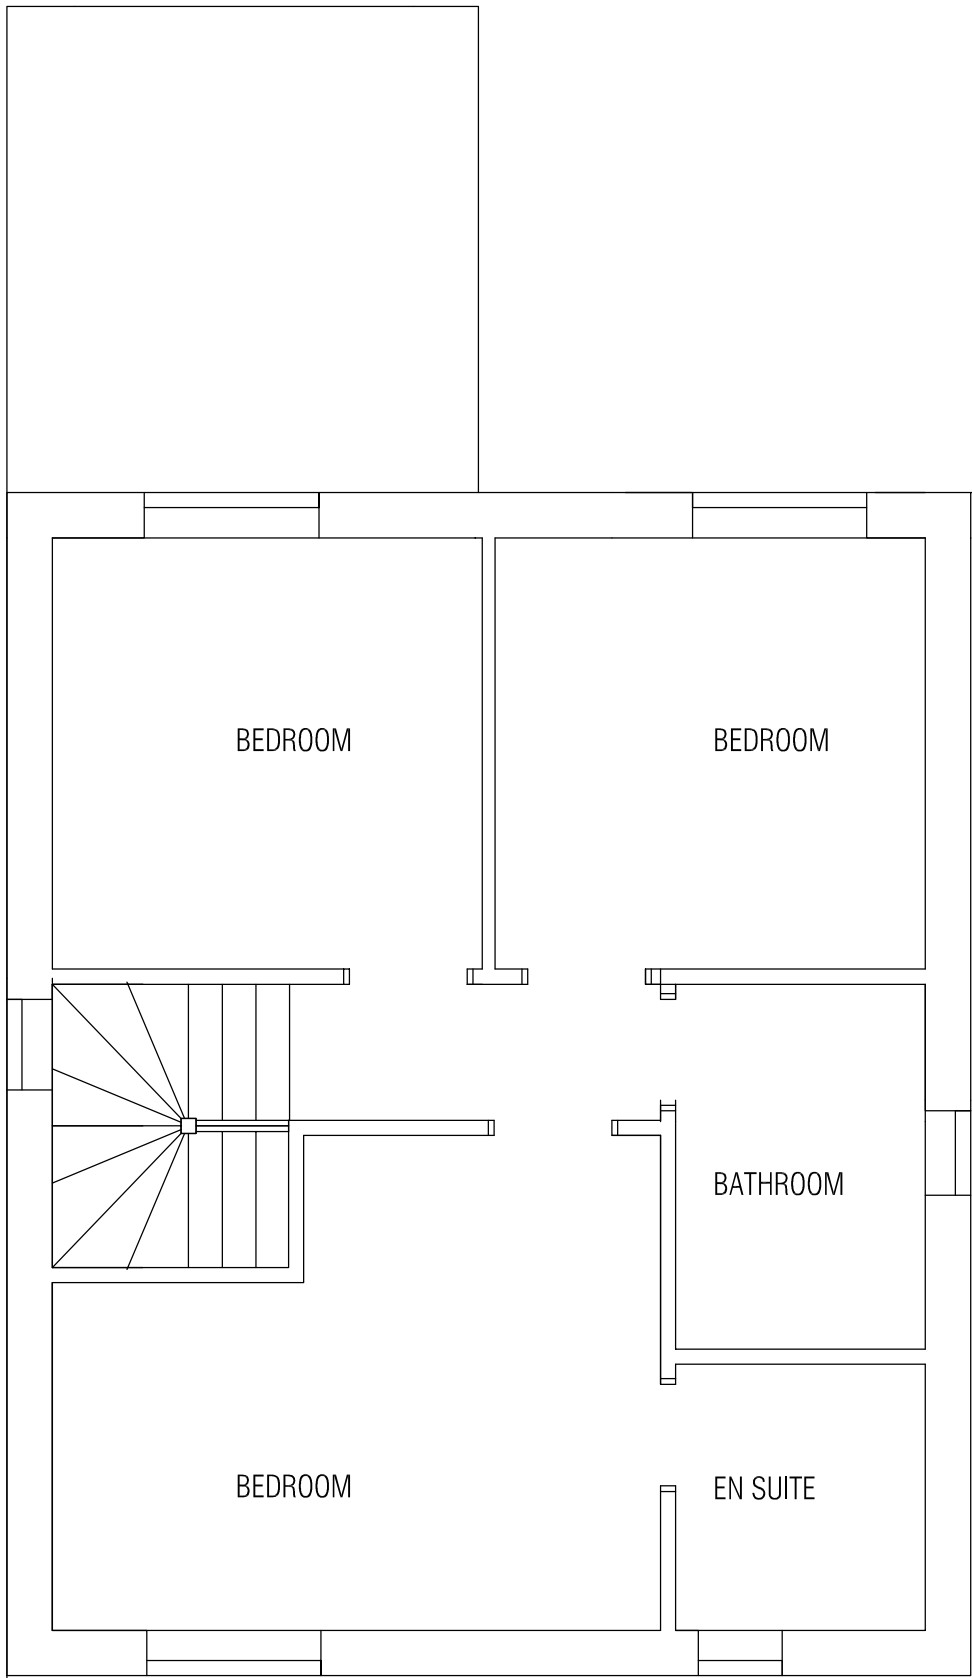

FIRST FLOOR PLAN

© COPYRIGHT. ~~DO NOT SCALE~~ CHECK DIMENSIONS ON SITE. REPORT ANY ERRORS OR OMISSIONS TO ARCHITECT. PLANNING PURPOSE ONLY

Parry Davies Architects.		Chartered Architects.			
PROJECT TITLE	4 WESTMINSTER RISE WREXHAM				DATE
				SCALE	DRWN
				1:50@A3	RSG
DRWG. TITLE	EXISTING FIRST FLOOR PLAN				CHK
				DRWG. NOS.	REV
				20.6089/2	
Studio 55:20 North Wales Buisness Park Abergele LL18 7LJ				Tel:01745 585517 E-mail: PDPArchitects@aol.com	