


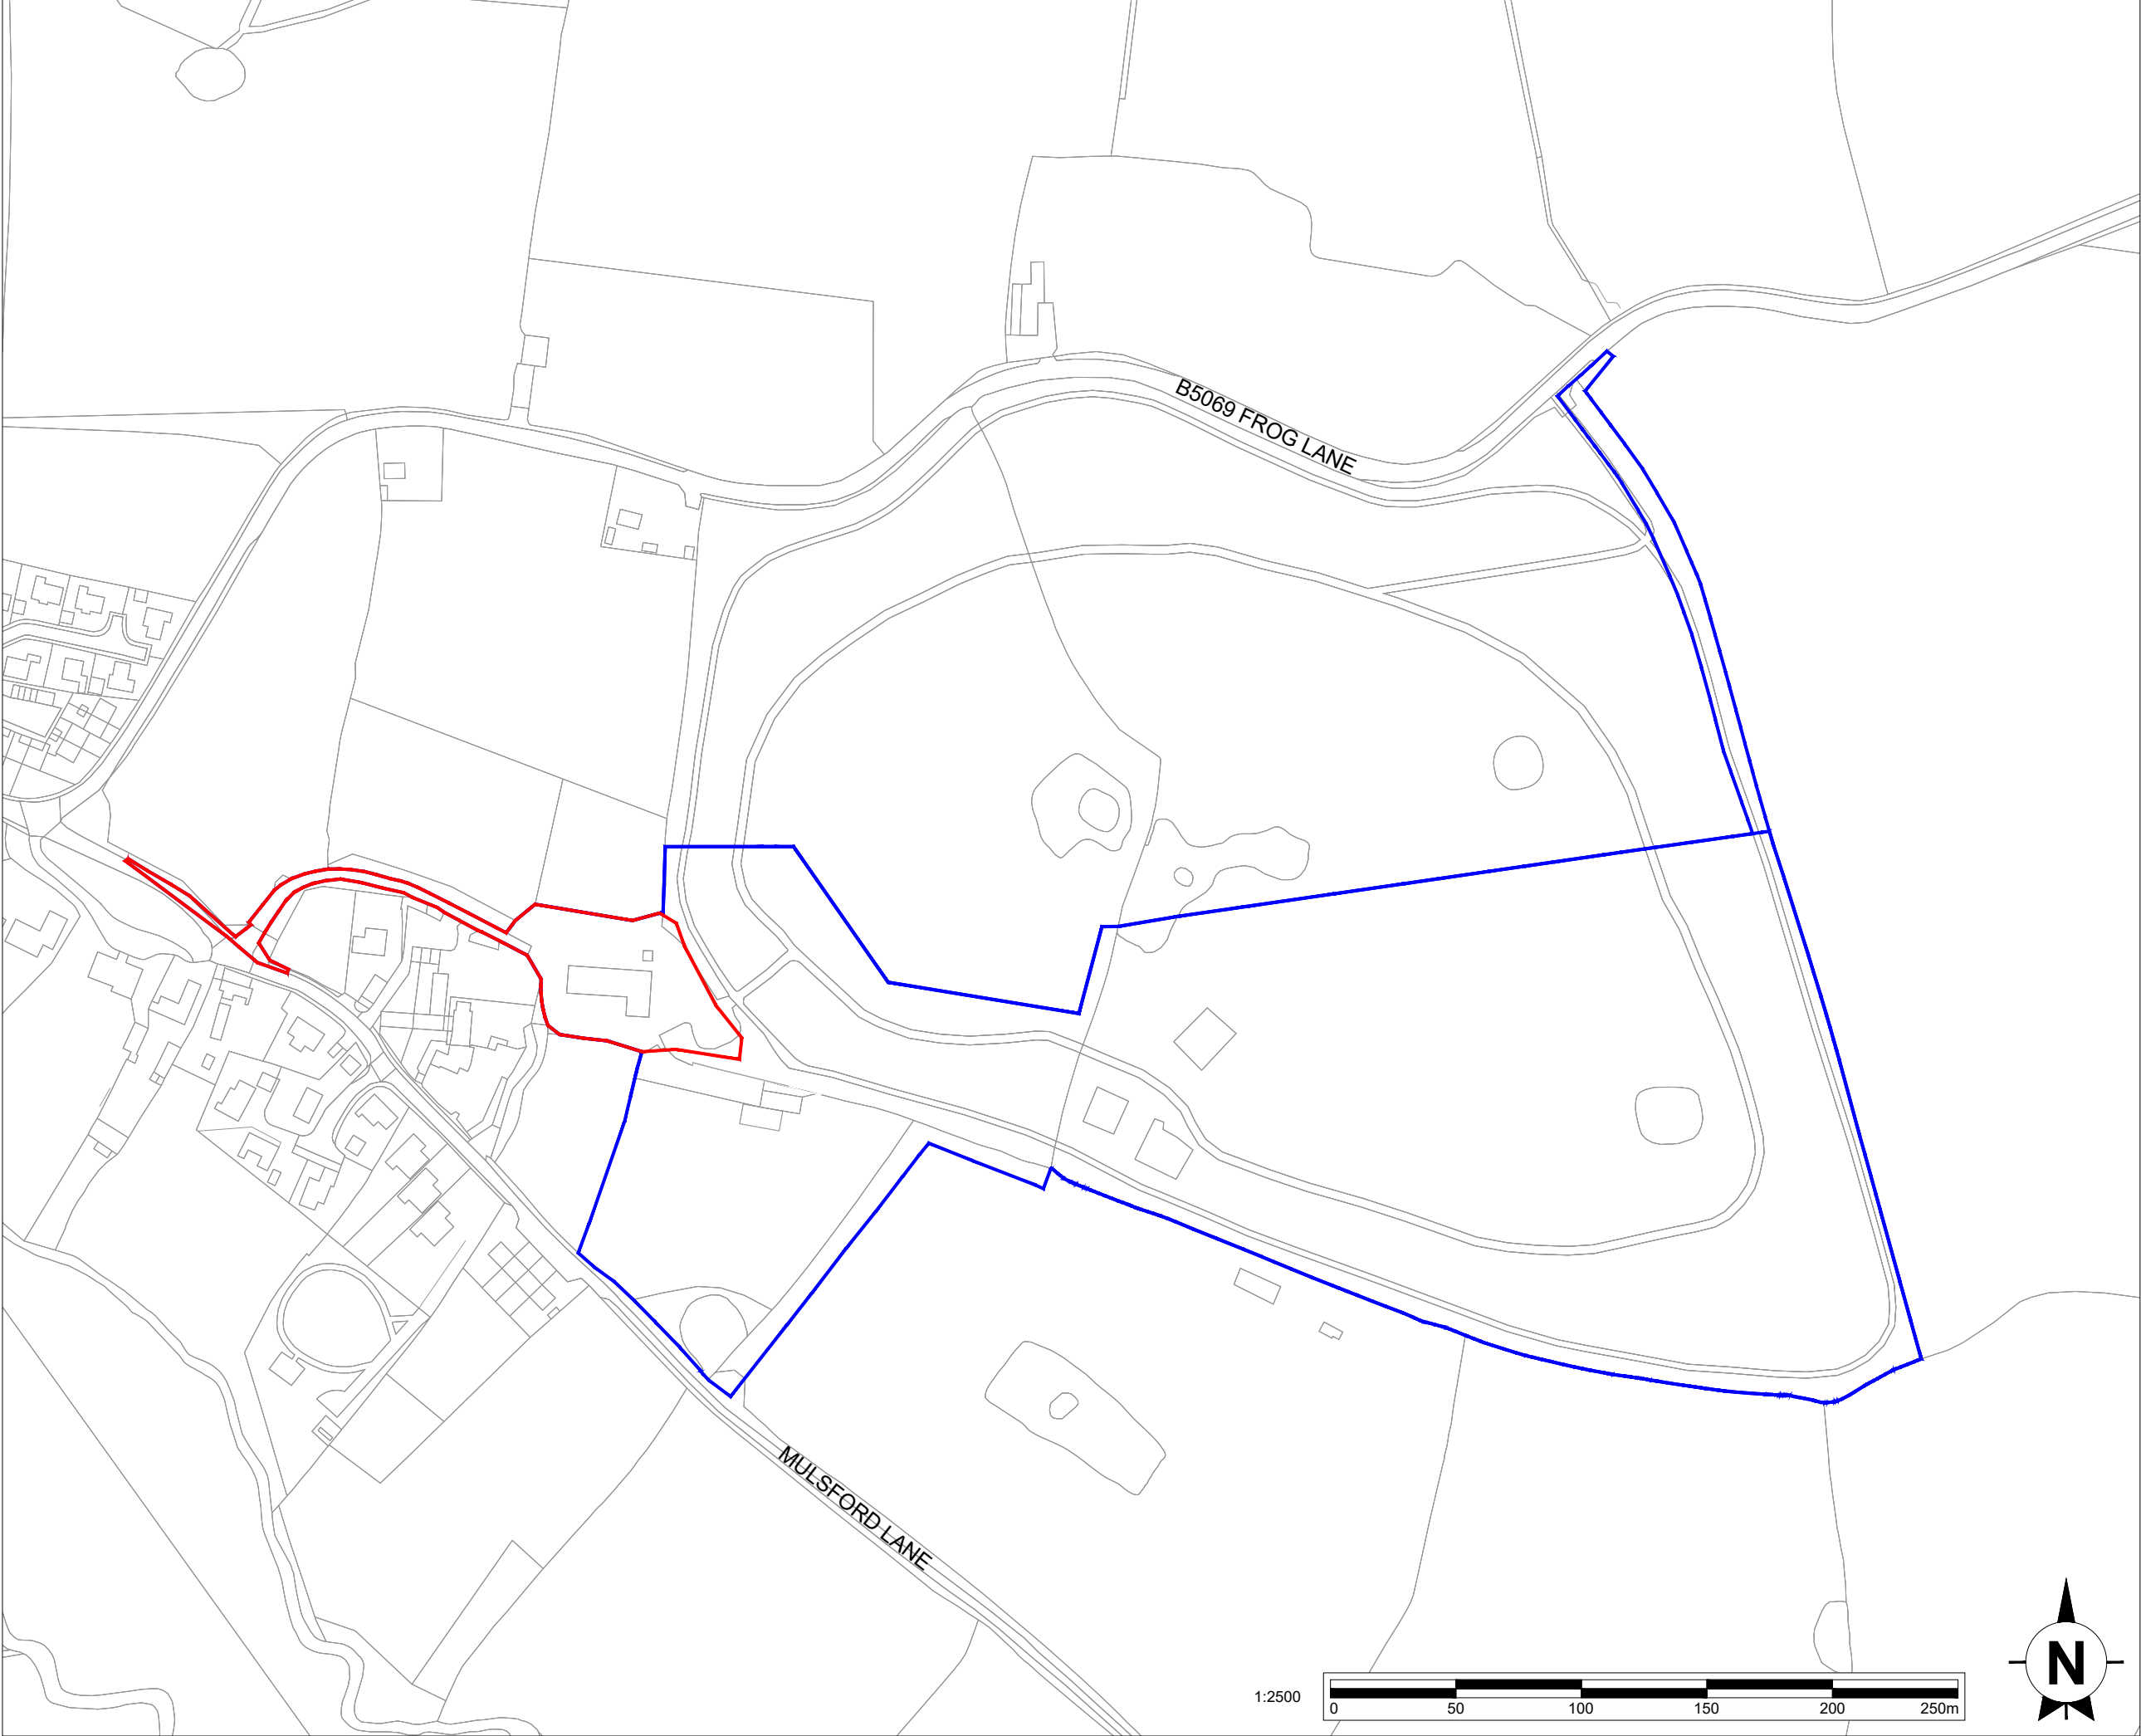

This drawing is the copyright of AXIS P.E.D Limited and may not be loaned, copied or reproduced in any way -or used for any offer, quote, tender or construction purposes without written consent of the company to do so

Follow any figured dimensions - do not scale for construction purposes. IF IN DOUBT ASK.

Revision History		Date

KEY

Application Boundary (0.45 hectares)

Other land under the applicants ownership

Chester Office: Well House Barns Brutton Chester CH4 5DH		South Manchester Office: Carnilla House 76 Water Lane Wilmslow SK9 5BB		axis
0844 8700 007 - www.axisped.co.uk				
client: --				
project: BOWLING BANK FARM				
drawing title: STATUTORY PLAN				
date: JANUARY 2019		drawn by:	checked:	
drawing number: 2316-03-002		AP	PR	
scale(s): 1:2500@A3		status: --	rev:	
planning environment design				