


Ordnance Survey, (c) Crown Copyright 2019. All rights reserved. Licence number 100022432

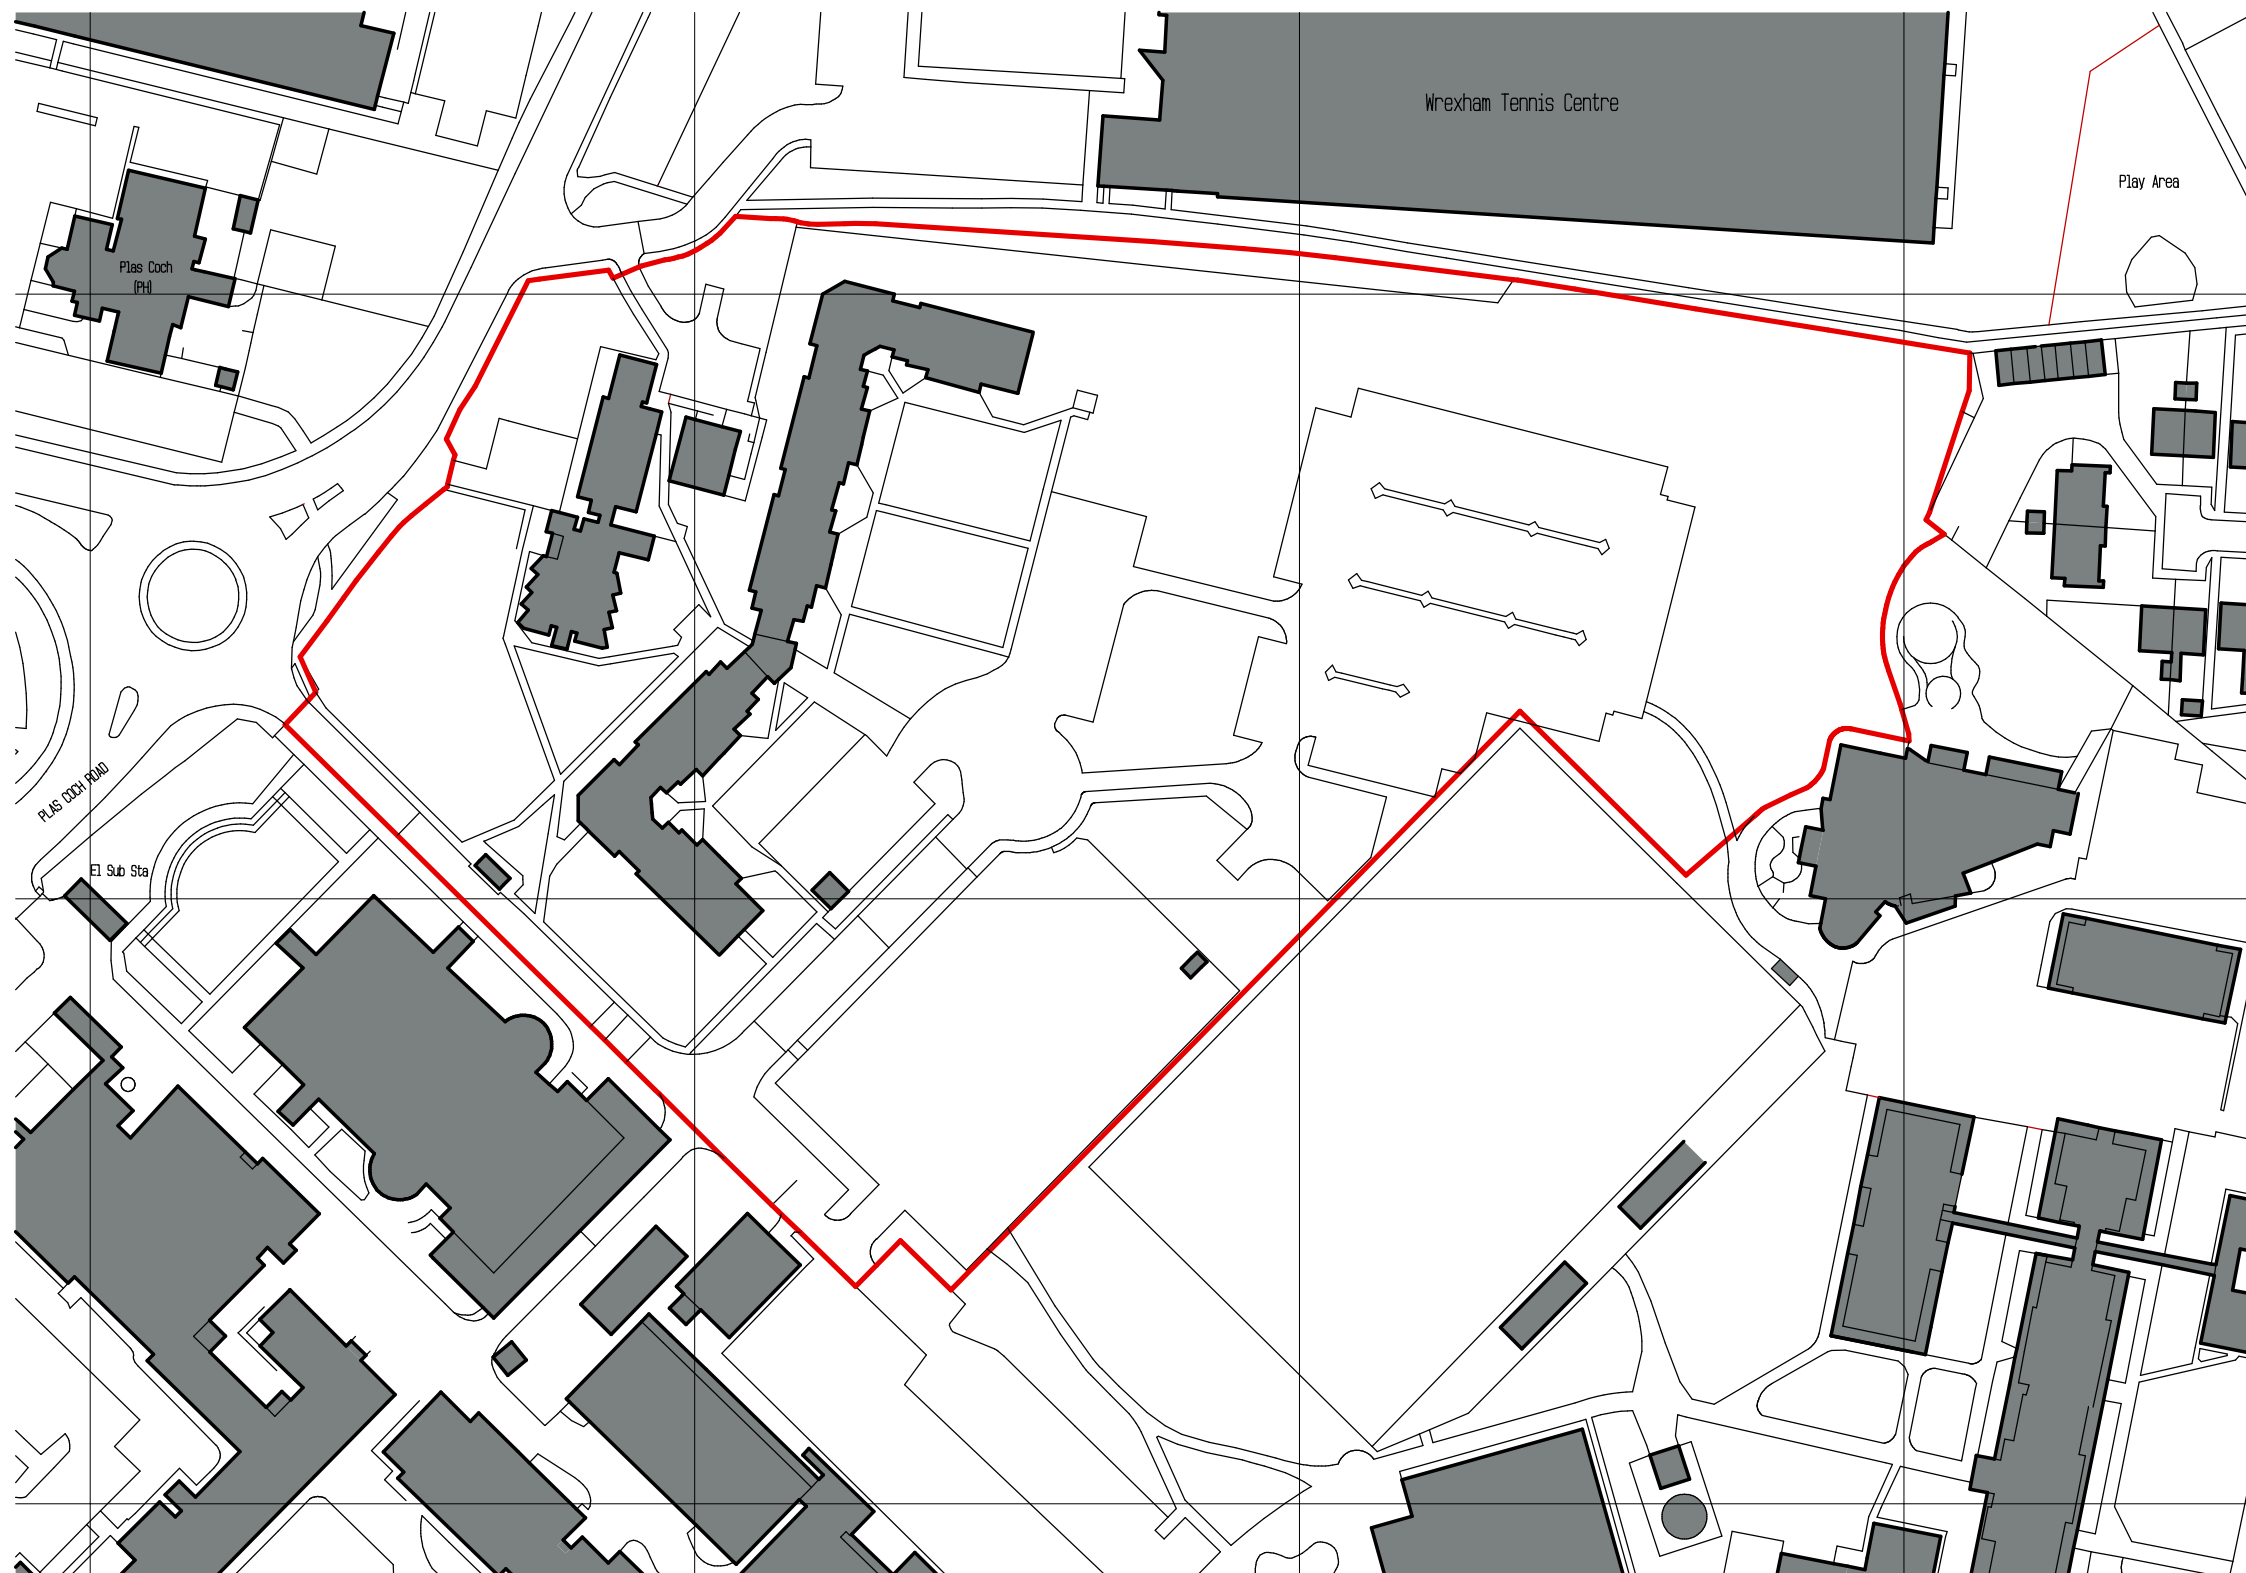

Project.
PROPOSED RESIDENTIAL
DEVELOPMENT on land at
THE NORTHERN QUARTER,
GLYNDWR UNIVERSITY,
PLAS COCH ROAD,
WREXHAM, LL11 2BZ.

Title.
LOCATION PLAN.

Drawing No. 10408.01.dsj

Date. Dec 2019. Scale. 1:1250@A3.

D.S. Jones & Co.

Architectural & Planning
Consultants.
The Studio,
26, Prospect Drive,
Coedpoeth, Wrexham, LL11 3PE.
Tel : 01978 750195 / 07880 874522.
E : dsjonesandco@live.co.uk