


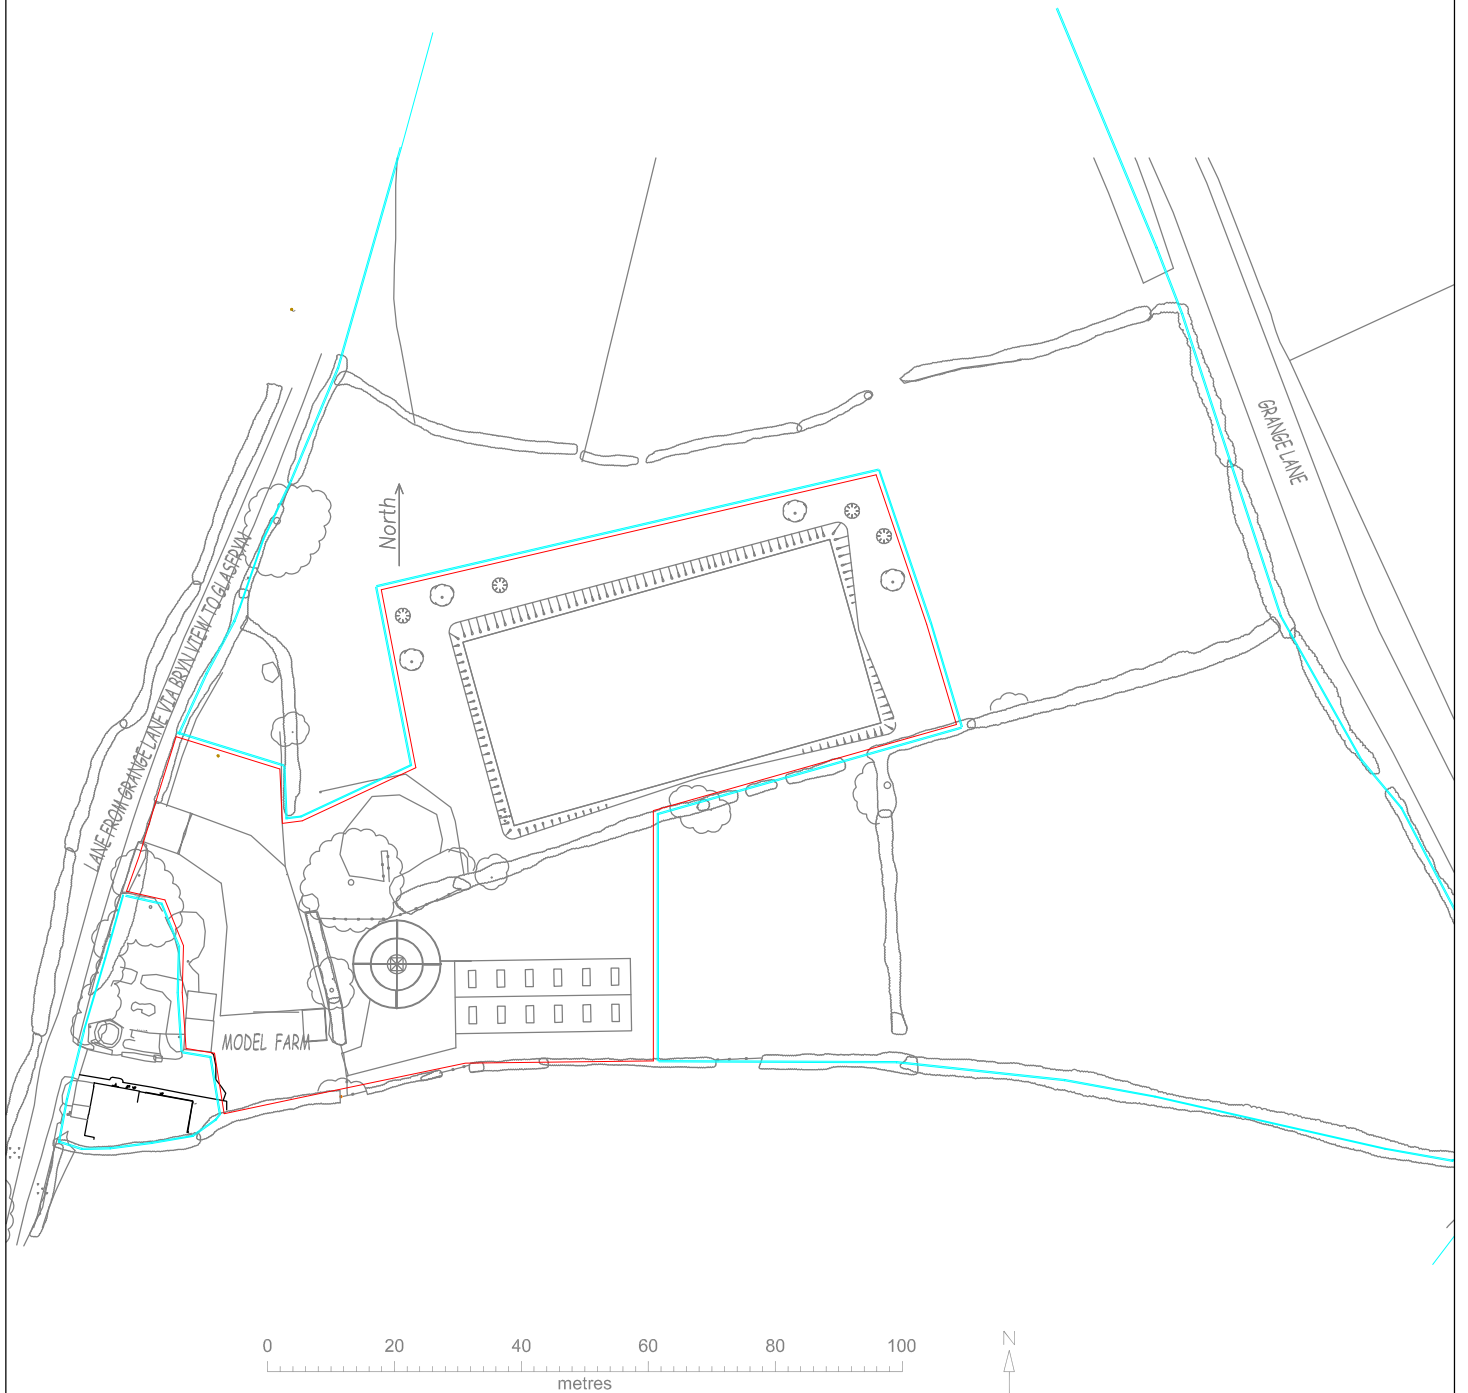

© Crown copyright 2019 Ordnance Survey 100053143
Cadastral data is subject to Crown copyright and is reproduced with permission of HM Land Registry.

Client

Ms A Bannister-Bell, Model Farm, Knolton

Project Name

Location Plan

Scale

1:1250