
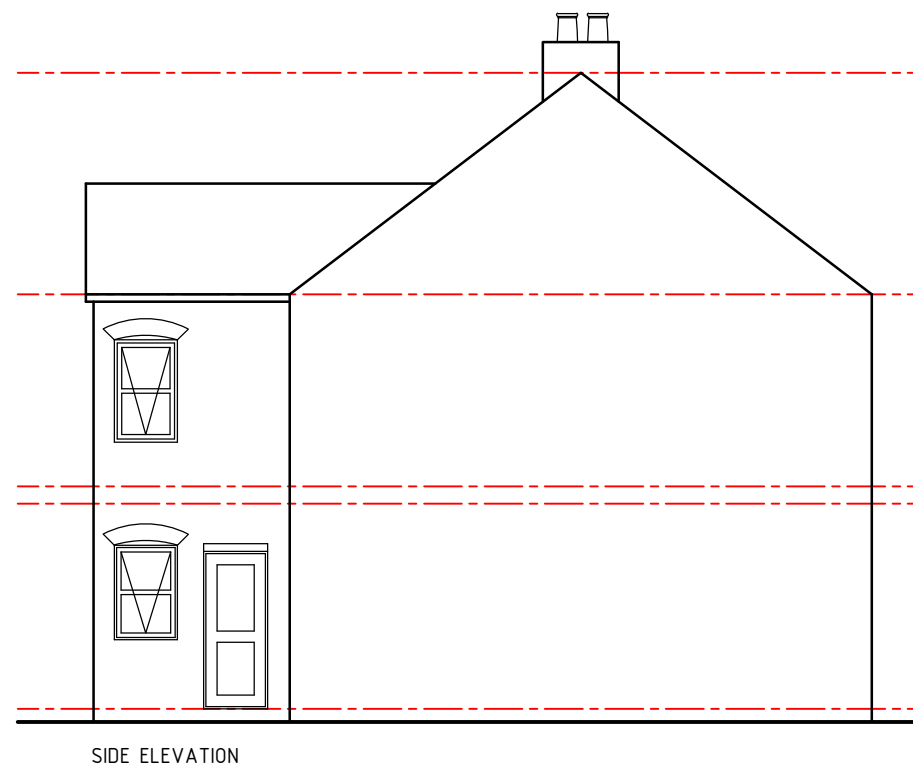
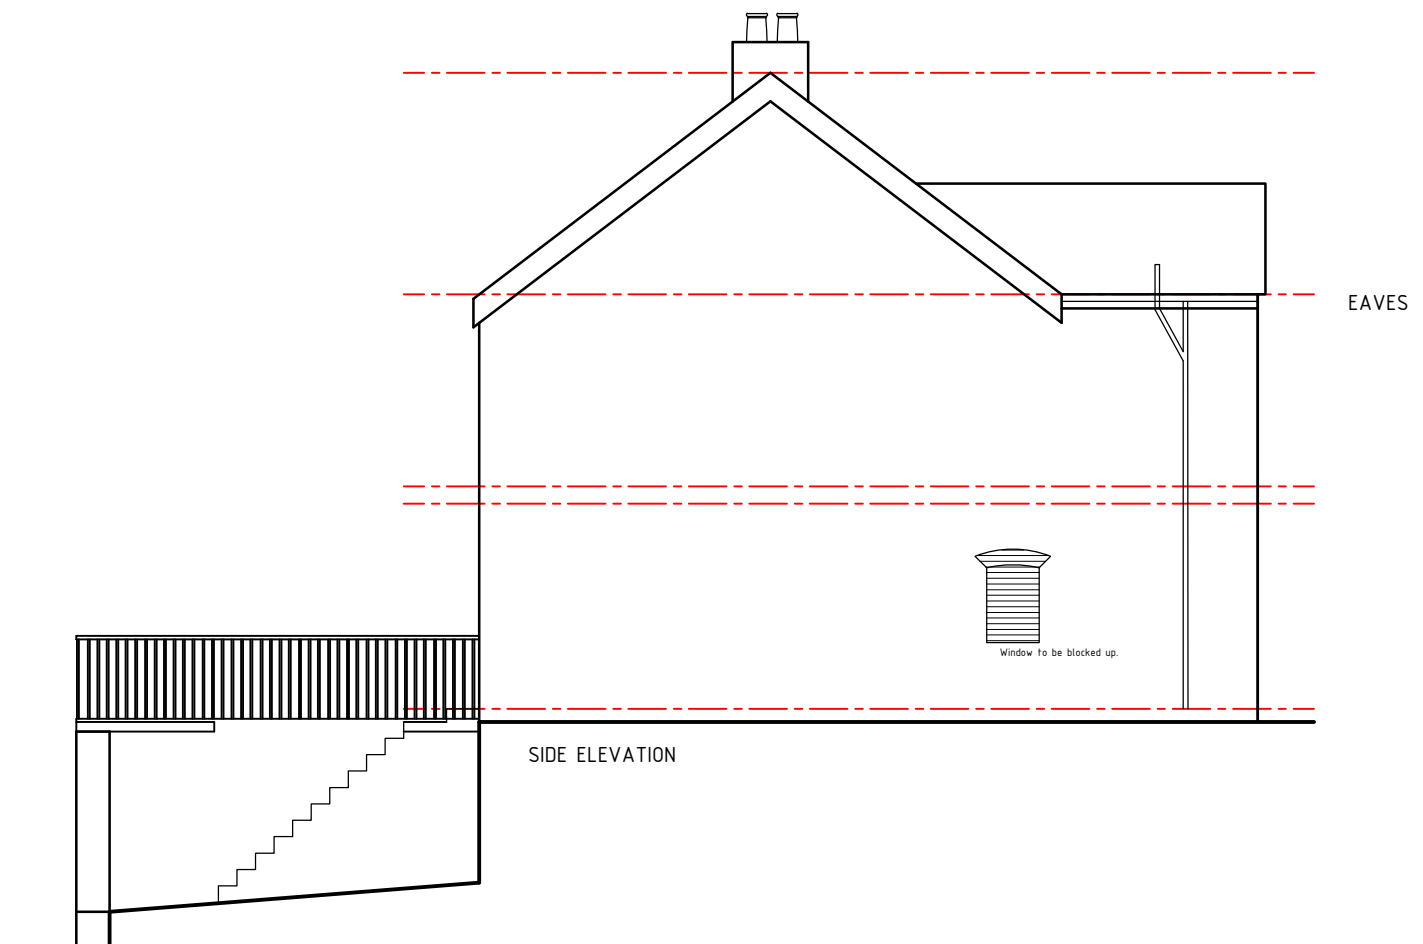
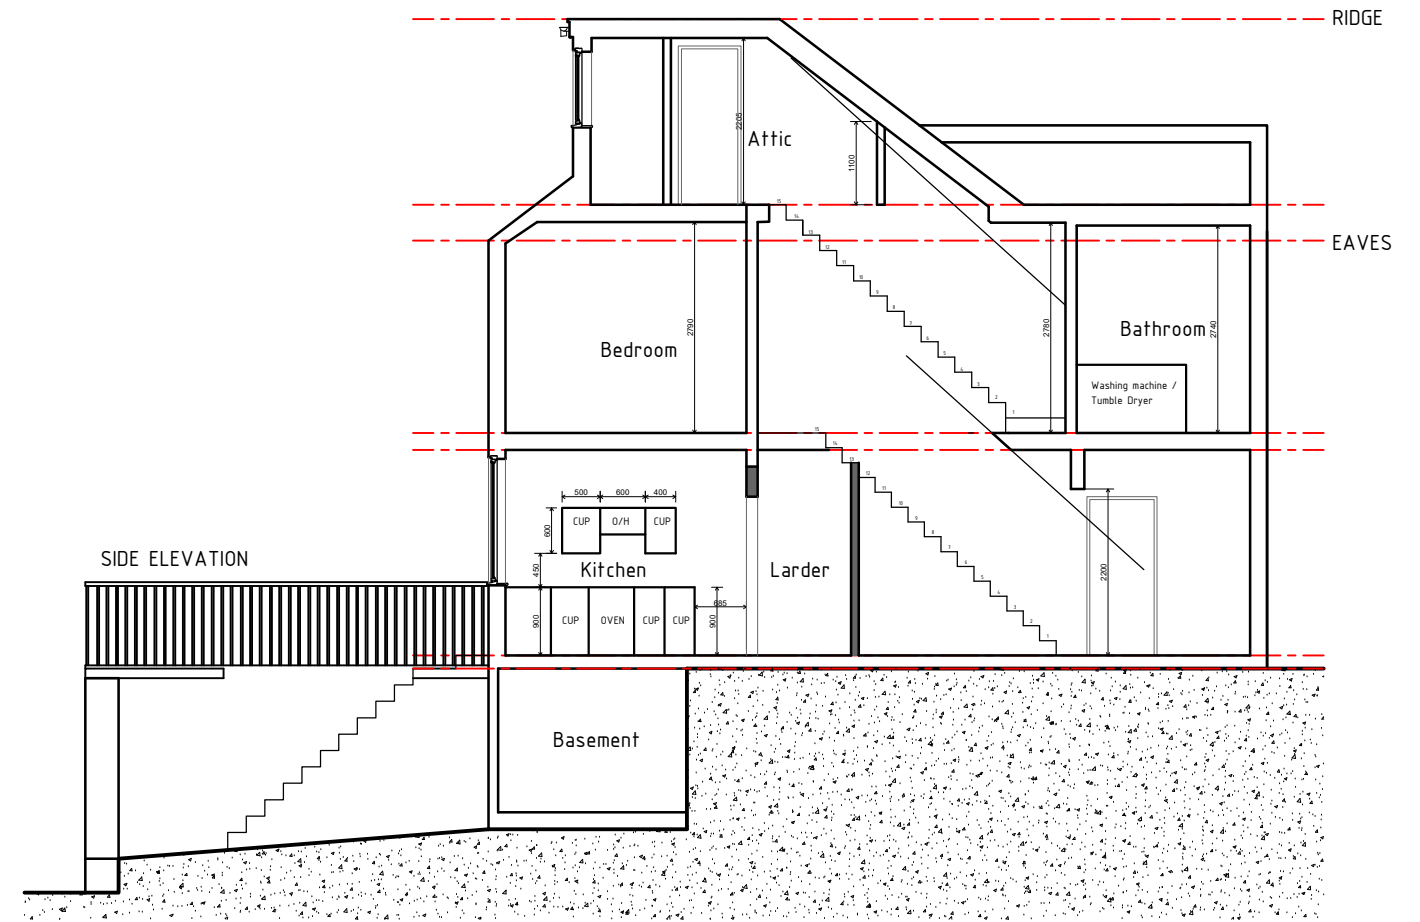


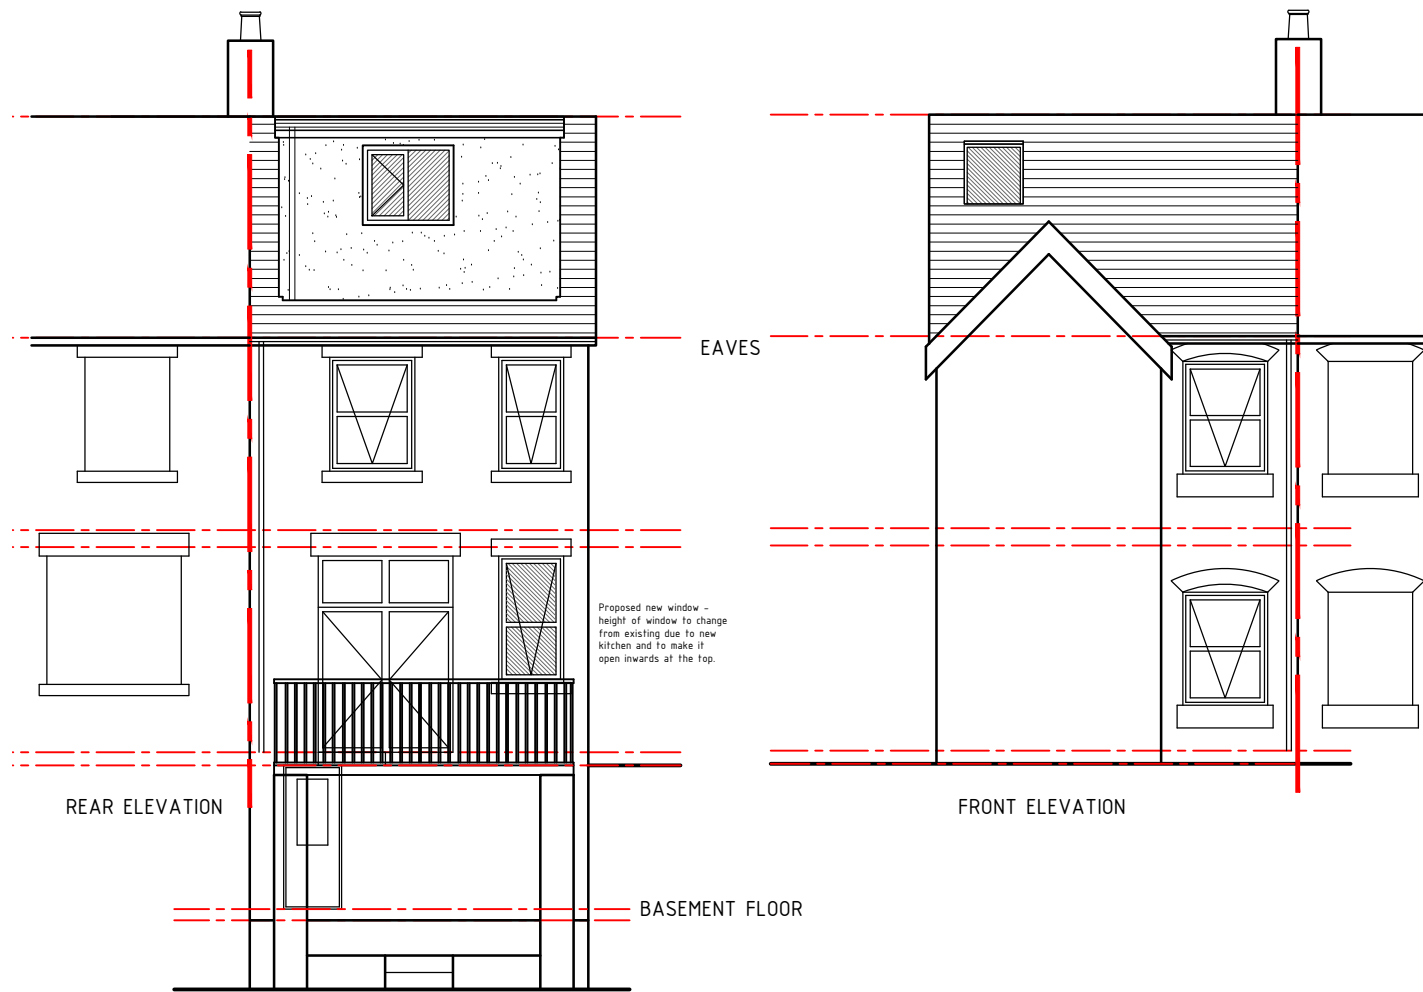

Project; 1 Tyr Teulu, Woodlands Road, Froncysyllte, Llangollen, LL20 7SA	
Title; Elevations as Proposed	Scale (A3); 1:100
Dwg No; TT/PD/04	Date; September 2020
Revision; Rev A - Change to drawing made by client comments (21-10-20).	