





TREVALYN WOOD, ROSSETT - 373

ARCHITECTURAL EMPORIUM Ltd
EMAIL: mail@architectural-emporium.co.uk
WEB: www.architectural-emporium.co.uk
ADDRESS: 13 Hope St, Liverpool, L1 9BQ
PHONE: +44 (0)151 363 0000

INTERNAL
EXISTING
GRAIN
STORE

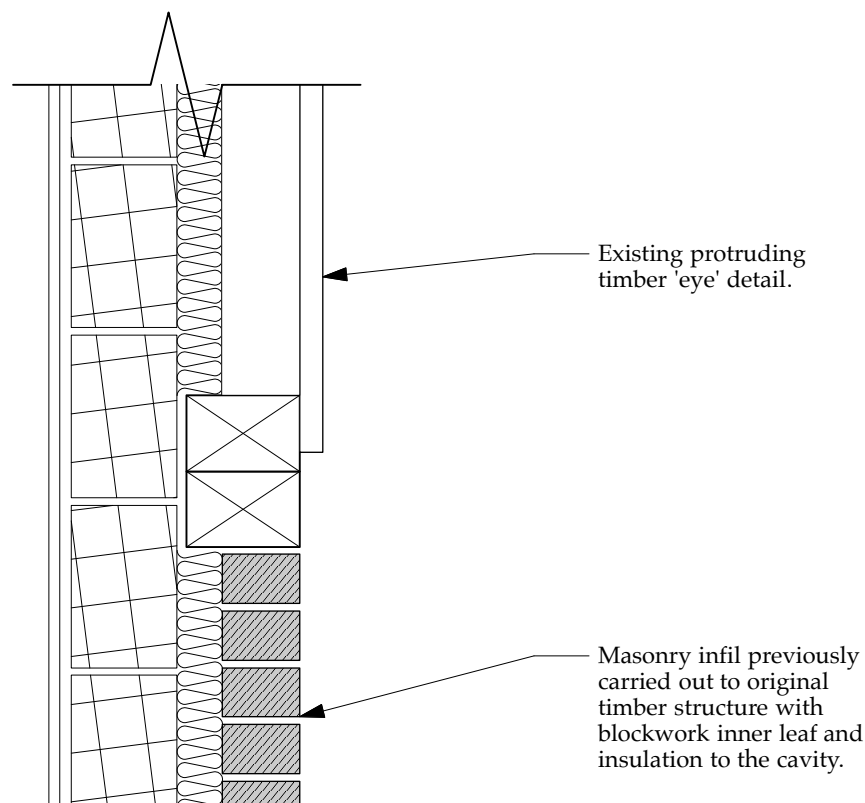

INTERNAL
EXISTING
GRAIN
STORE

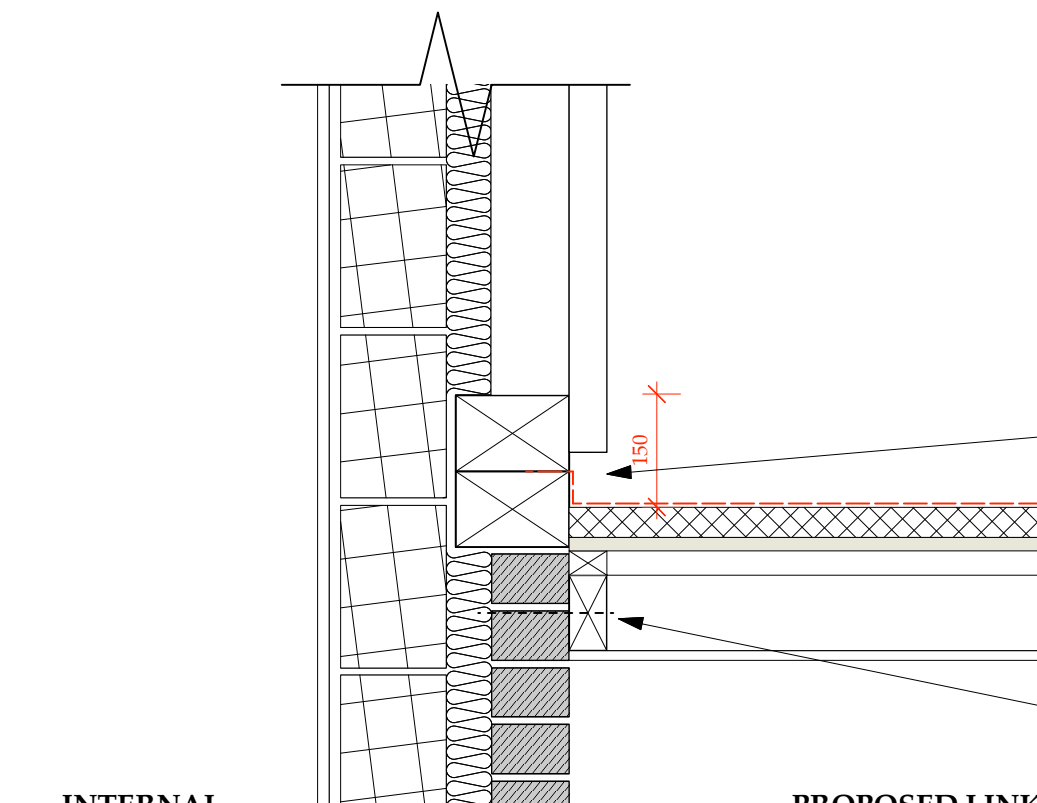

PROPOSED LINK
BUILDING

Timber capping detail to edge of concrete.

New concrete floor plinth.

Perimeter insulation and membrane to sit
infront of the Grain Store to prevent the
concretes adhesion to the existing
building.

EXISTING GRAIN STORE SECTION 1:10

PROPOSED GRAIN STORE SECTION 1:10

First Issue: 14.05.20
Revised planning submission

FOR: PLANNING

CHECKED BY: TW | DRAWN BY: MS

SCALE: 1:10

PAPER SIZE: A3

JOB: TREVALYN WOOD, ROSSETT NO. 373

3.500_Rev

FIRST ISSUE: 14.05.20

PR_CONNECTION DETAILS TO GRAIN STORE