


1 The Stables, Bowling Bank
Wrexham, LL13 9QF

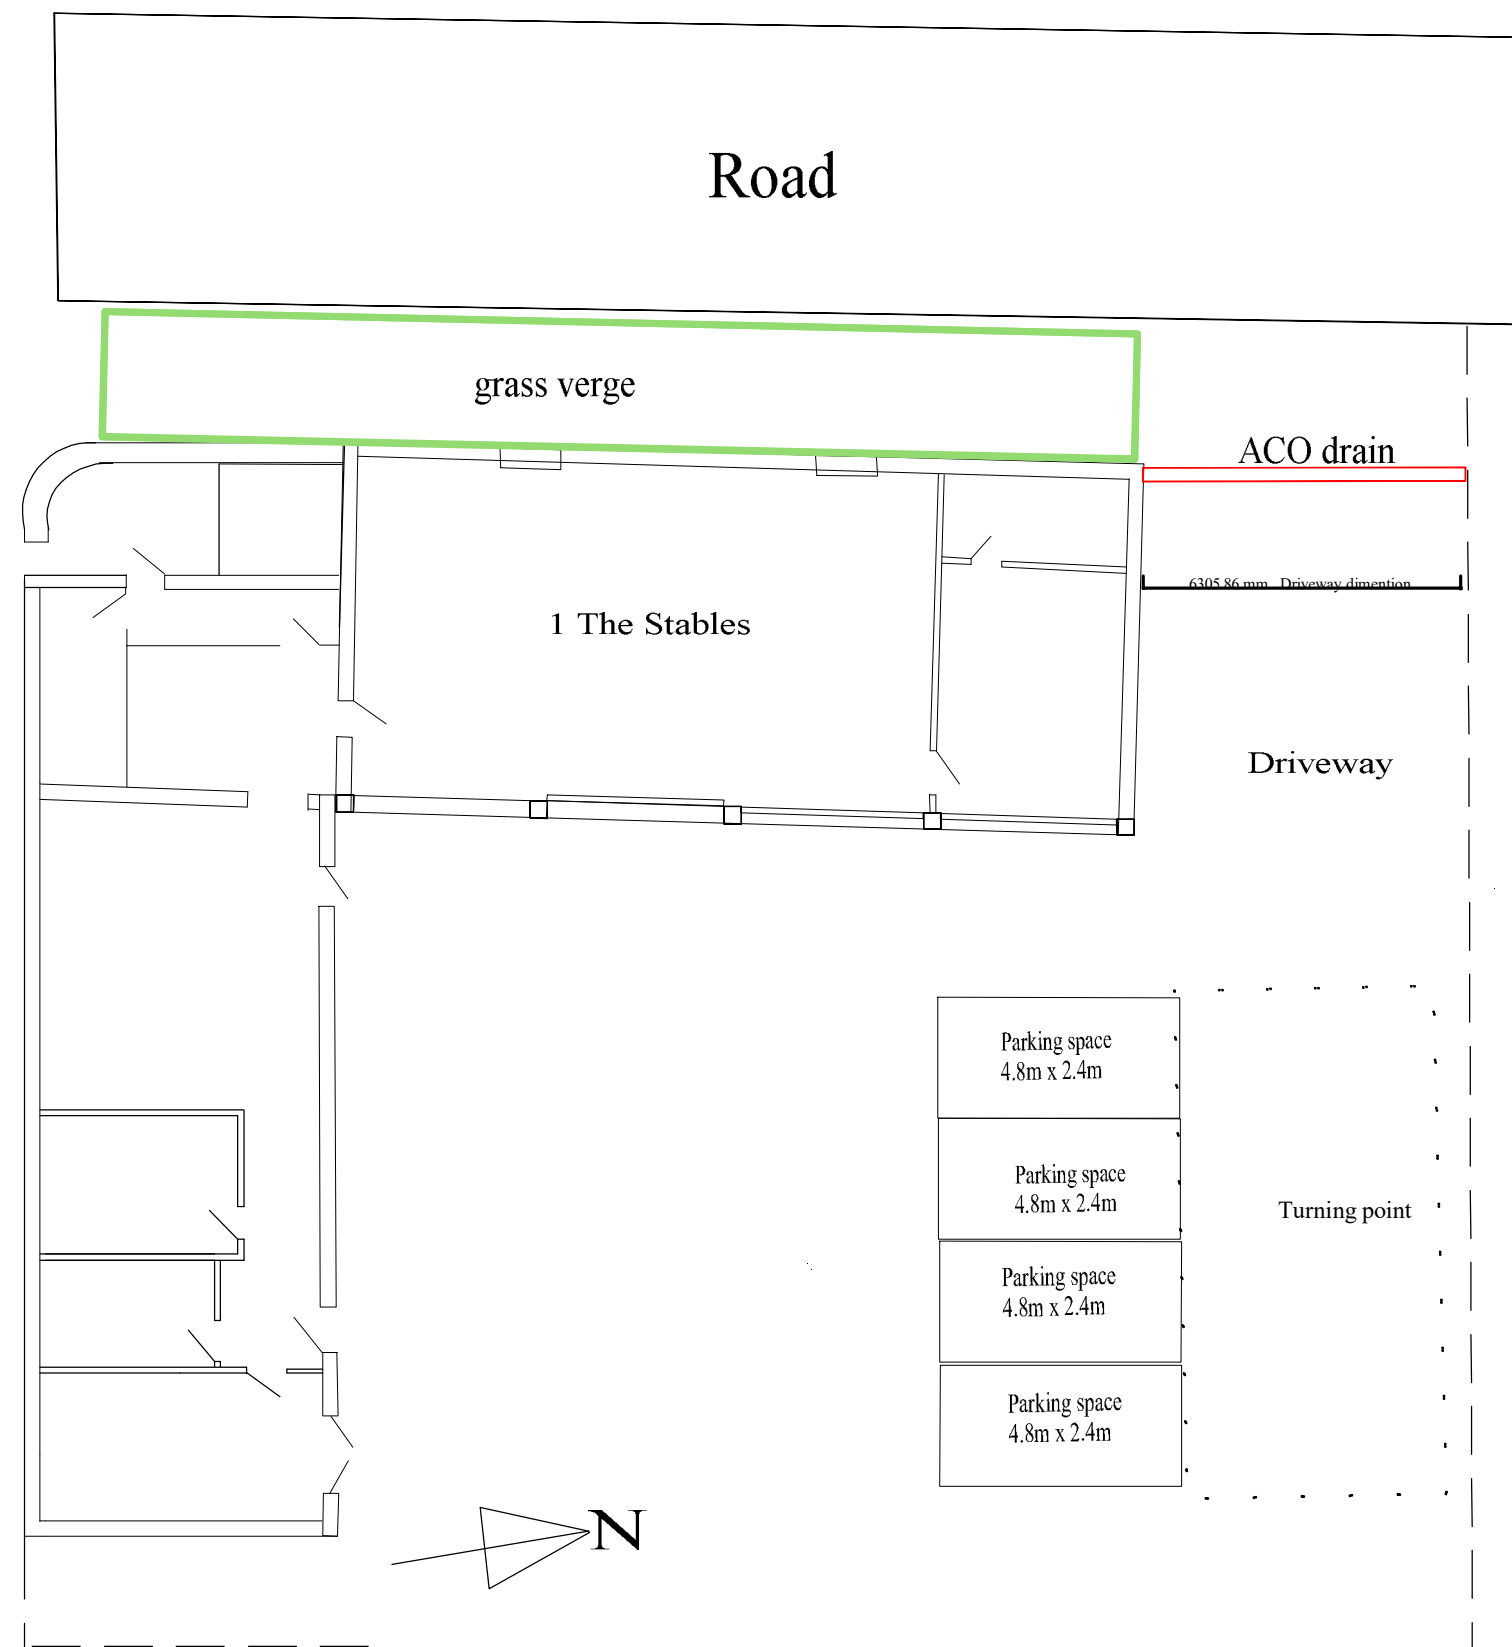

Existing Plan
Ref: 16001
Date: 03/07/2020
Scale: 1 : 150 @ A3

Agent: Structure&design service LTD
Tel: 07714695205
email: structureanddesign@outlook.com
www.structure-and-design.com