


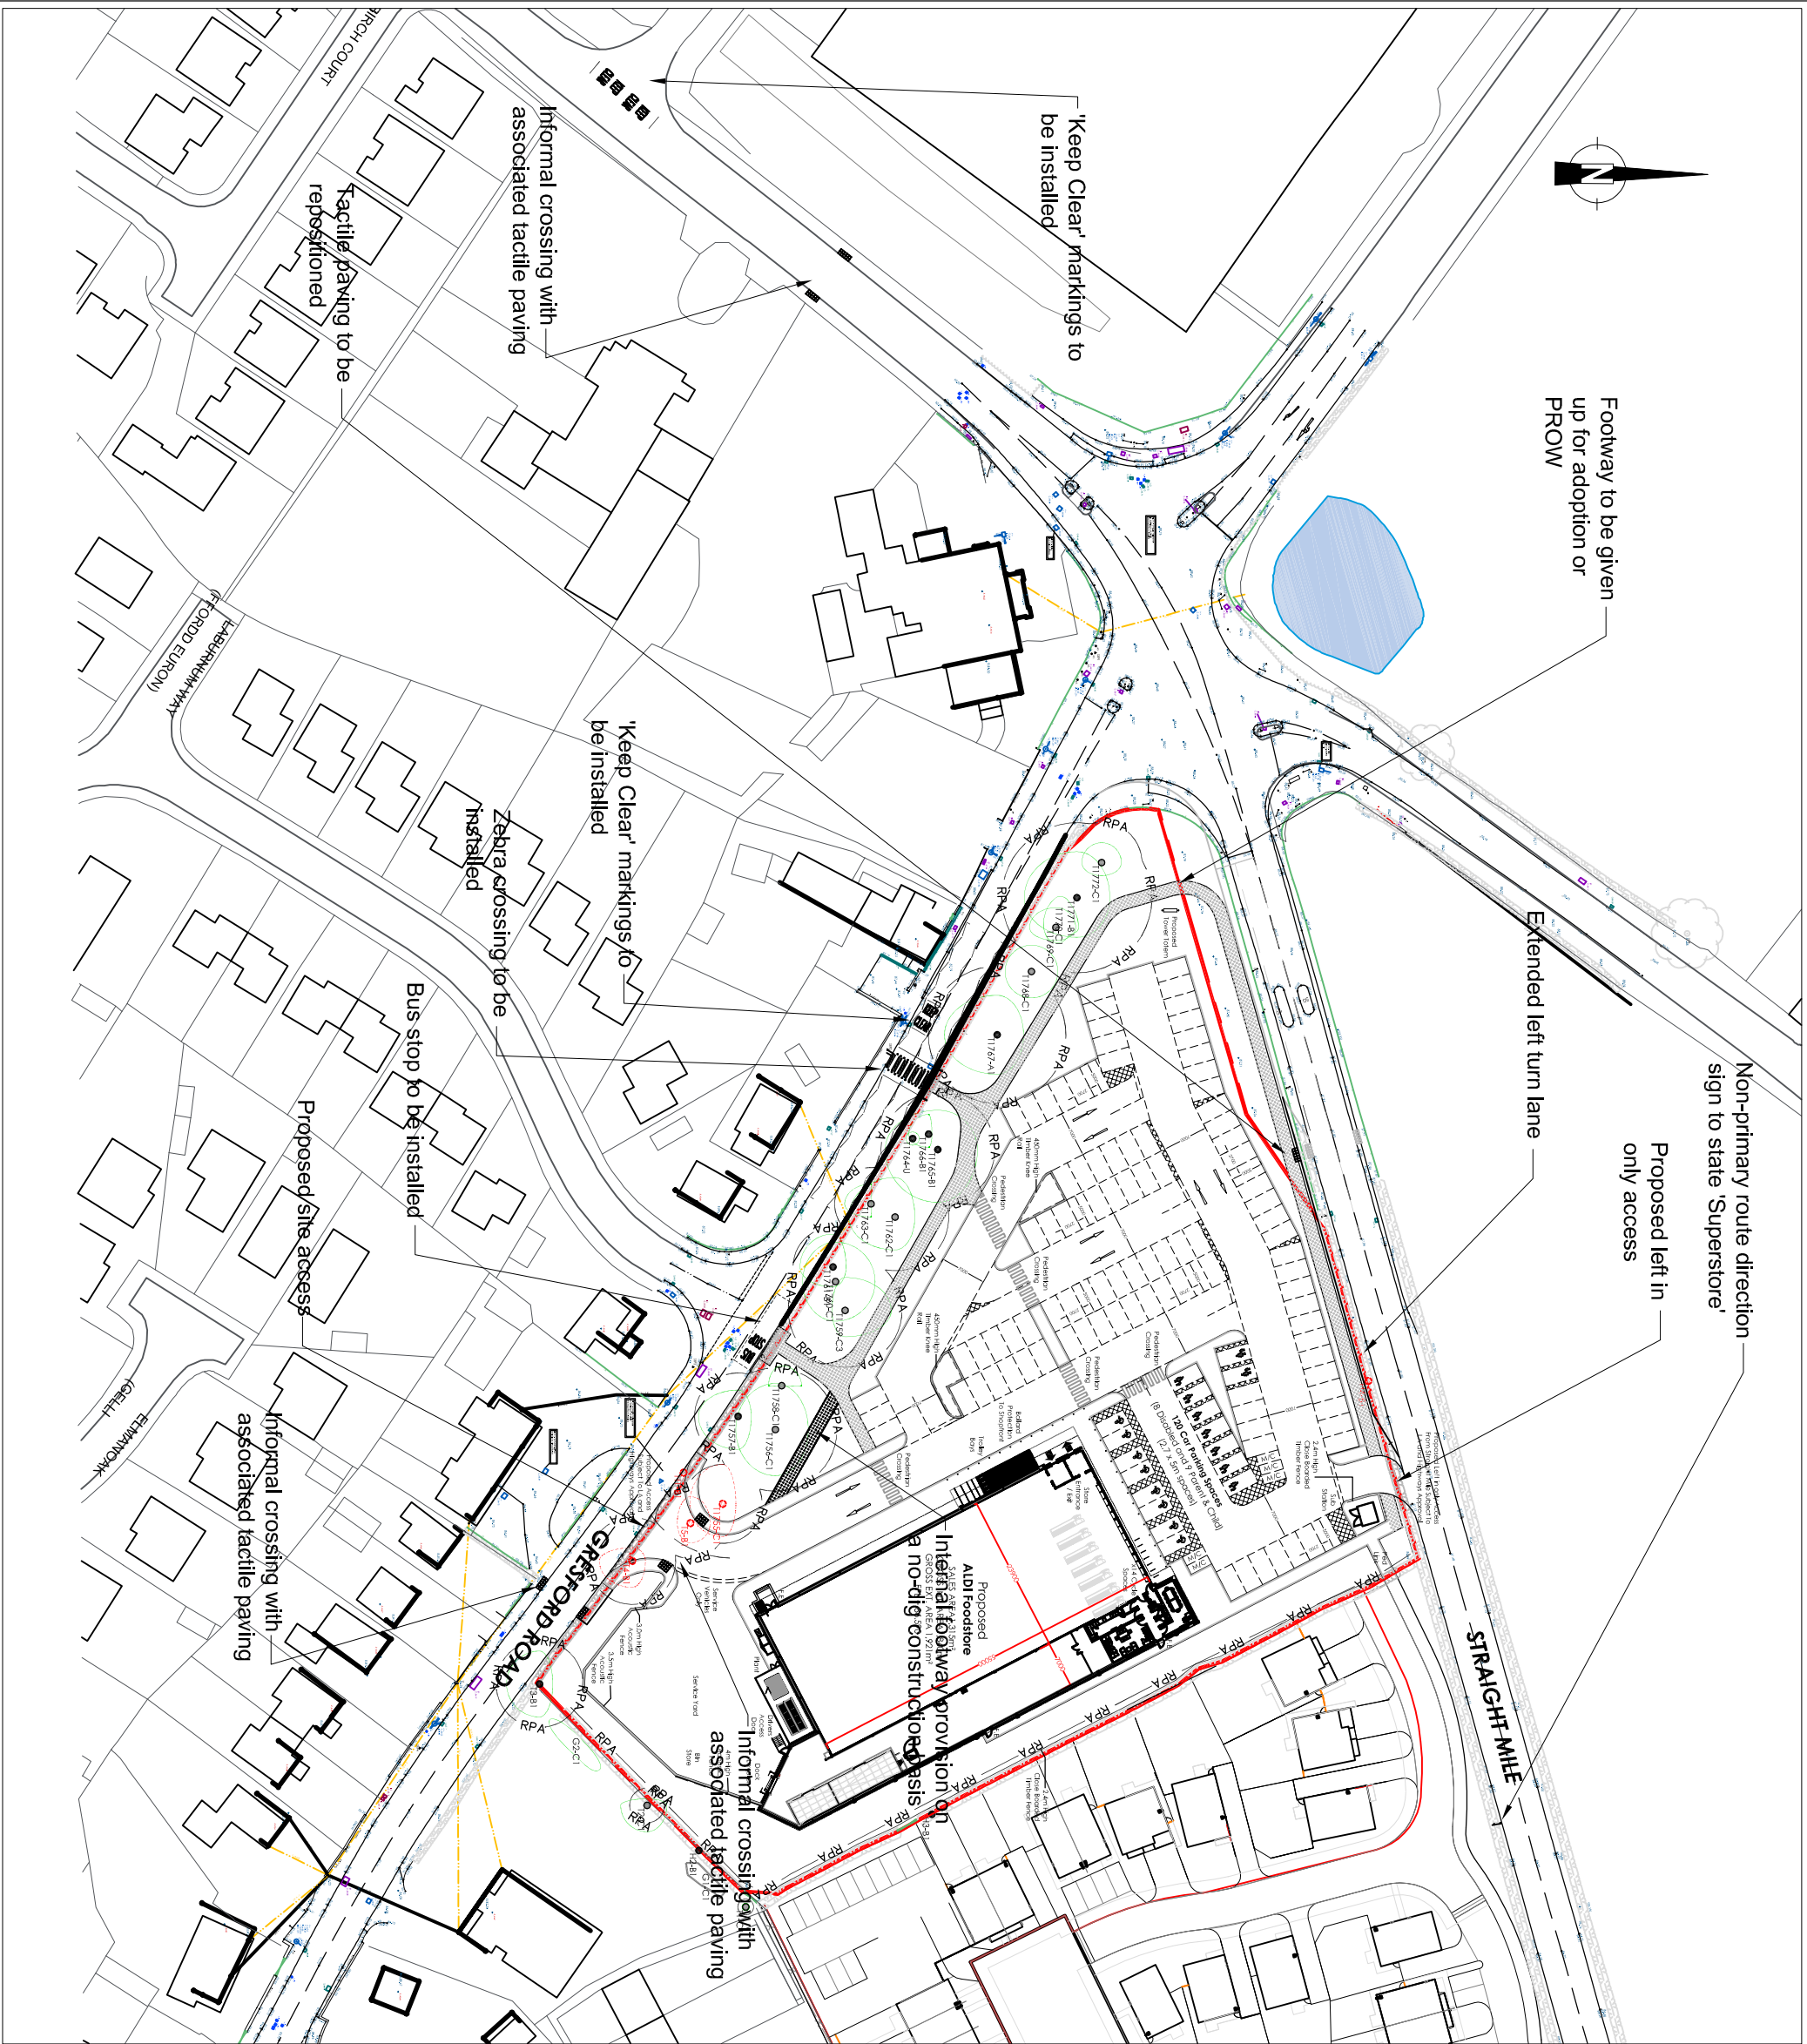

This drawing is the copyright of Cameron Rose Limited and may not be loaned, copied or reproduced in any way, or used for any offer, quote, tender or construction purposes without written consent of the company to do so.

Follow any figured dimensions - do not scale. IF IN DOUBT ASK.

This drawing has been prepared for feasibility purposes and does not represent a construction plan. All design aspects to be confirmed at the appropriate detailed design stage.

Revision History		Date
A	LHA Comments Incorporated	29/06/20
B	MM Clarification Update	01/07/20
C	desc	date c
D	desc	date d
E	desc	date e
F	desc	date f
G	desc	date g
H	desc	date h
I	desc	date i
J	desc	date j

10 King Street Newcastle-under-Lyme Staffordshire ST5 1EL 01782 627029		 CAMERON ROSE ASSOCIATES	
www.cameron-rose.co.uk			
client:	Aldi Stores Limited		
project:	Gresford Road Llay		
drawing title:	Off-Site Highway Works In Spatial Context Preliminary Design		
scale(s):	1/11000	date:	01/06/20
drawing number:	486-01/GA-08	drawn by:	LJM
xrefs:		checked:	CAB
		status: Information	
		rev: B	

DATE PRINTED:

DATE PRINTED: