


**PROPOSED NEW SHOP FRONT
AT
49-52 CHESTER STREET,
WREXHAM.**

Project . 1210.304


Date: September 2020.

Scales:


- 1.100 Layout plans
- 1.100 Elevations
- 1. 500 Site block plan
- 1.1250 Site location plan

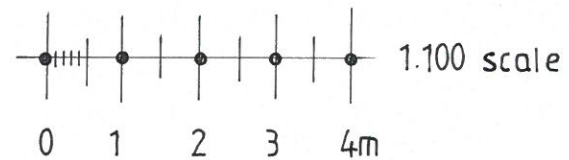

Paul Whale Studio 83
Architecture and Design,
The Fort Offices,
Artillery Business Park,
Oswestry,
Shropshire.
SY11 4AD
Telephone 01691 664239.
Email paulwhale@studio83.co.uk

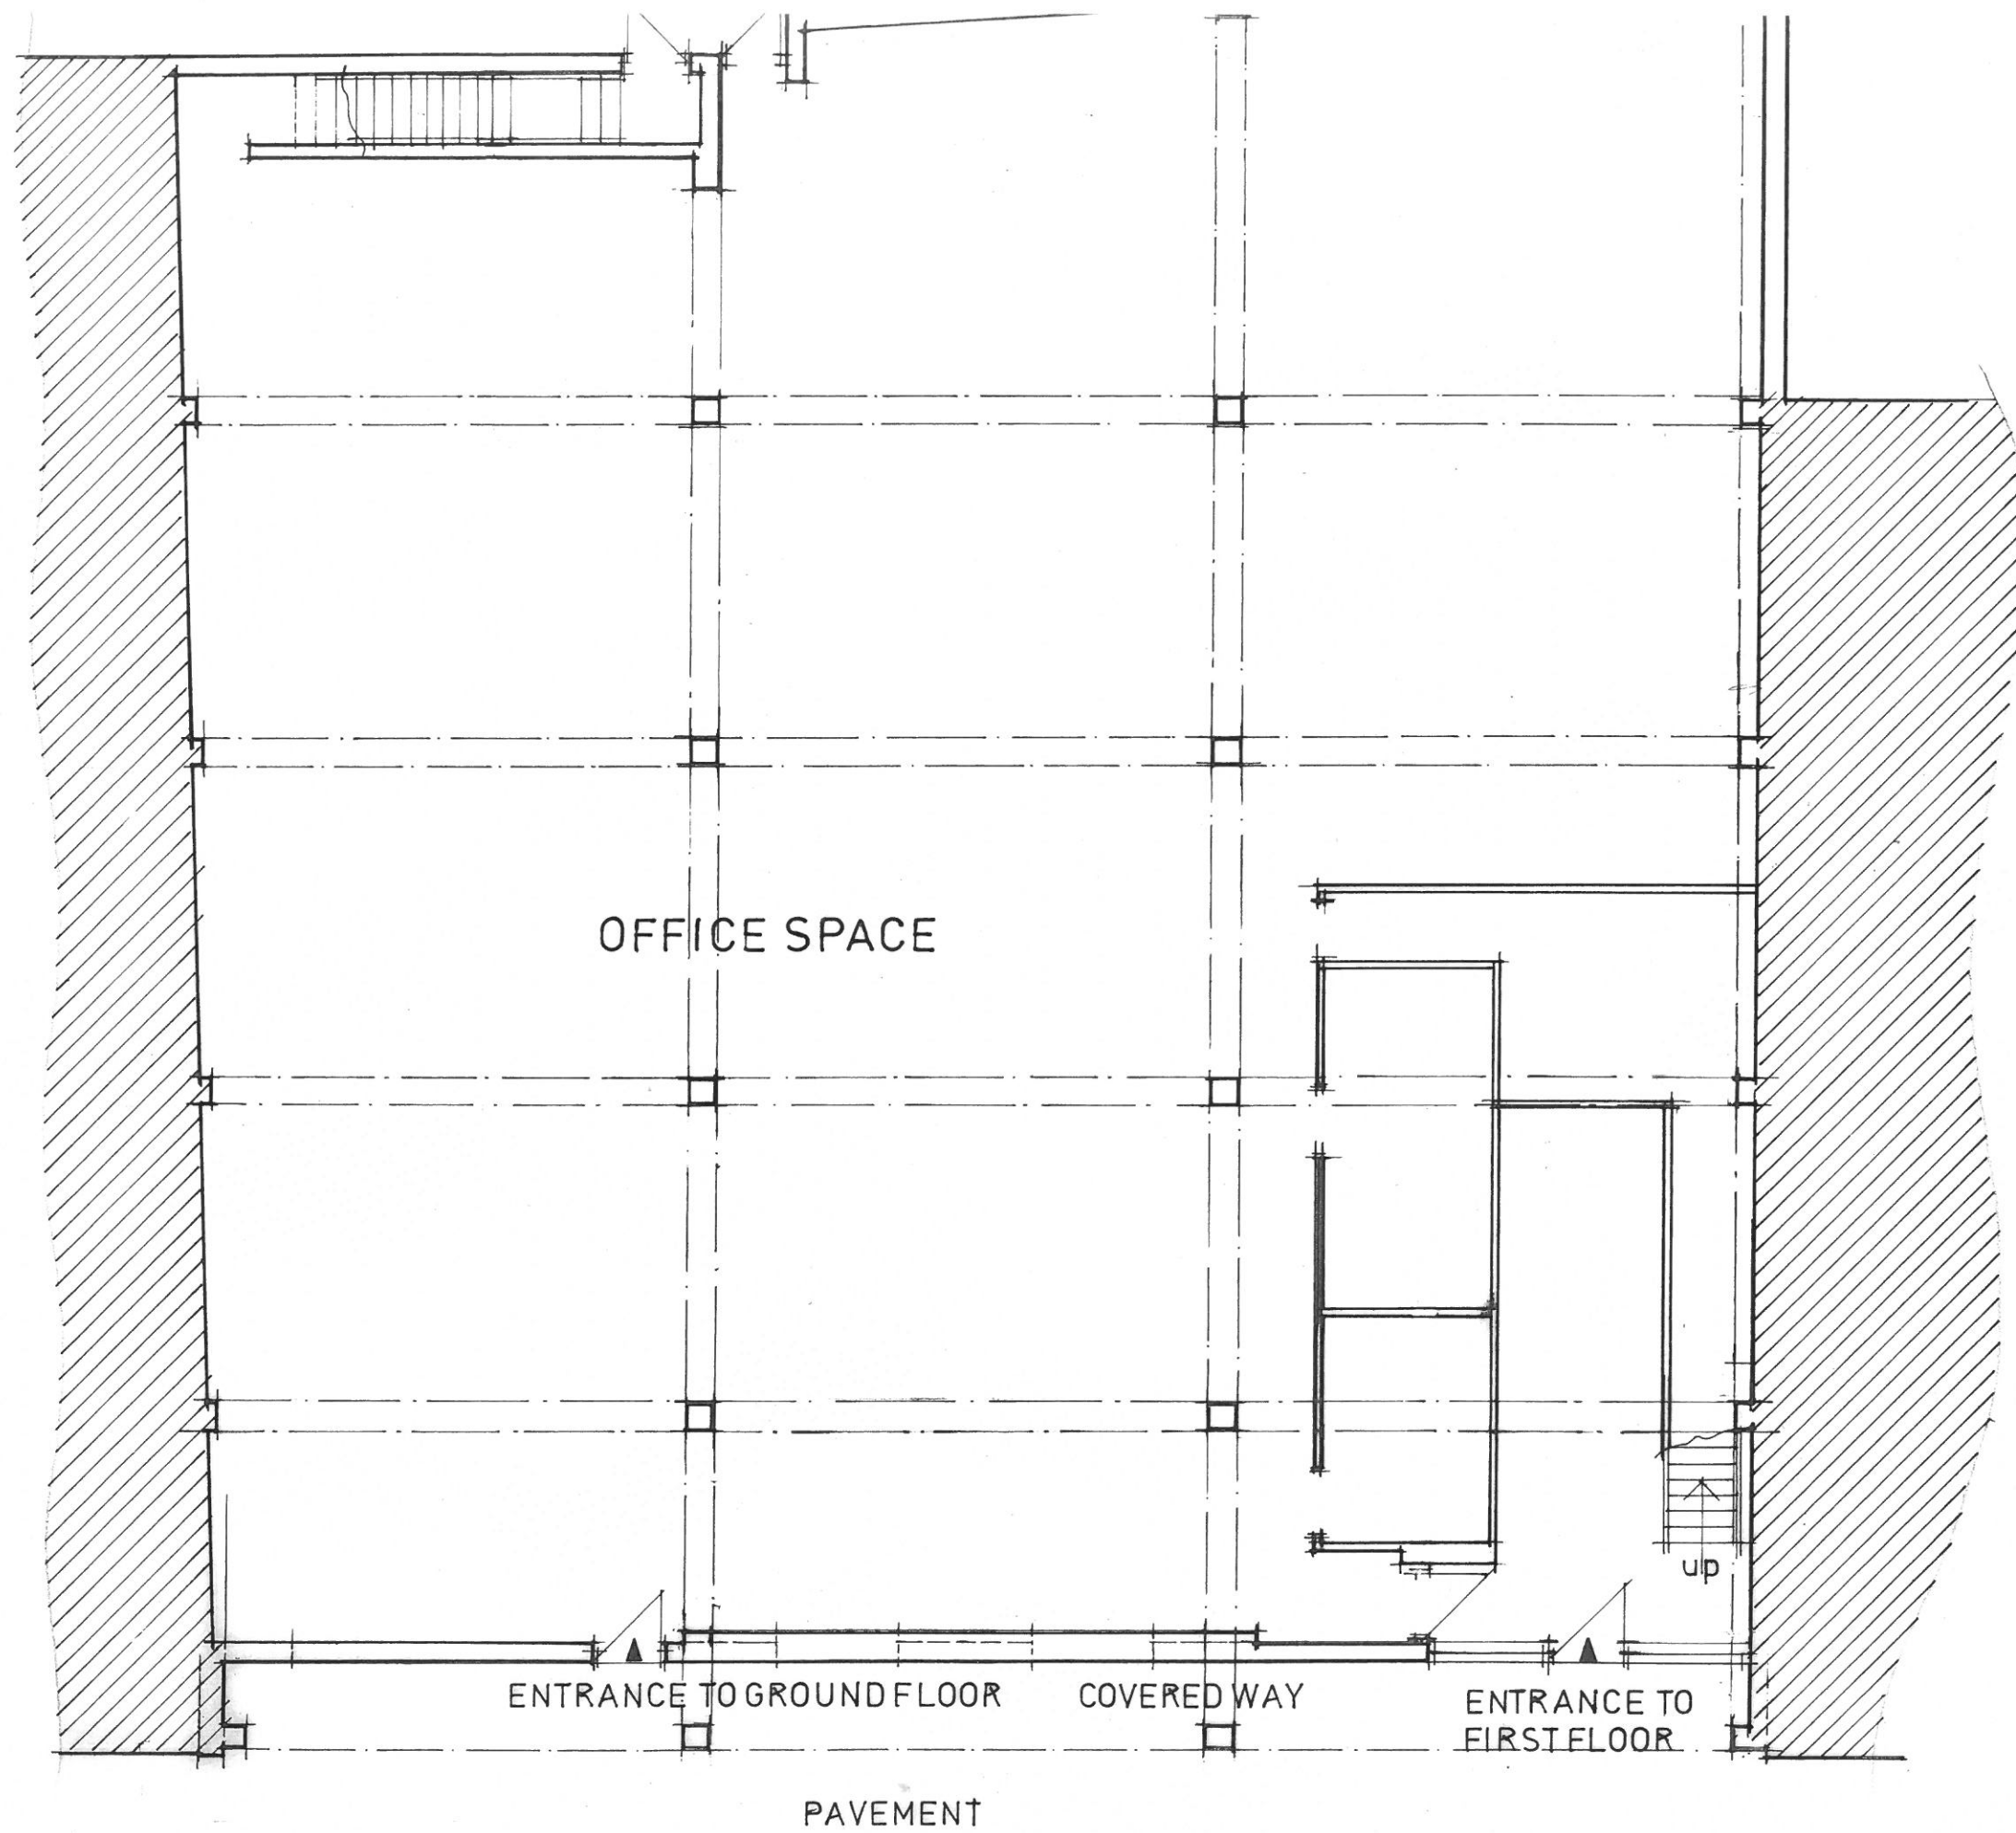


GROUND FLOOR LAYOUT AS EXISTING

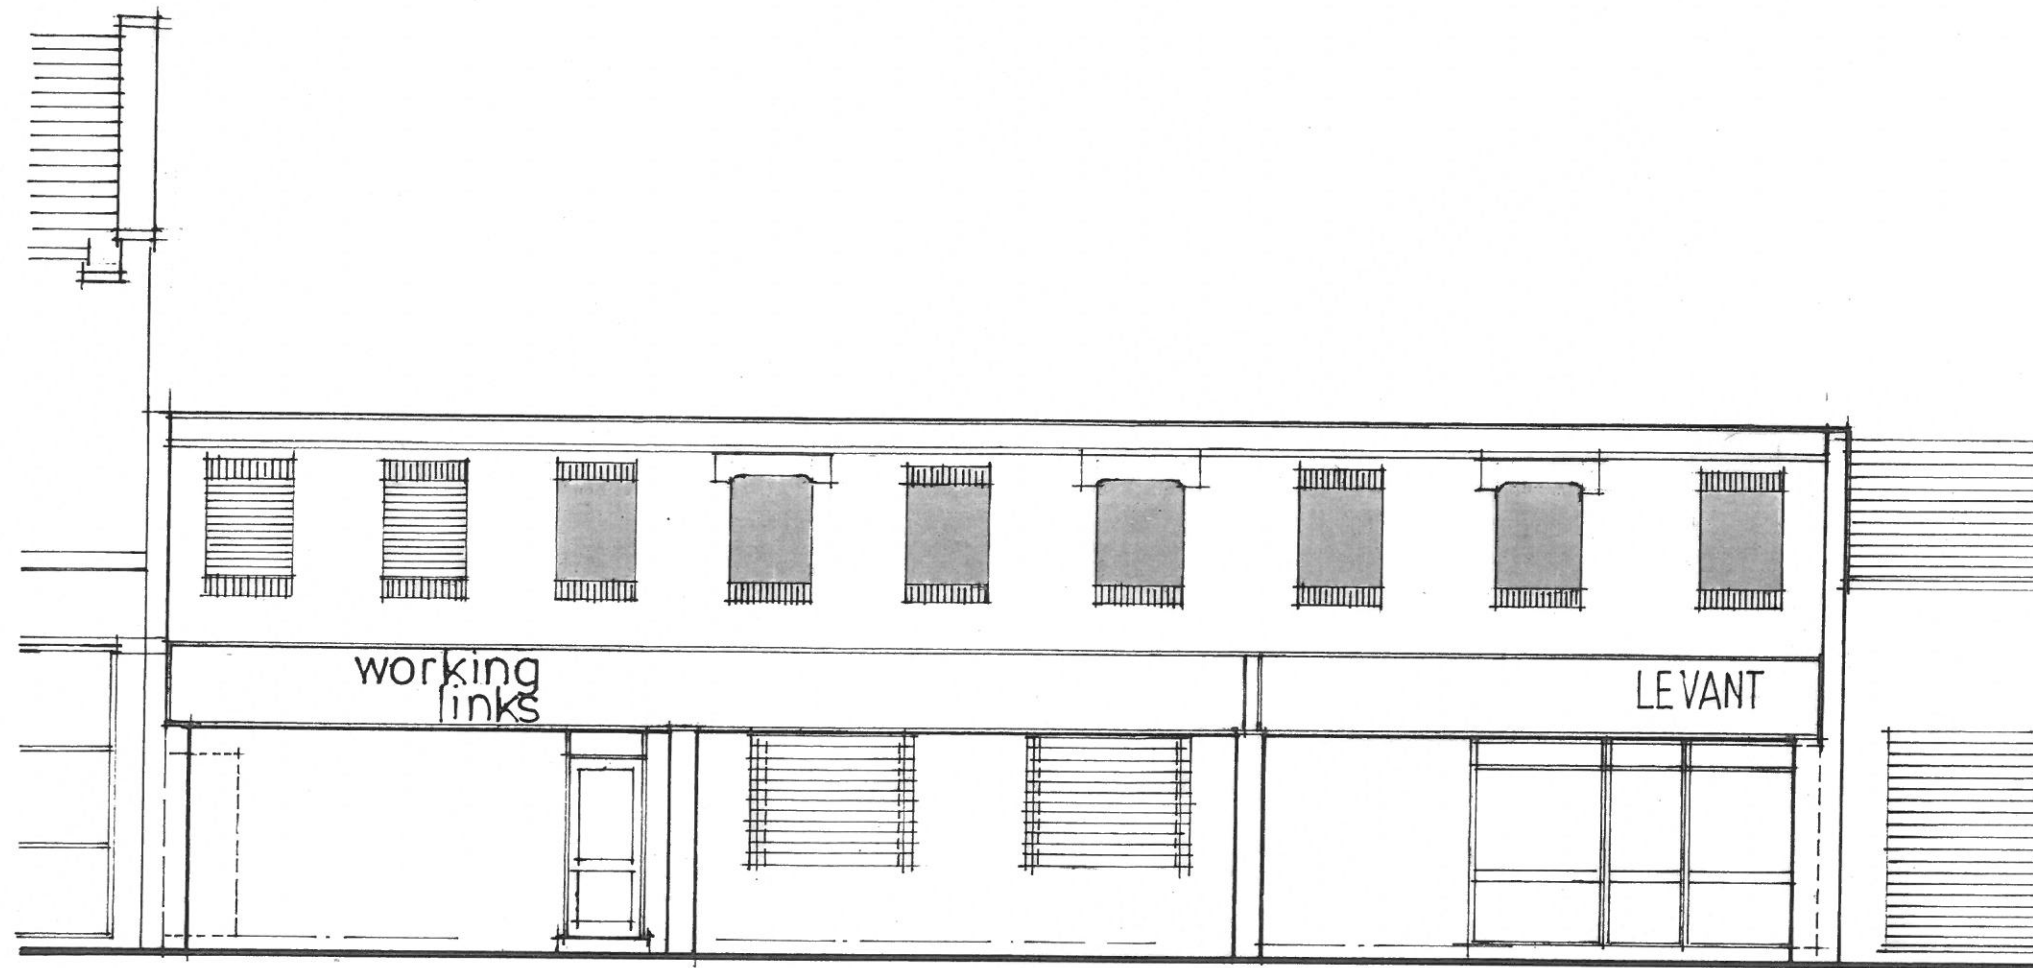

STREET ELEVATION AS EXISTING


SECTION X.X.

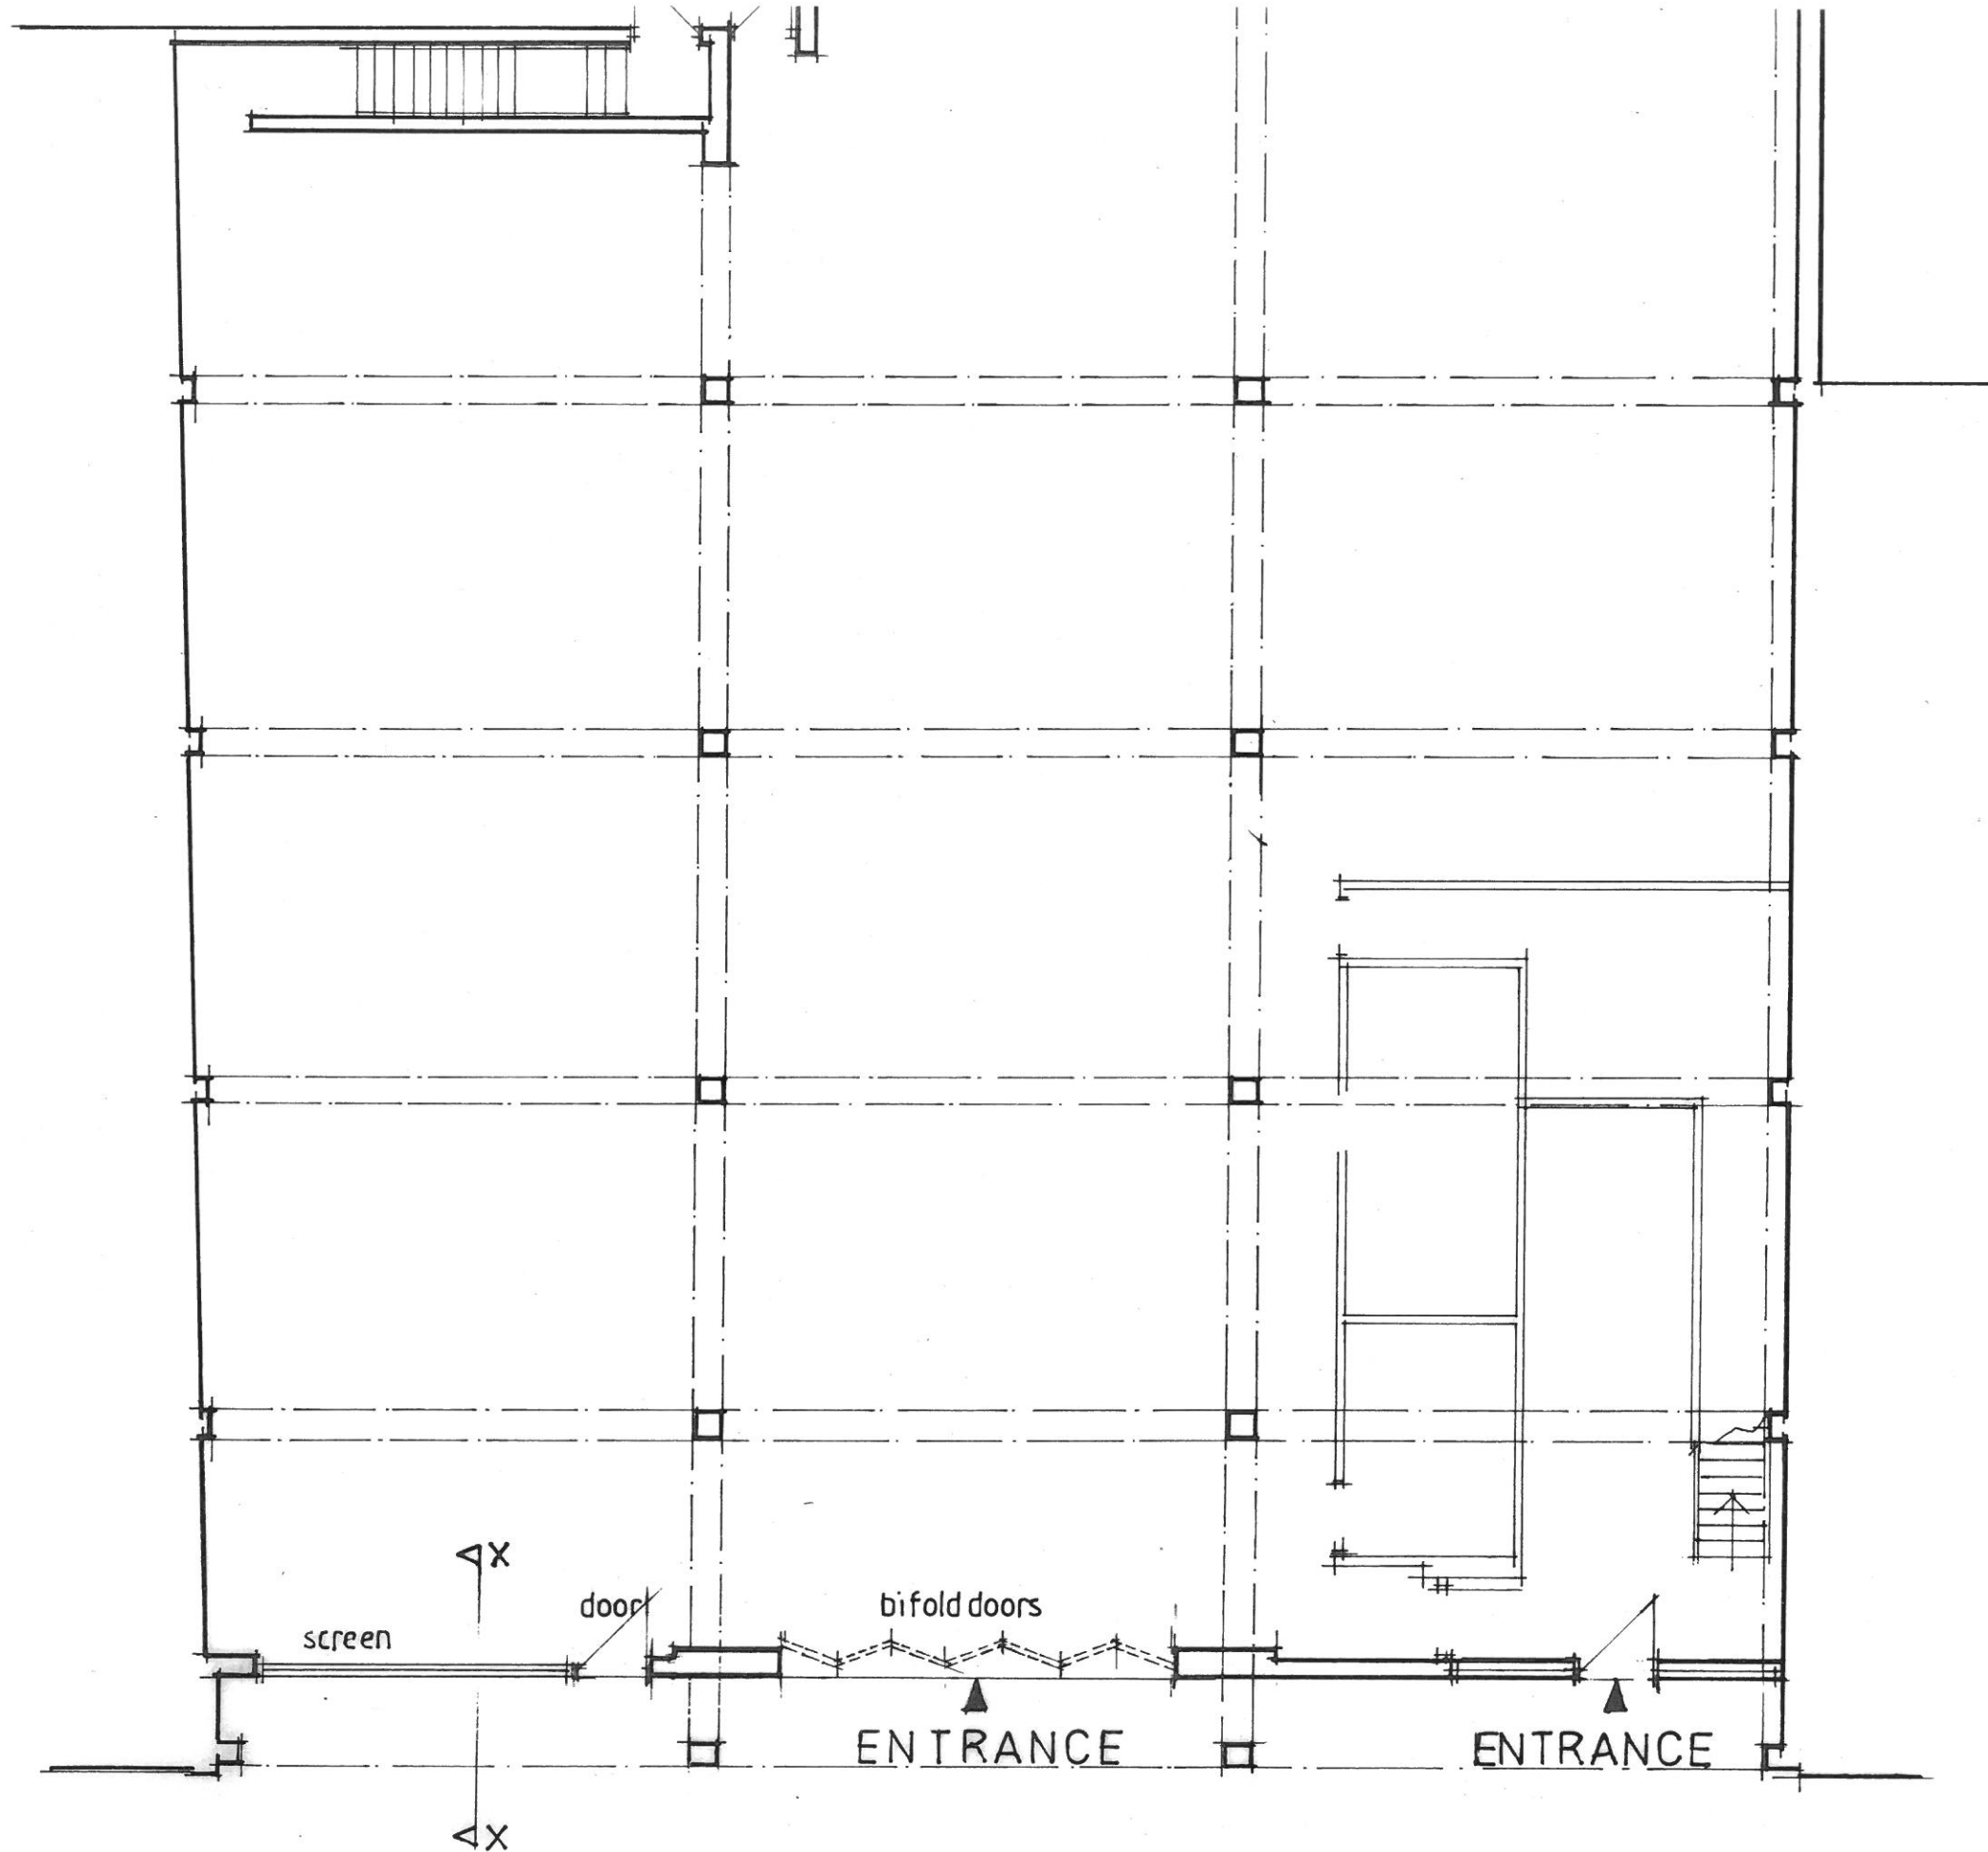

GROUND FLOOR LAYOUT AS PROPOSED

● PROPOSED NEW SHOP FRONT
49-52 CHESTER ST, WREXHAM

● Scale 1:100 Project ref 1210.304

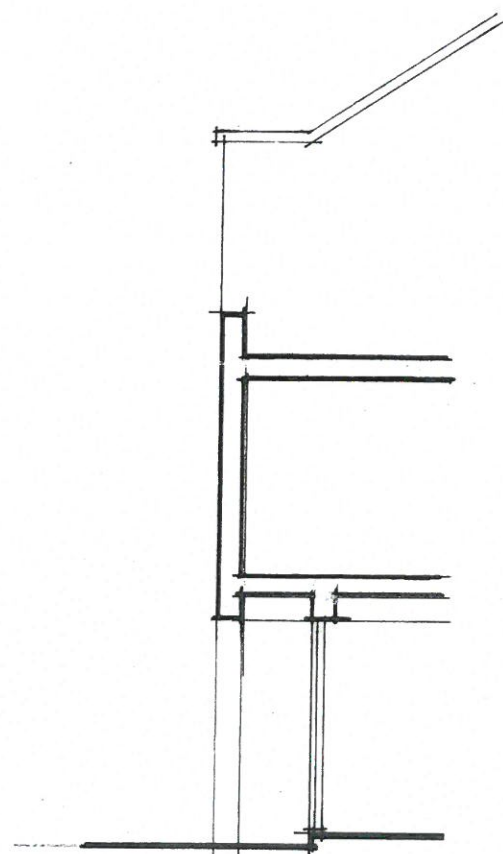


SECTION X.X.





STREET ELEVATION AS PROPOSED


49-52 Chester Street, Wrexham, LL13 8BA

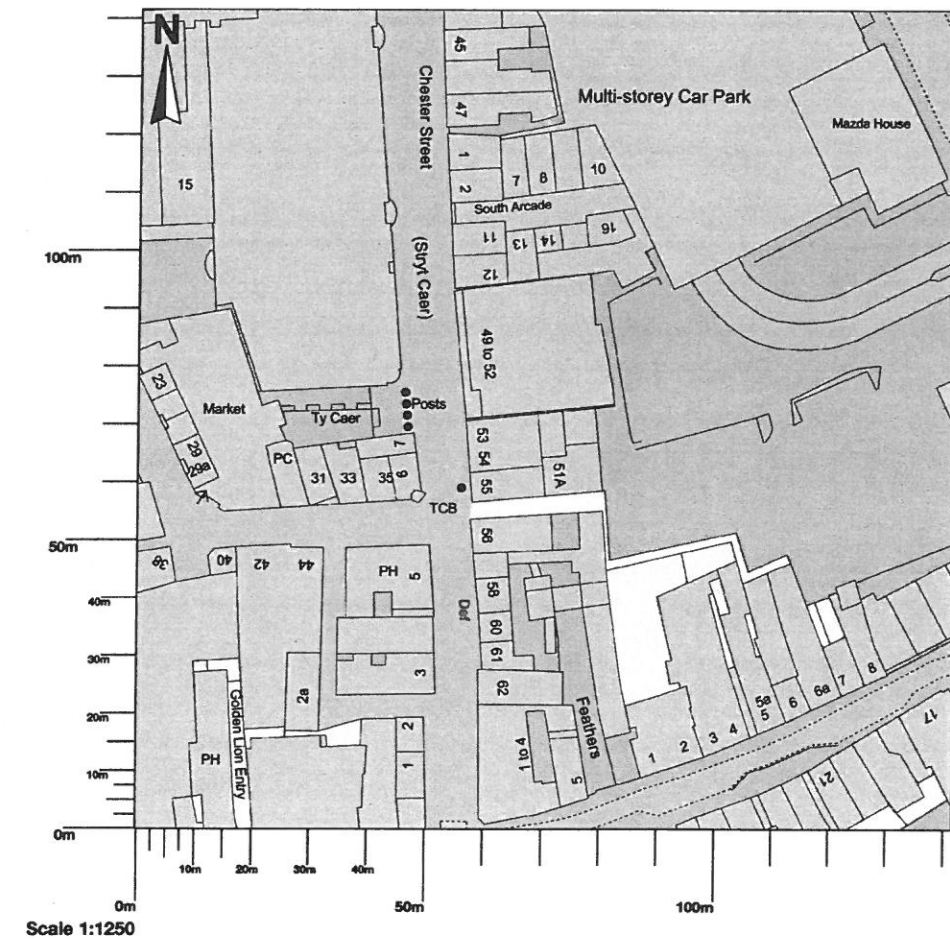

Map area bounded by: 333573,350241 333715,350383. Produced on 09 October 2020 from the OS National Geographic Database. Reproduction in whole or part is prohibited without the prior permission of Ordnance Survey. © Crown copyright 2020. Supplied by UKPlanningMaps.com a licensed OS partner (100054135). Unique plan reference: p2buk/518682/702705

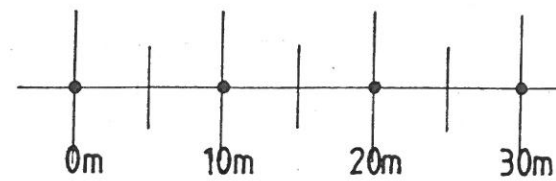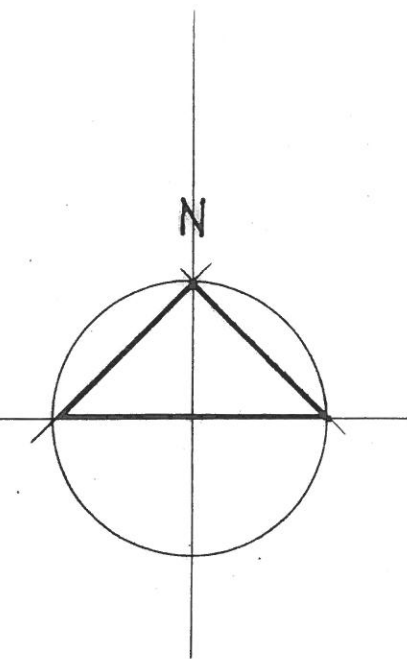

1.500 scale

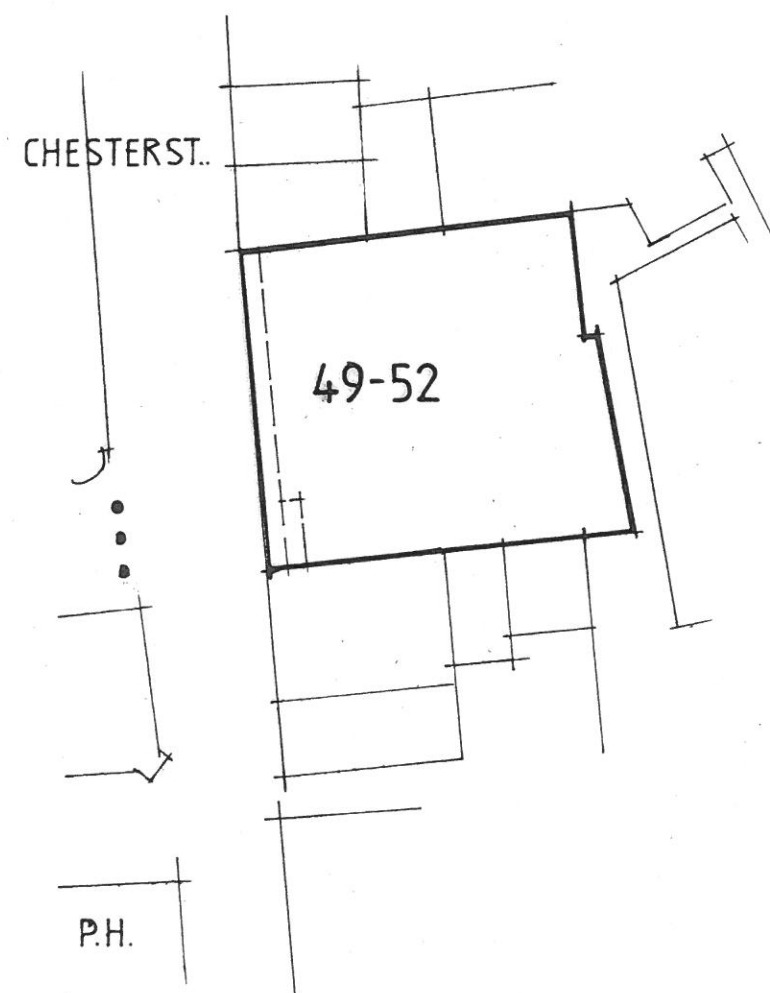

BLOCK PLAN . 49-52 CHESTER STREET, WREXHAM