CALDERPEEL.COM

© CALDERPEEL PARTNERSHIP LTD

NOTE: DO NOT SCALE FROM THIS DRAWING

REV	DESCRIPTION	DATE	DRAWN
A	Levels added	09-09-20	AG
B	Redline boundary updated	17-09-20	AG

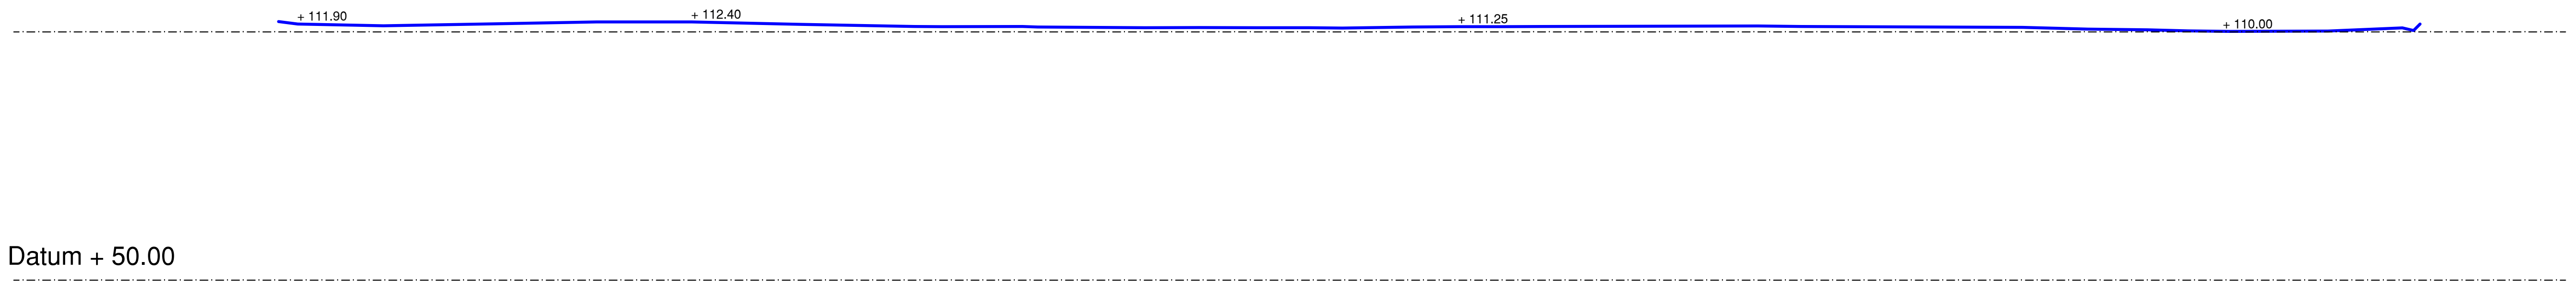

SECTION AA

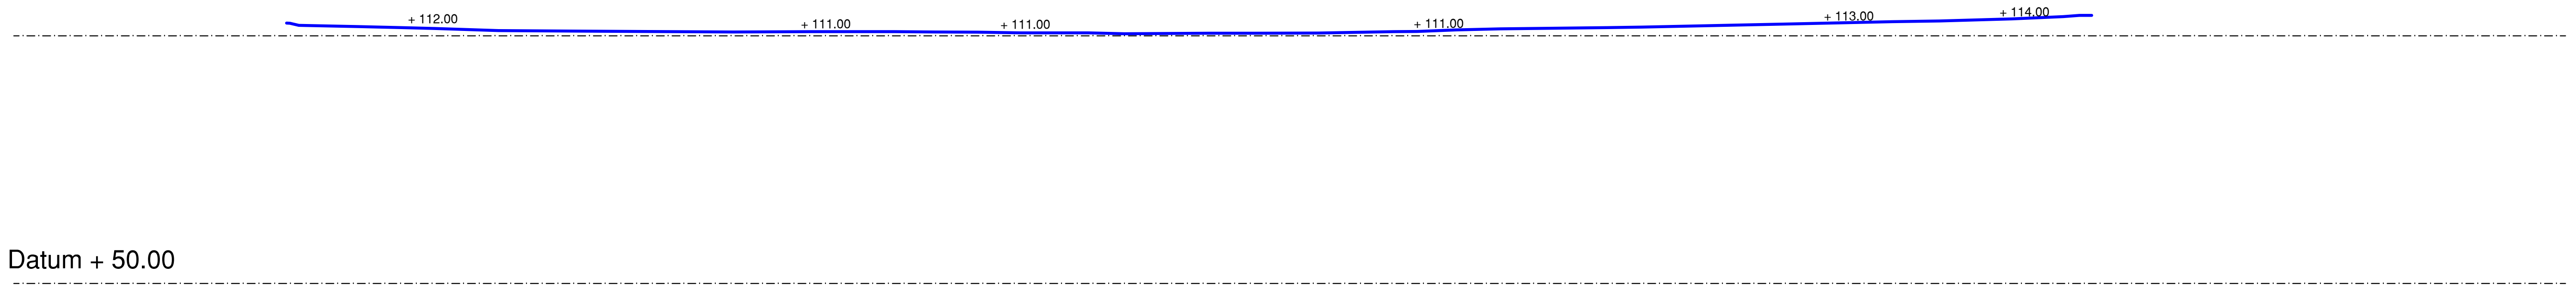

SECTION BB

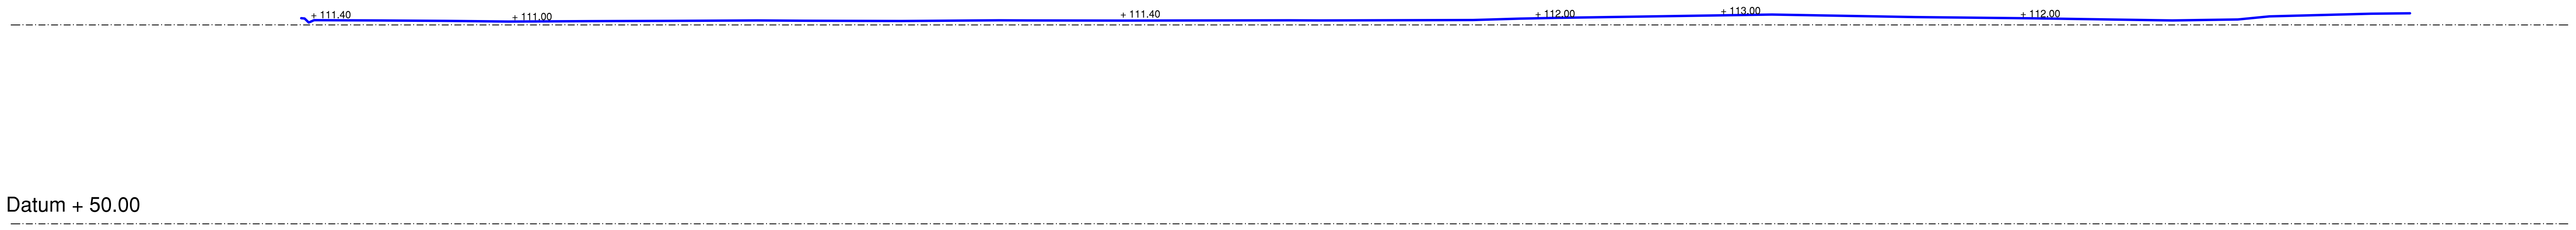

SECTION CC

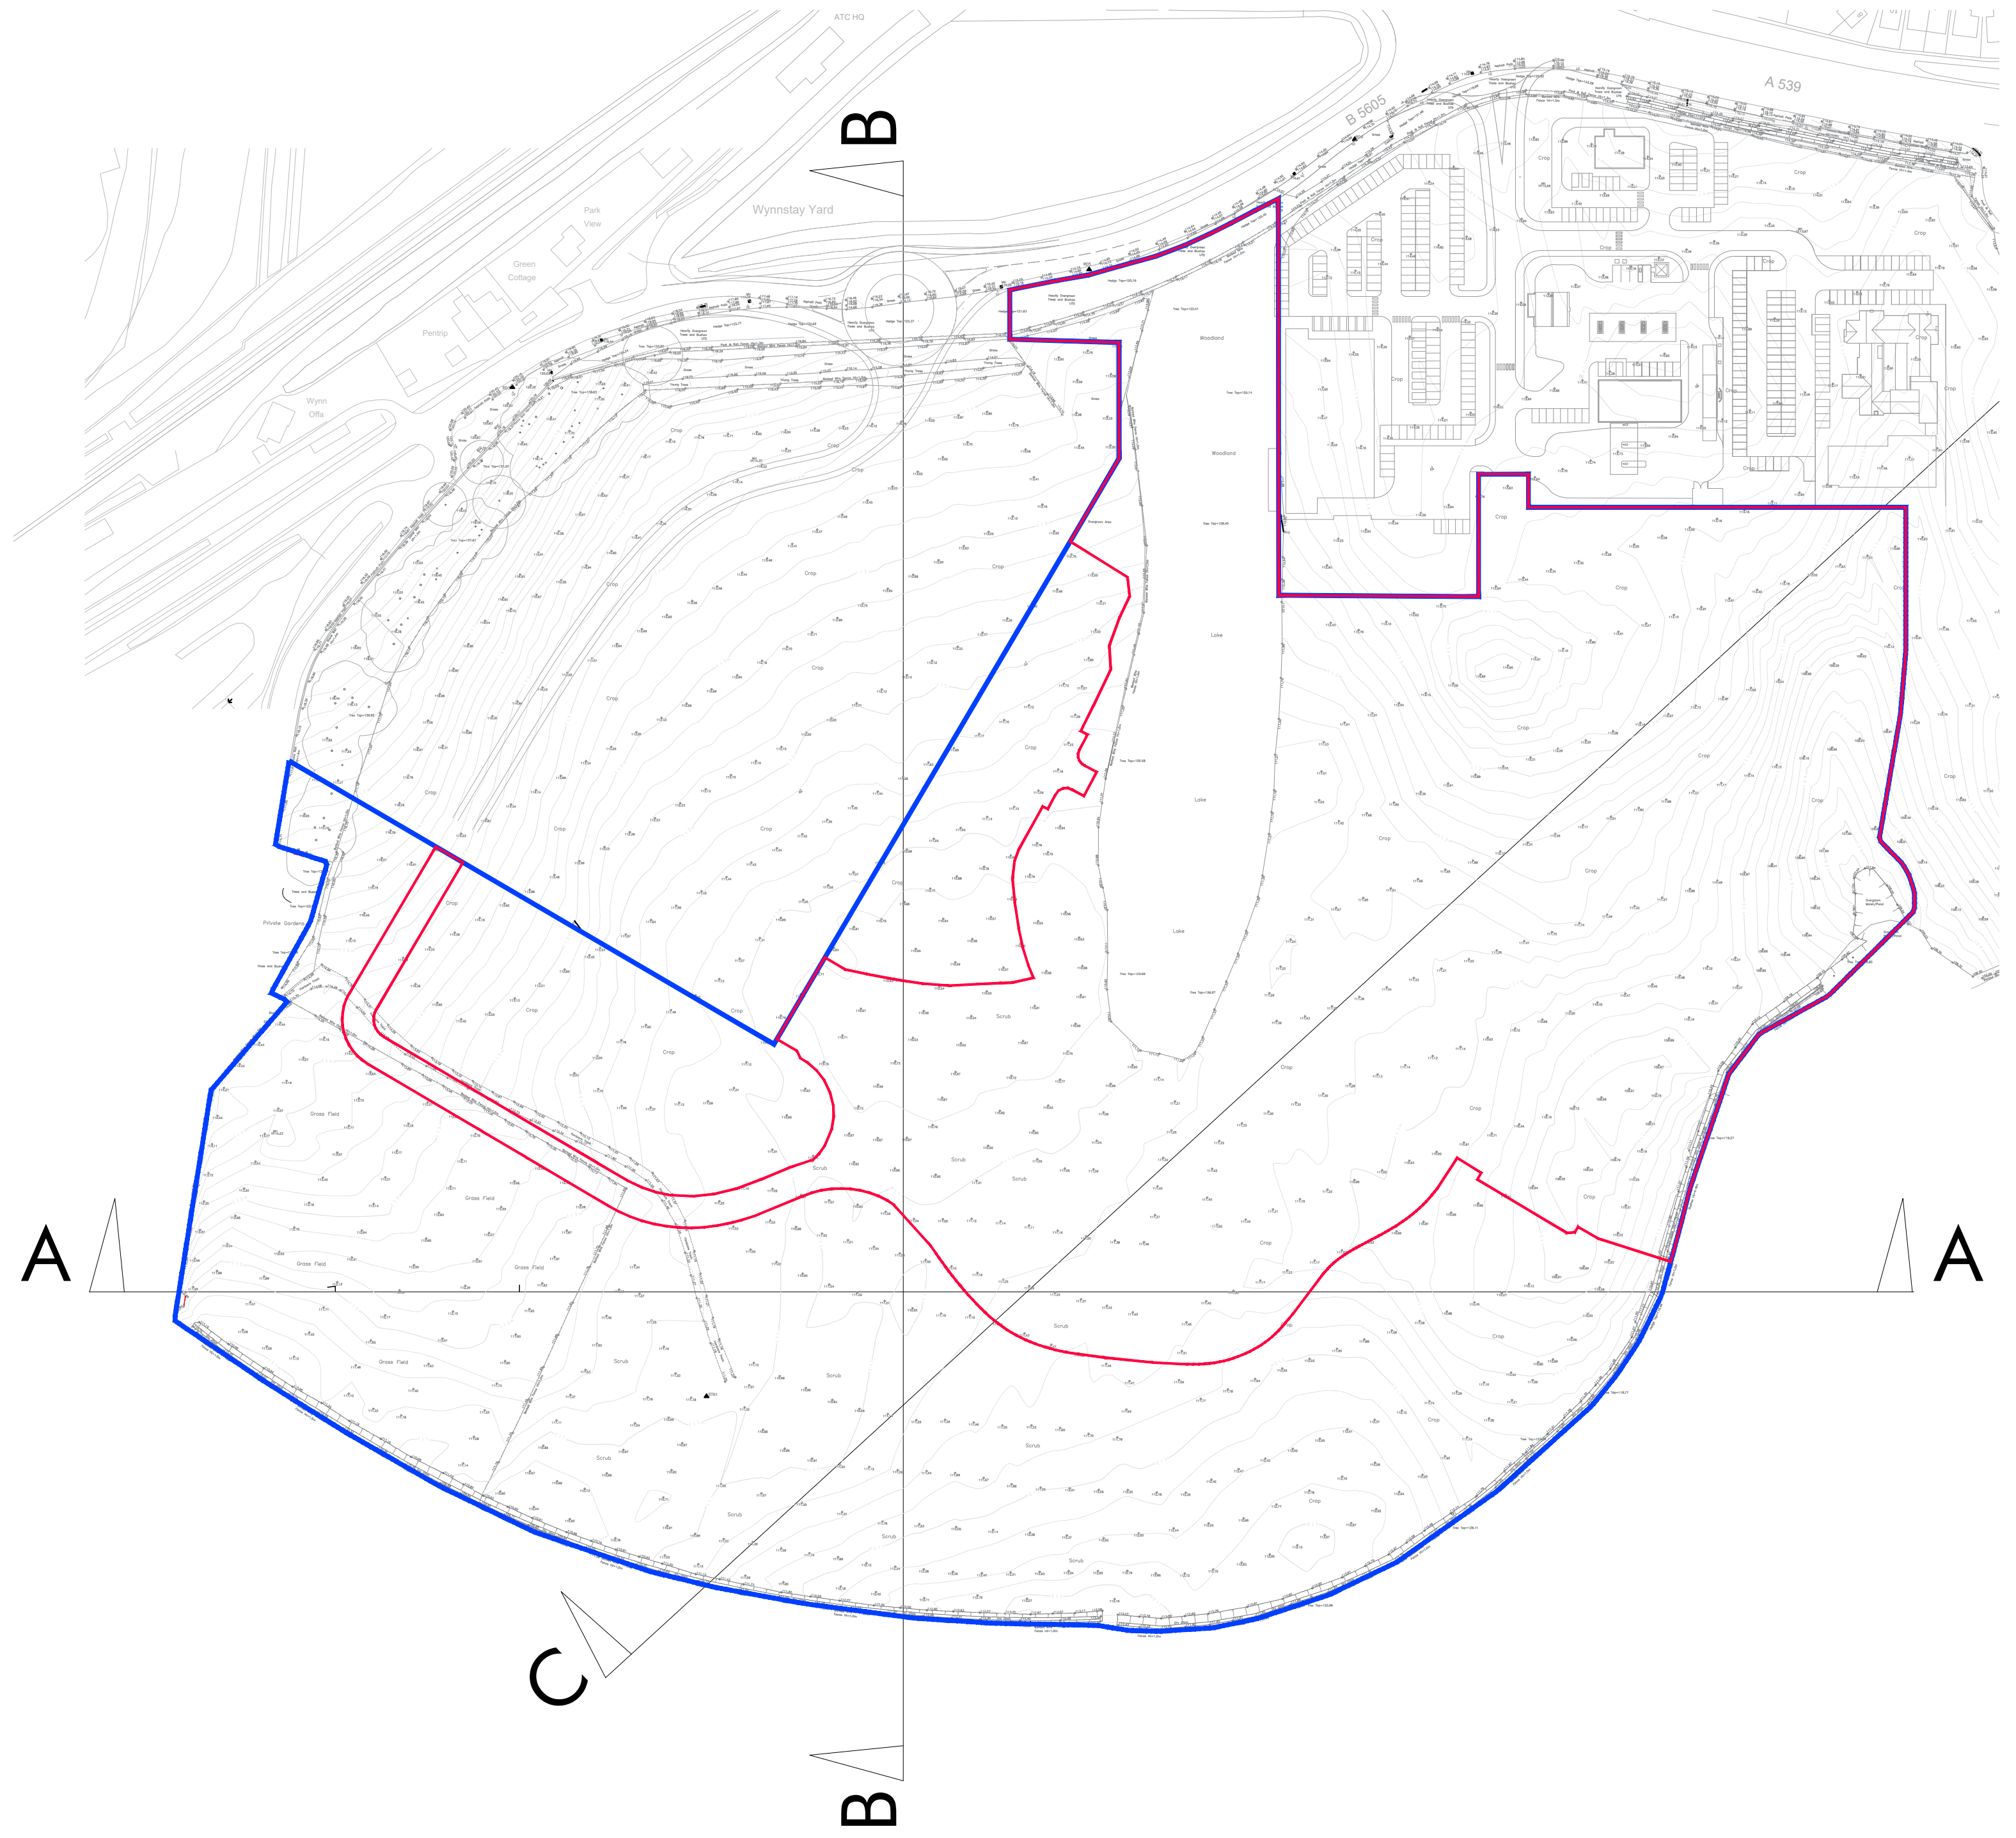

CHESHIRE
Market Court
20-24 Church St
Altrincham
WA14 4DW
0161 929 7622

SURREY
100 High St
Esher
Surrey
KT10 9QJ
01372 203 335

SHEFFIELD
Electric Works
3 Concourse Way
Sheffield
S1 2BJ
0114 250 7983

LIVERPOOL
AvenueHQ
17 Mann Island
Liverpool
L3 1BP
0151 662 0122

MANCHESTER
All Work & Social
XYZ Building
2 Hardman Boulevard
M3 3AQ
0161 929 7622

RUABON, WREXHAM

PURE RESIDENTIAL AND COMMERCIAL

EXISTING SITE SECTIONS
DWG: 19126 (SU) 010 B
DATE: 08.09.20
SCALE: 1:1000 @ A0 DRAWN: CF

CALDERPEEL
ARCHITECTS