


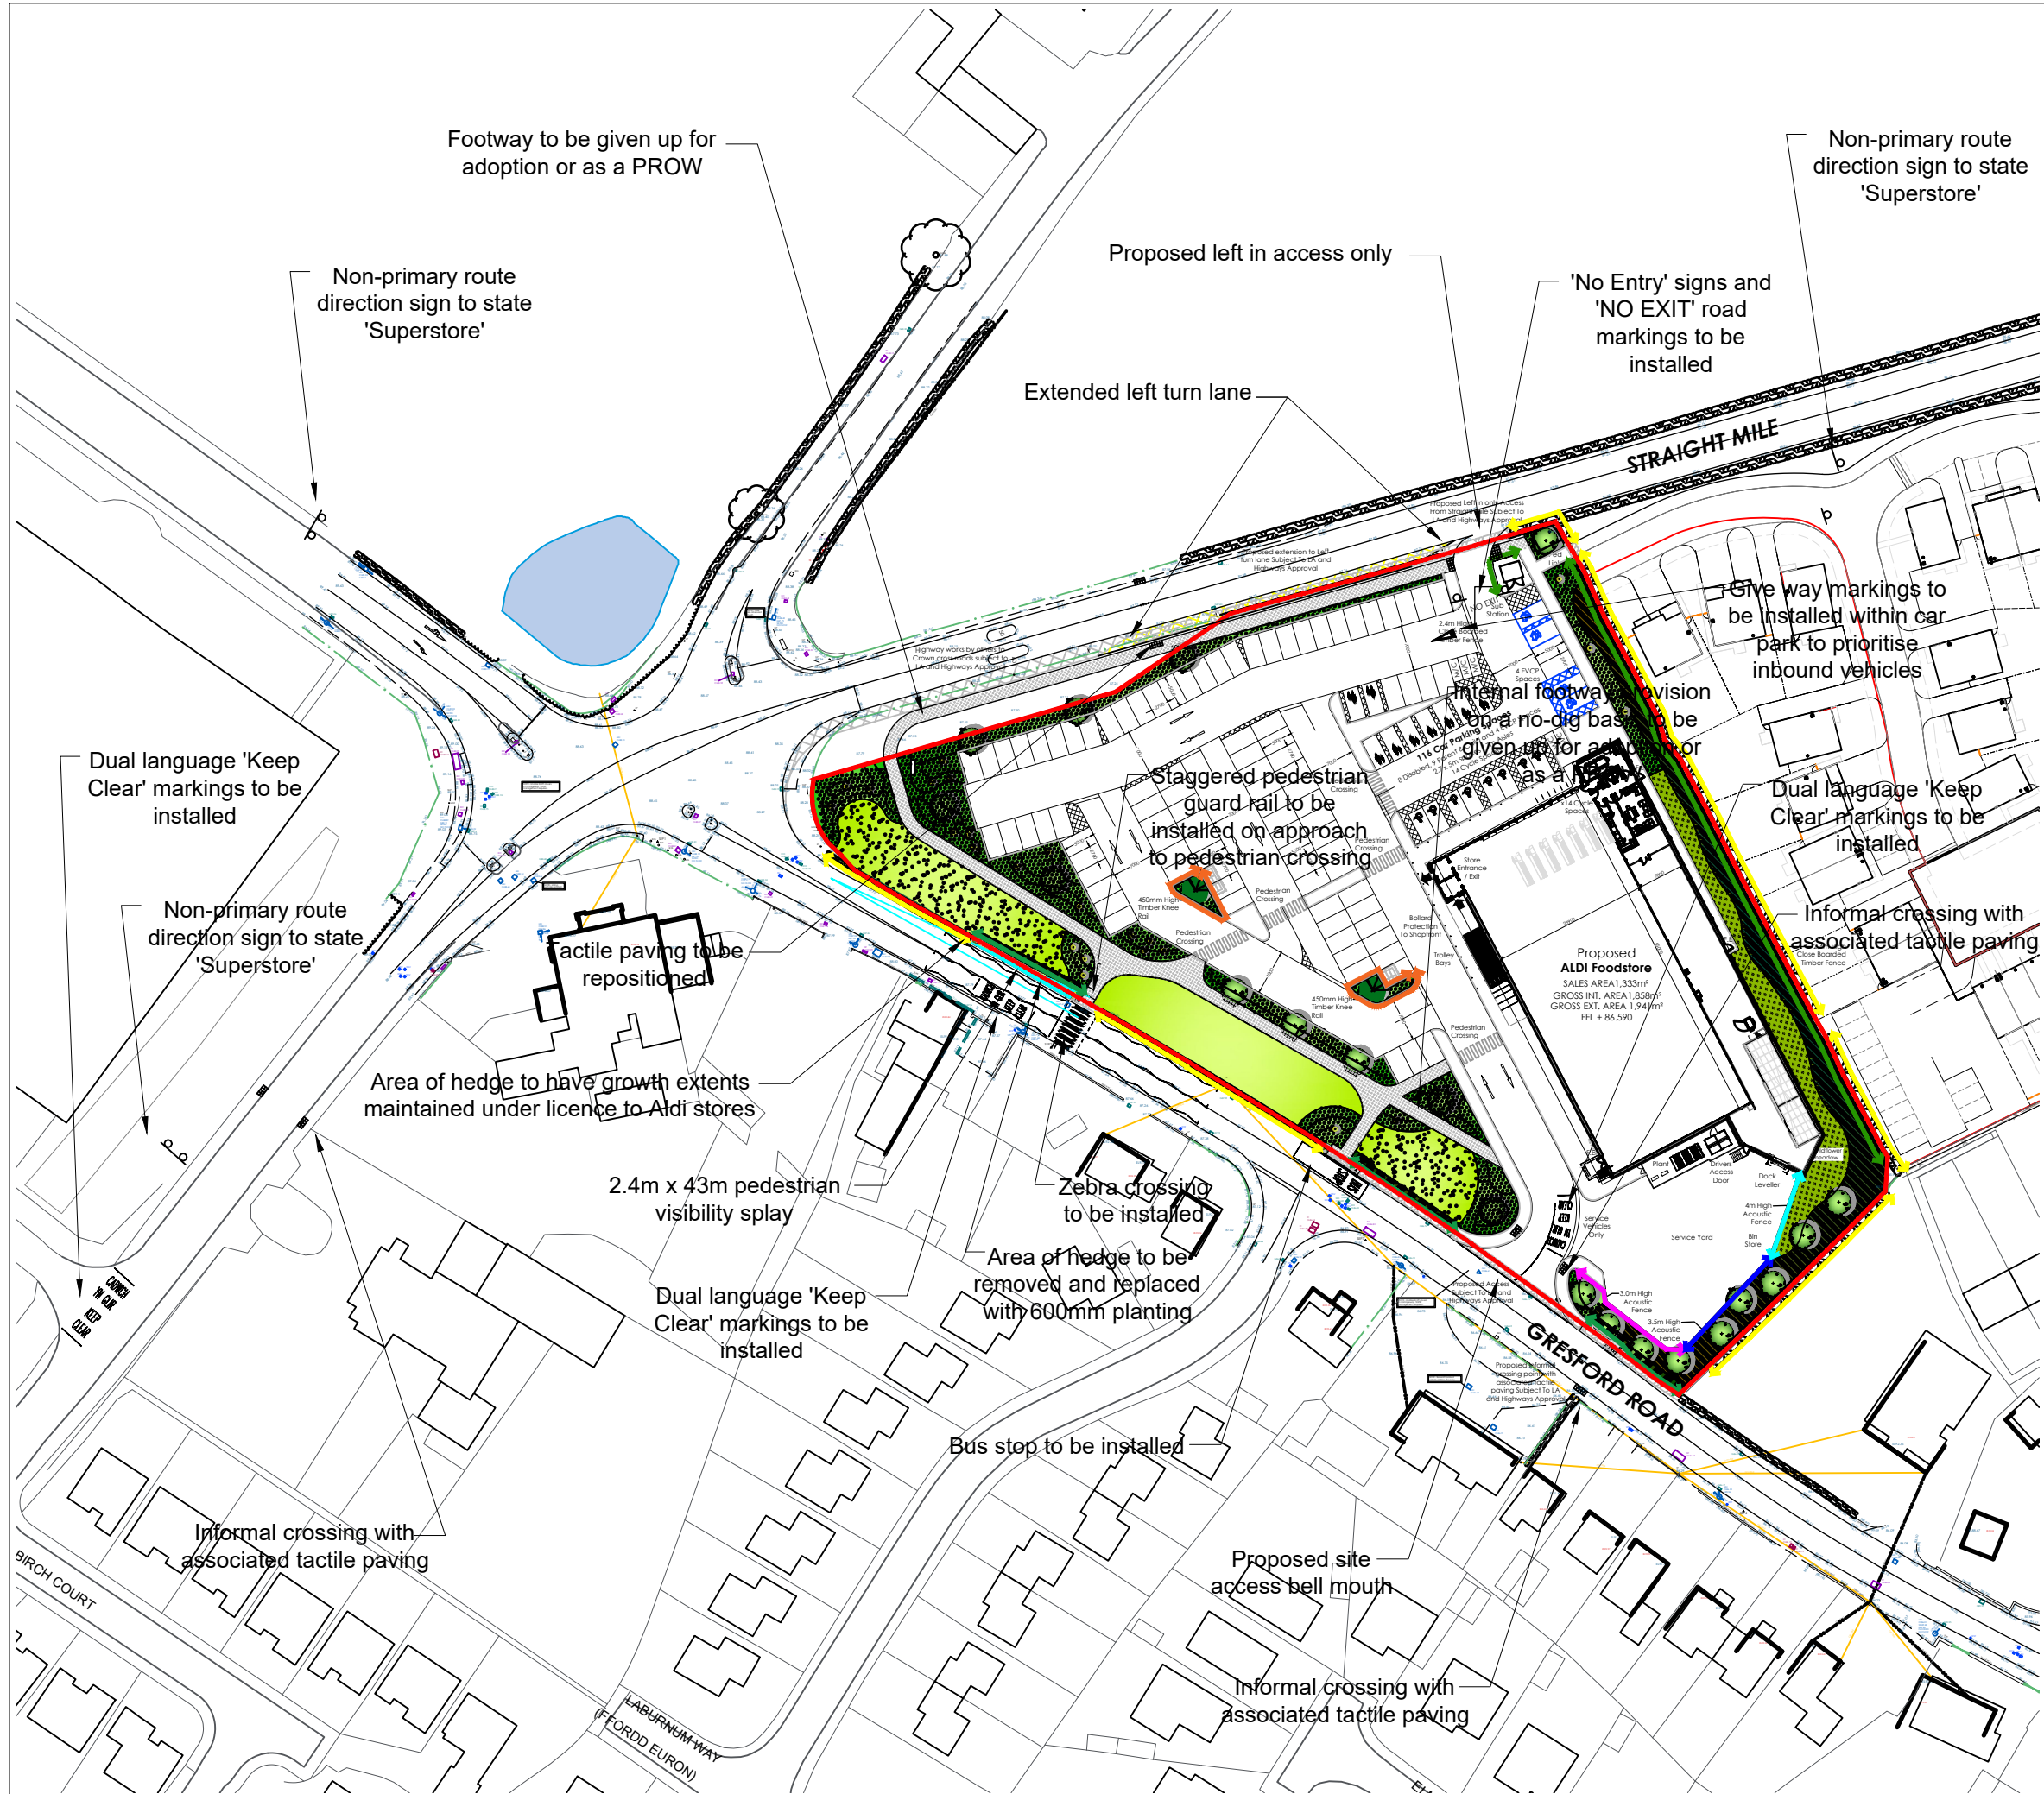

This drawing is the copyright of Cameron Rose Limited and may not be loaned, copied or reproduced in any way, or used for any offer, quote, tender or construction purposes without written consent of the company to do so.

Follow any figured dimensions - do not scale. IF IN DOUBT ASK.

This drawing has been prepared for feasibility purposes and does not represent a construction plan. All design aspects to be confirmed at the appropriate detailed design stage.

Revision History		Date
A	Post Stage 1 Road Safety Audit Amendments	16/10/20
B	LHA Comments Incorporated	20/11/20
C	desc	date c
D	desc	date d
E	desc	date e
F	desc	date f
G	desc	date g
H	desc	date h
I	desc	date i
J	desc	date j

Windsor House
5a King Street
Newcastle-under-Lyme
Staffordshire
ST5 1EH
01782 627029
www.cameron-rose.co.uk

CRA
CAMERON ROSE
ASSOCIATES

client: Aldi Stores Limited

project: Gresford Road Llay

drawing title: Site Access Arrangement & Off Site Highway Works Preliminary Design

scale(s): 1/1000	date: 01/10/20	drawn by: IJM	checked: CAB
drawing number: 48G-01/GA-11	status: Information		
xrefs:	rev: B		

DATE PRINTED: