


Construction (Design and Management) Regulations

Design risk assessments are carried out throughout the design stage of this project in accordance with company procedures and manuals. Where reasonably possible all areas of risk applicable to design and end use of the construction have been identified and then eliminated, mitigated or recorded as a residual risk. Note that general risks of which a competent designer or contractor should be aware are not included. This drawing is to be read in conjunction with the Pre-construction Information and all related documents prepared in accordance with the current Construction (Design and Management) Regulations 2015 and all applicable Health and Safety legislation as currently amended.

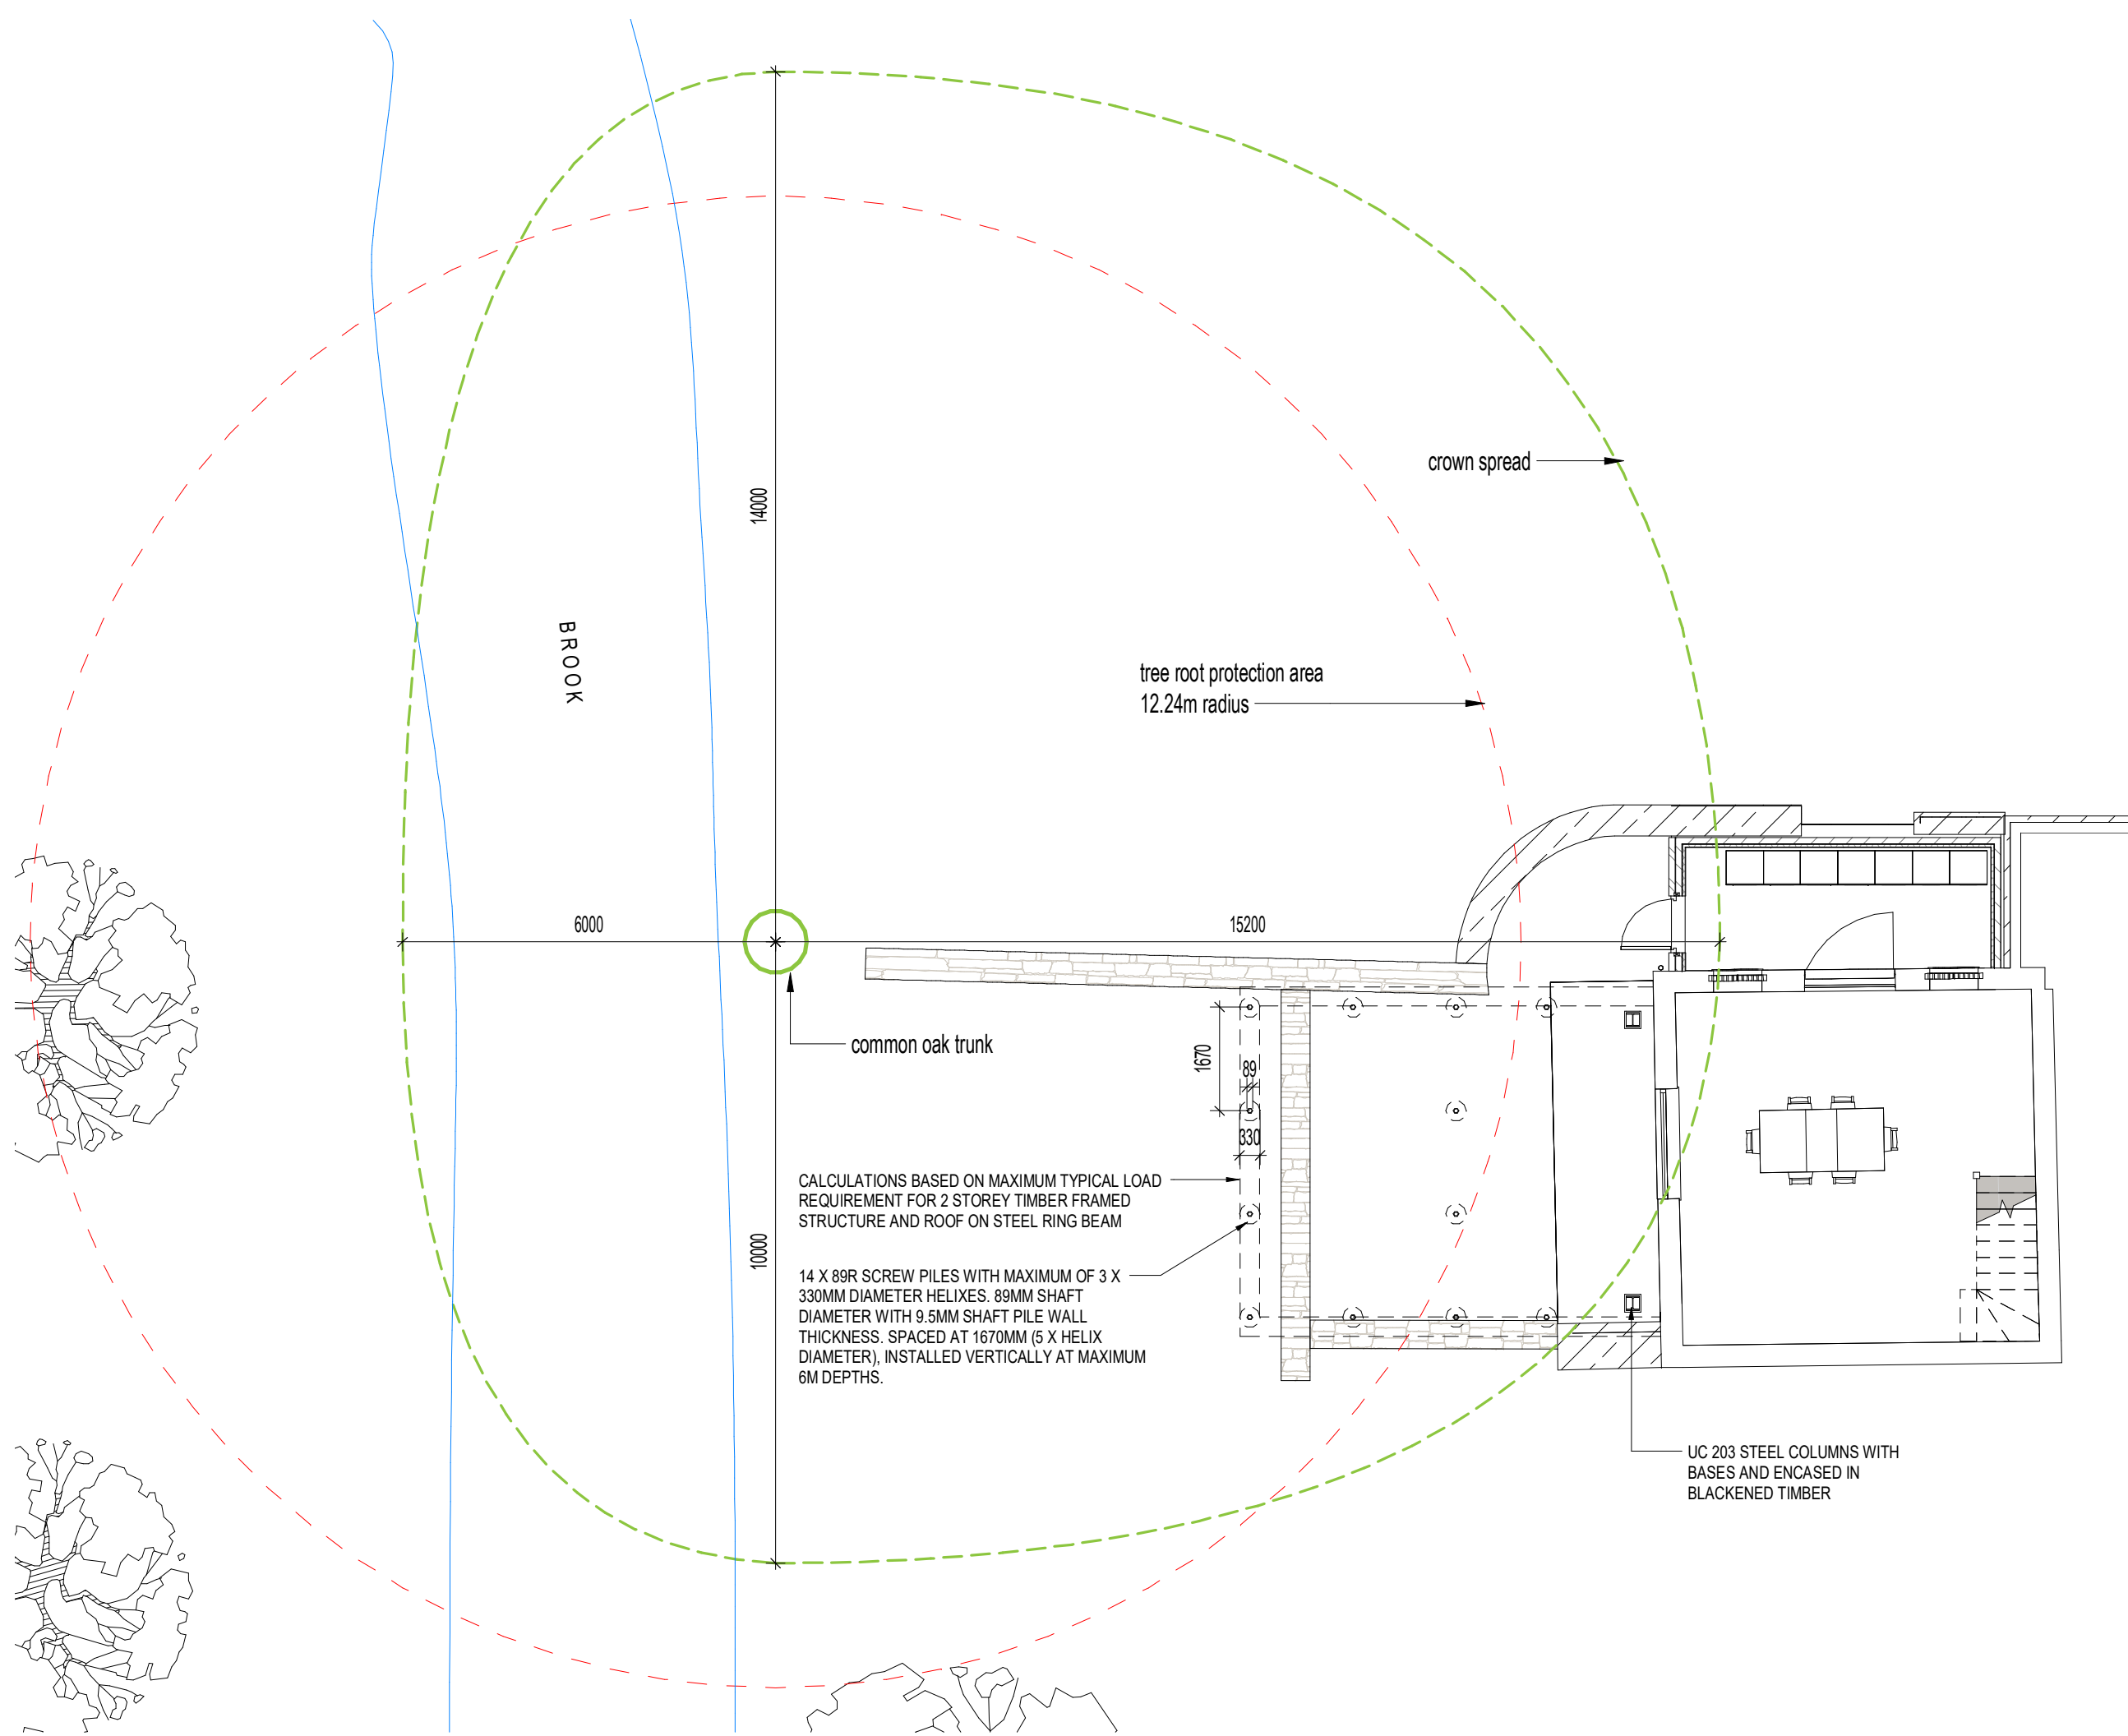

P01	INITIAL ISSUE	JW JWG DGH	07/07/2020
REV	DESCRIPTION	DRAWN BY CHECKED BY APPROVED BY	DATE
RIBA PLAN OF WORK 2013 WORKSTAGE	LEVEL OF MODEL DEFINITION (LoD)		
Stage 4 - Technical Design	LoD 3 - Approximate Model		
PURPOSE OF ISSUE - SUITABLE FOR ...	BS1192 STATUS		
Design Intent Only	Status A - Approved		

lawray architects
penseiri

CARDIFF

029 2052 8140

LONDON

0207 138 3560

WREXHAM

01978 357 887

www.lawray.co.uk

CLIENT

Mark Creighton and Megan Boreham

PROJECT TITLE
Mill Cottage, Marchwiell Hall

DRAWING TITLE
SCREW PILE DETAILS

PROJECT No	19086	SCALE @ A3	1 : 100
DRAWING No	BS 1192:2007 + A2:2018) & BS EN ISO 19650	PROJECT - ORIGINATOR - VOLUME - LEVEL - TYPE - ROLE - NUMBER	REVISION
DO NOT SCALE	Any discrepancy or query concerning this drawing should be referred to the Architect	Copyright © LAWRAY LIMITED	
	Registered Office: Greenmeadow Springs, 1 Cae Gwrydd, Tongwynlais, CARDIFF CF15 7AB		
	Reg. Co. No. 2724178, VAT Reg. No. 134 2146 06		