



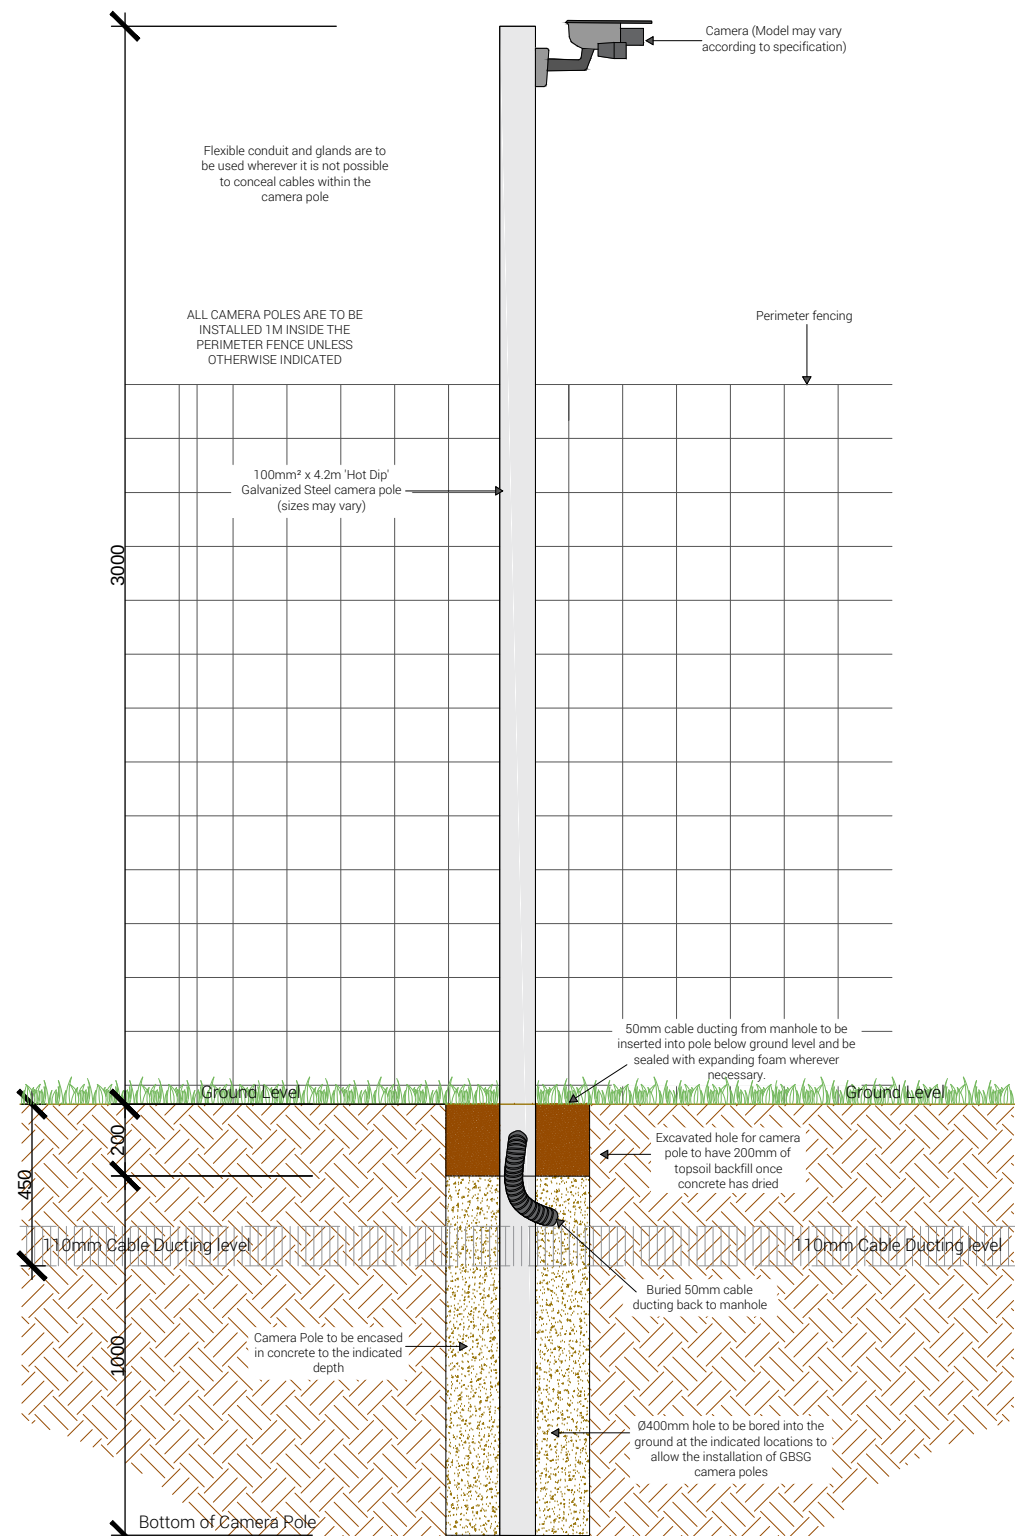

THIS DRAWING IS NOT TO SCALE AND IS TO BE USED AS A REPRESENTATION ONLY

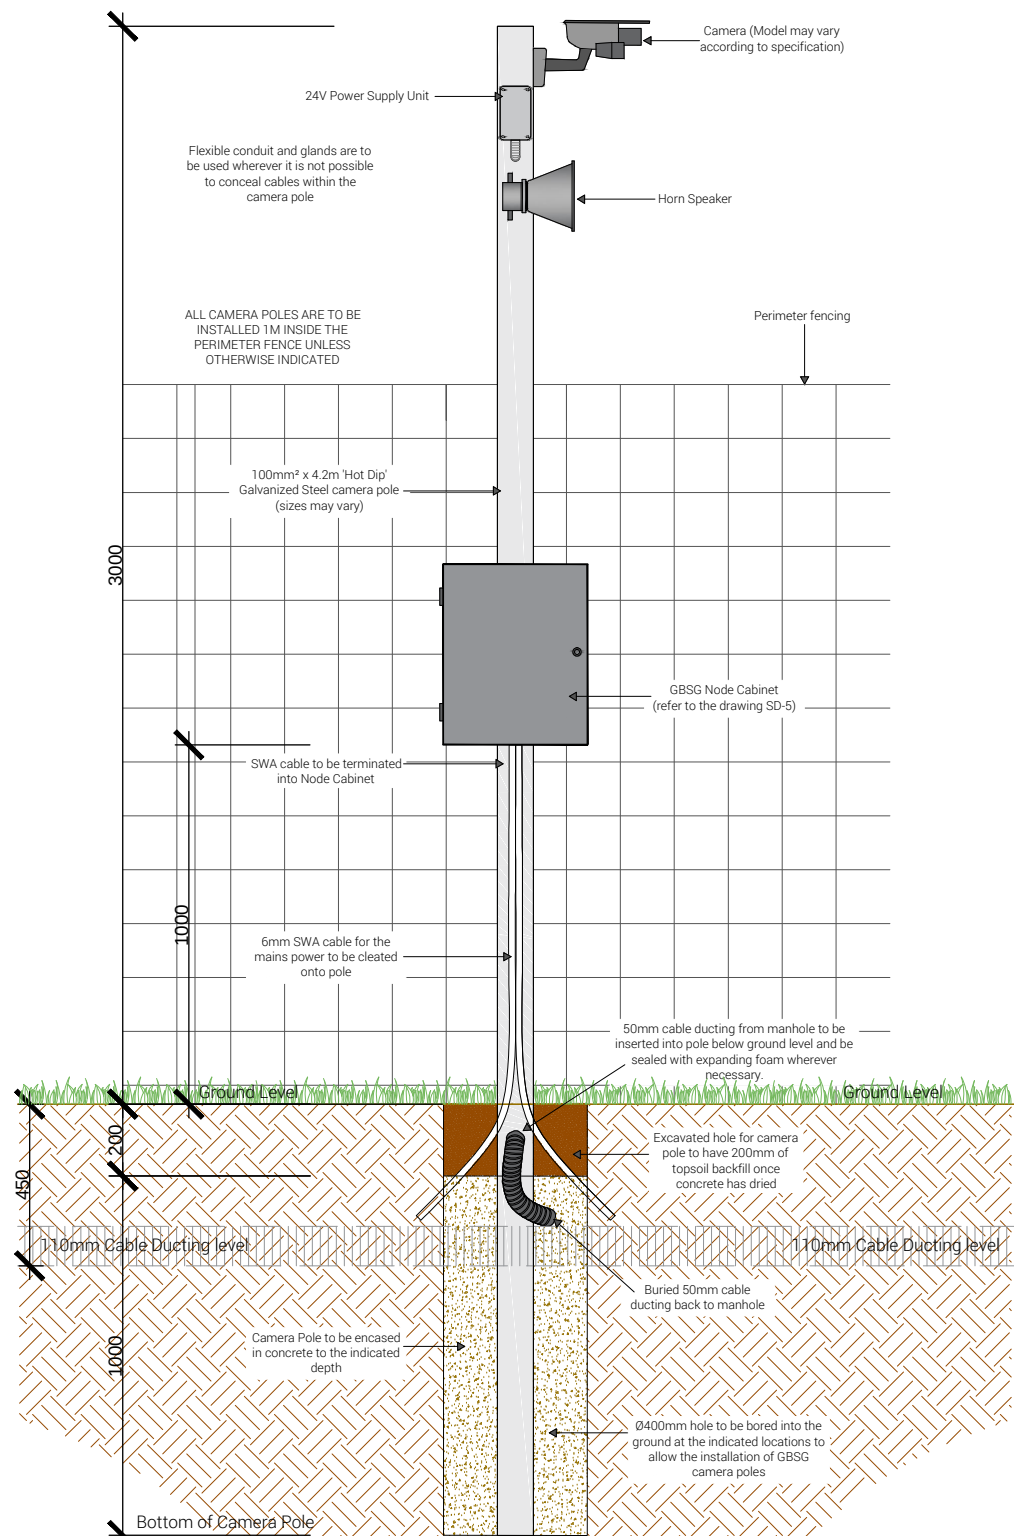

For Complete Security
a. Security House, High Street, Donington,
Spalding, Lincolnshire, PE11 4JA
t. 01775 851106 f. 01775 851165
e. enquiries@gsbg.co.uk w. gbsg.co.uk

DRAWING TITLE: GBSG Standard Detail - Camera Pole Construction		GBSG	1	2	3	4	5	6	7	8
CLIENT:		DRAWN BY:	TAB		AMENDED & BY:					
DATE:		DATE:	12.01.2017		13.01.2017 - TAB (1) UPDATED DRAWING TO INCLUDE 4.0 SYSTEM					
PROJECT:		VERIFIED BY:	NJ		08.02.2017 - TAB (2) REDESIGNED TO USE SPAN PROFILES (DRAWING)					
SITE:		DATE:	12.01.2017							
		SCALE:	n/a @ A3							
		CUSTOMER N°:	-							
		DRAWING N°:	GBSG SD-1							
		REVISION N°:								