


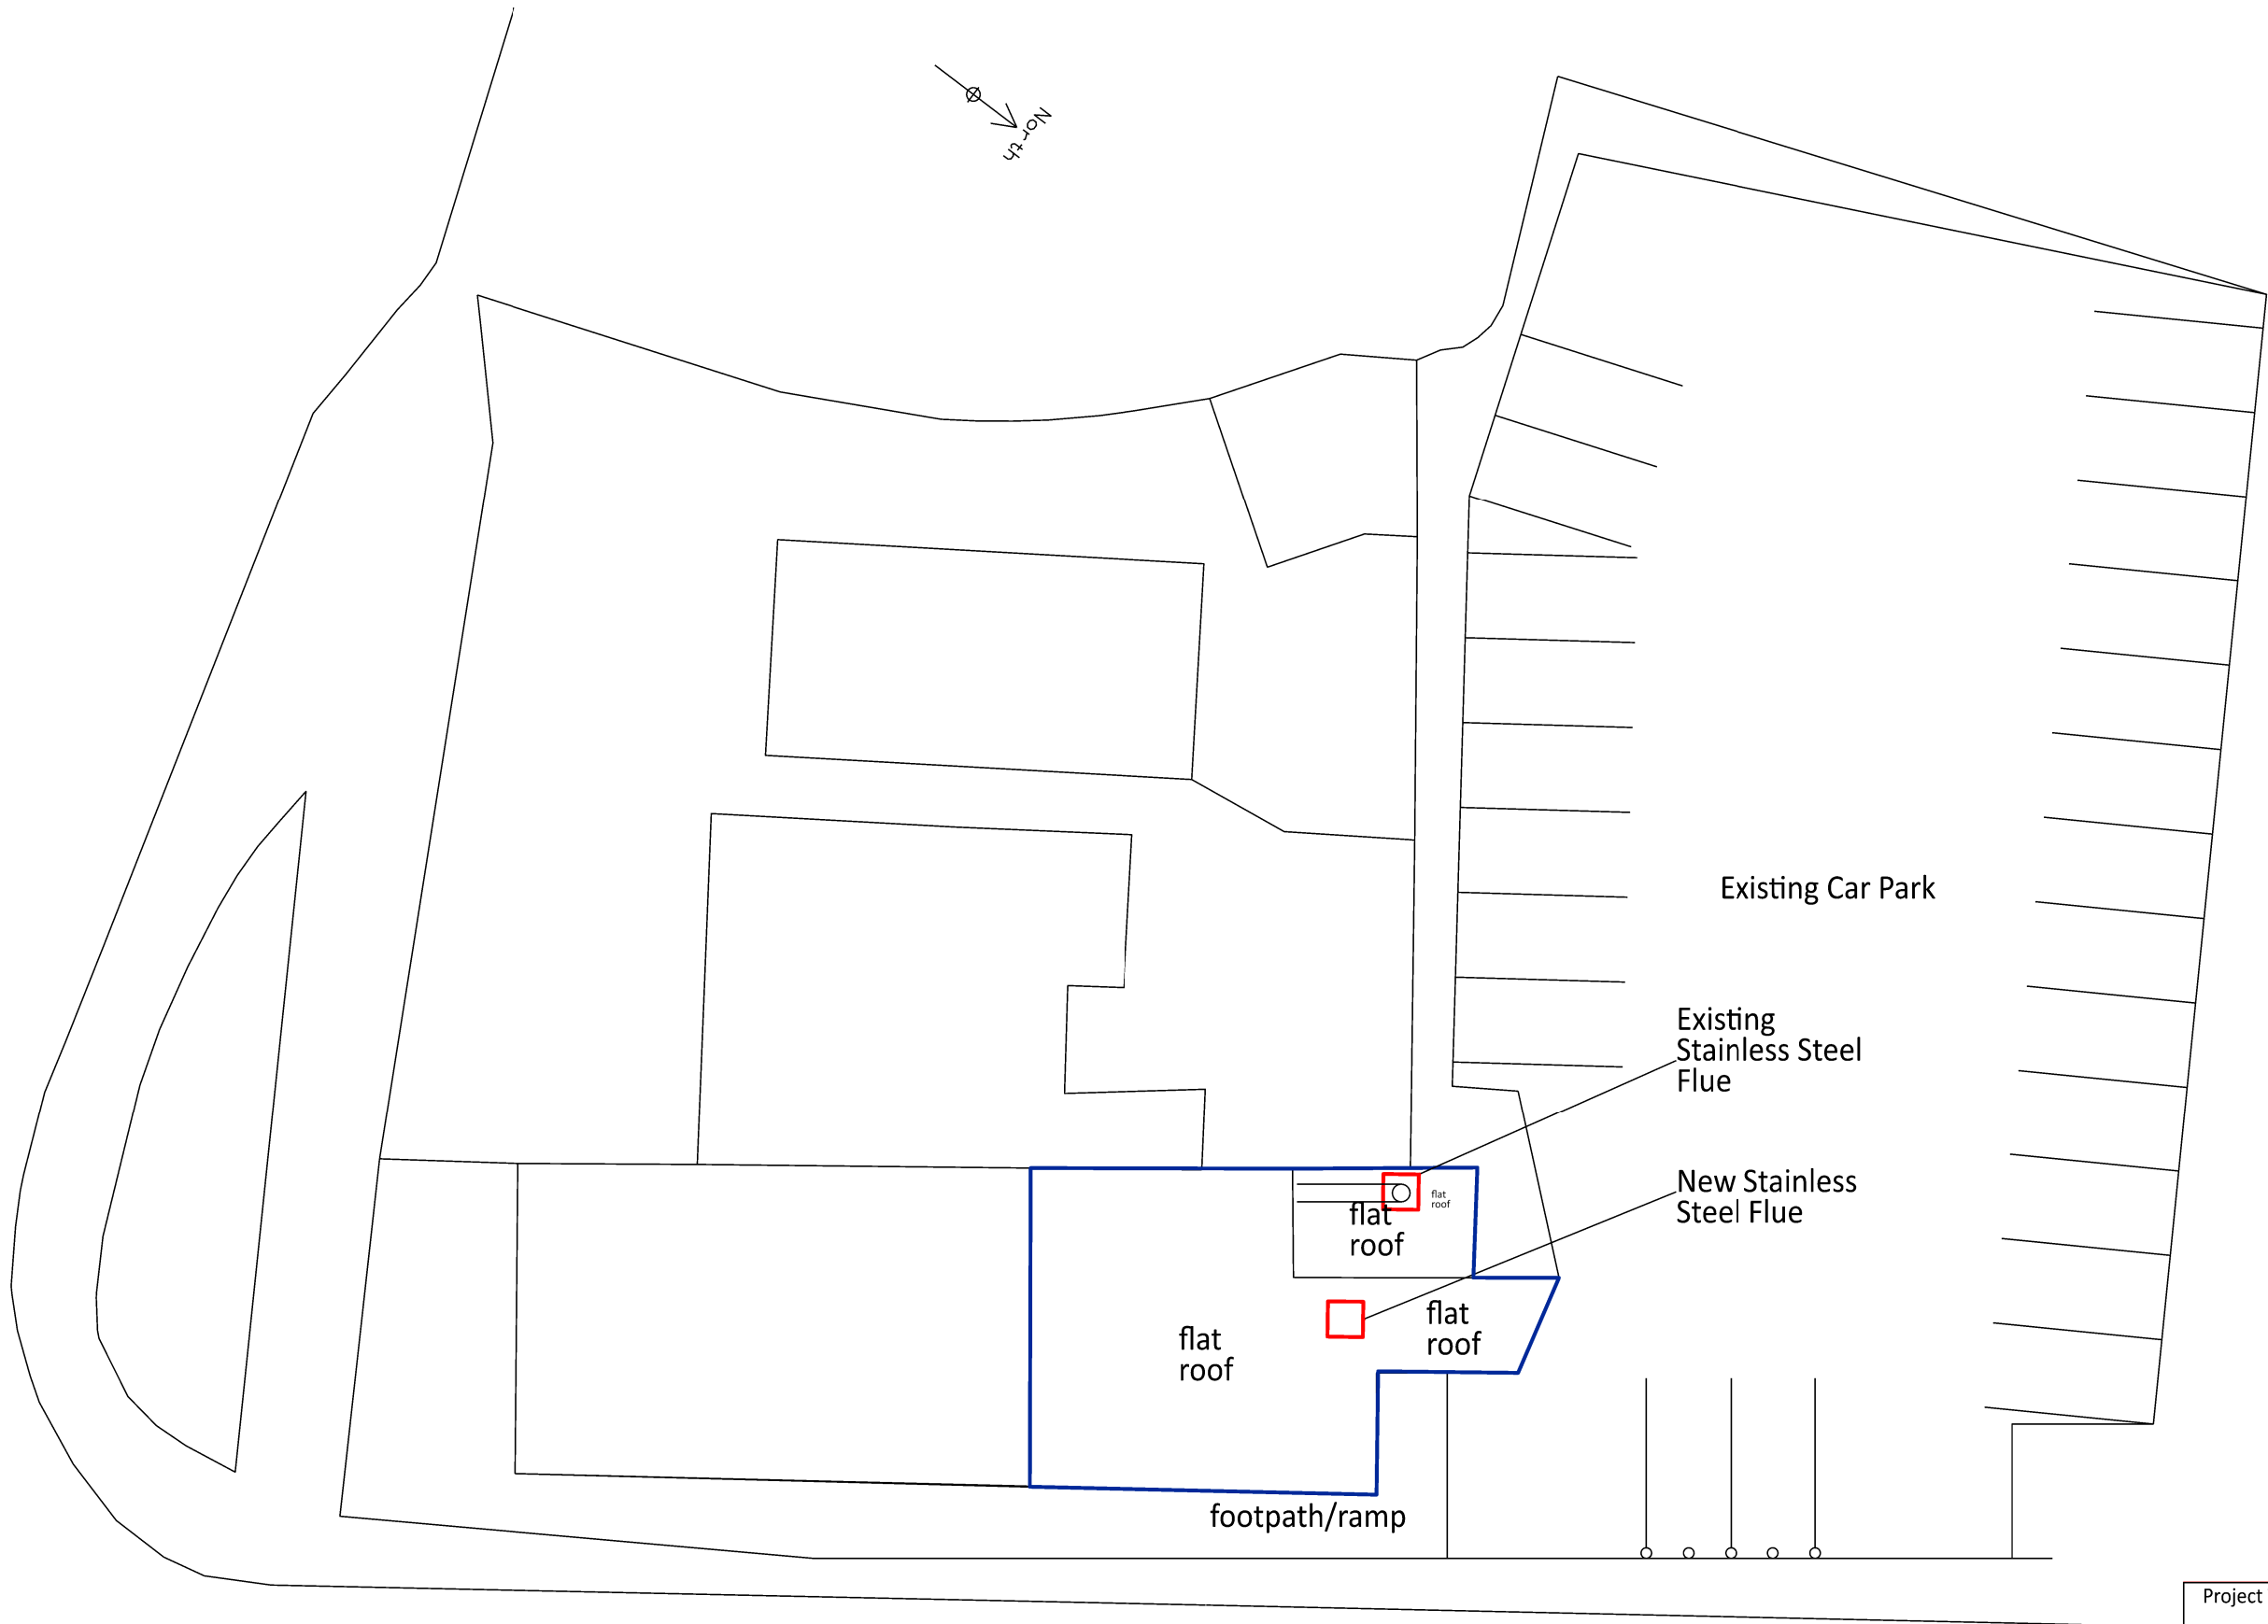

NEWTON RD

Project Title		
23B Chester Road, Gresford, Wrexham		
Drawing Title		
Flue Site Block Plan		
Scale	Date	Office
1:100 @A3	Aug 20	Wrexham
Drawing No.		Revision
GA02		A