



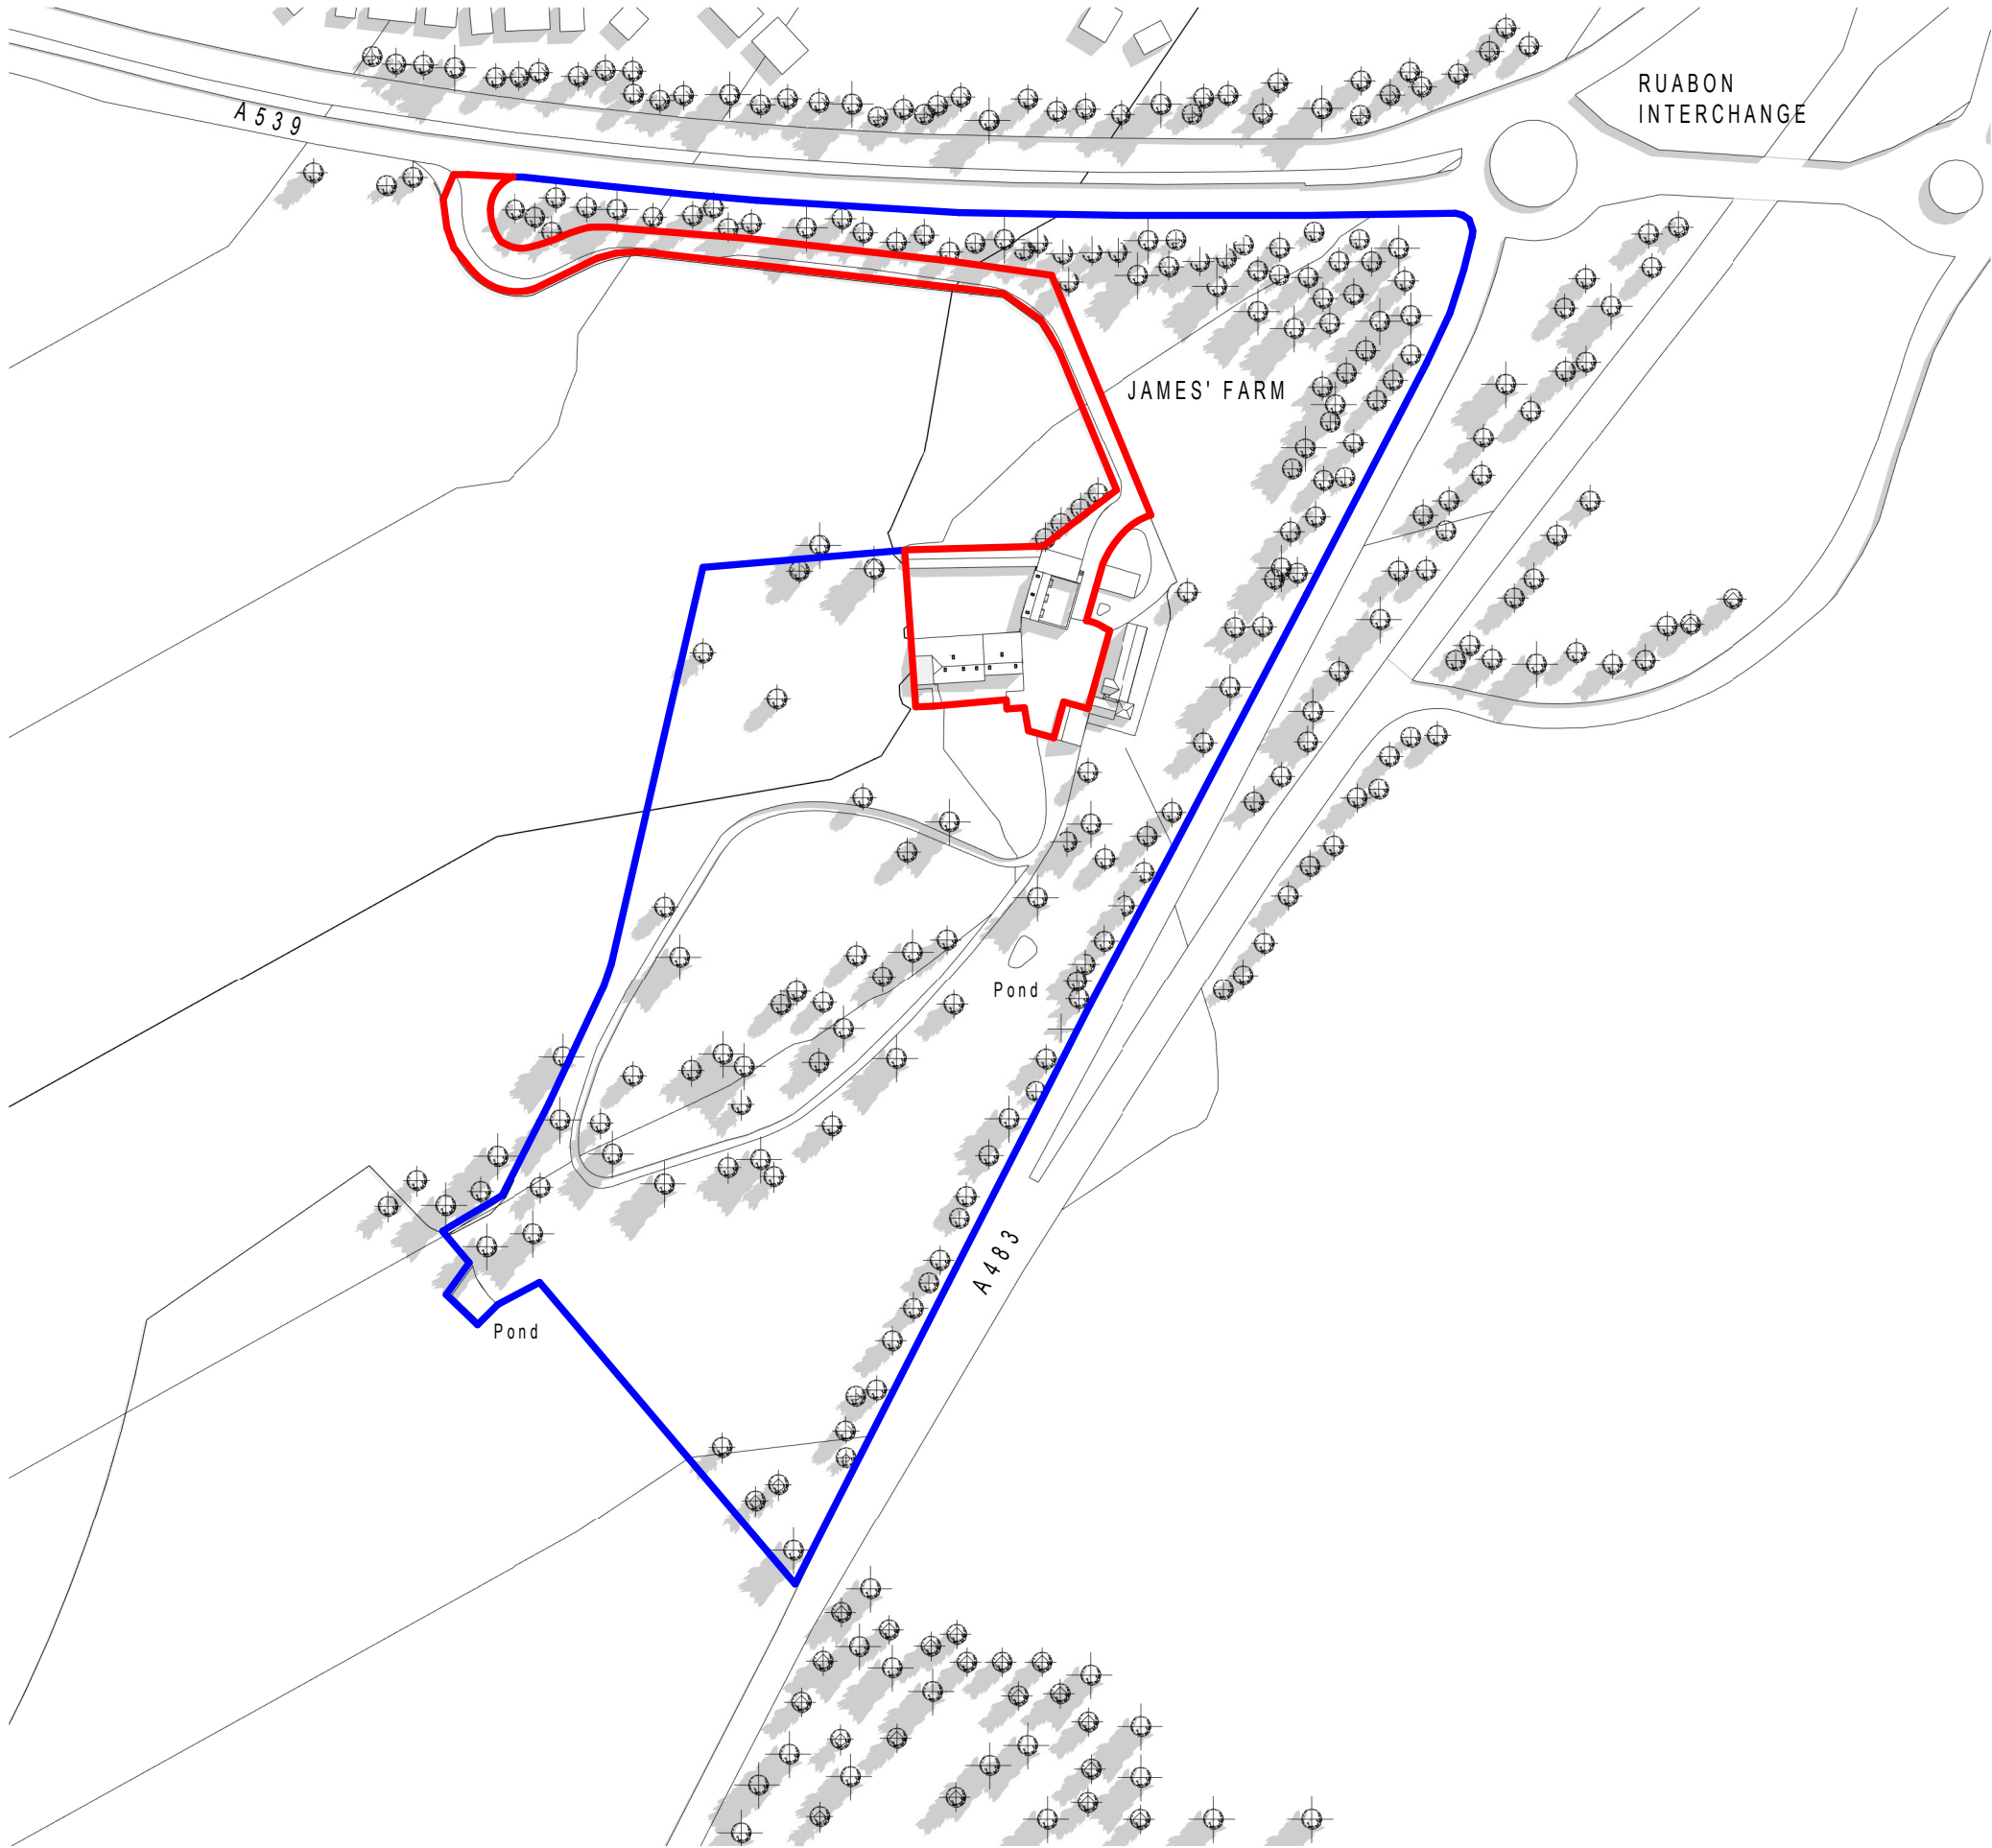

PROPOSED LOCATION PLAN
1:2000

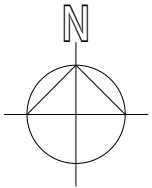

P03	Revised following client comments CH DGH DGH	12.06.20
P02	Scheme updated to barn conversions only CH DGH DGH	28.05.20
P01	Initial Issue JW JW JW	17.01.20
REV	DESCRIPTION DRAWN BY CHECKED BY APPROVED BY	DATE
RIBA PLAN OF WORK 2013 WORKSTAGE		LEVEL OF MODEL DEFINITION (LoD)
Stage 2 - Concept Design		LoD 3 - Approximate Model
PURPOSE OF ISSUE - SUITABLE FOR ...		BS1192 STATUS
Information		Status A - Approved

lawray architects
penseiri

CARDIFF 029 2052 8140
LONDON 0207 138 3560
WREXHAM 01978 357 887
www.lawray.co.uk

CLIENT
RUTH EDWARDS

PROJECT TITLE
JAMES' FARM, RUABON

DRAWING TITLE
PROPOSED LOCATION PLAN

PROJECT No 19216	SCALE @ A3 1:2000
DRAWING No BS1192:2007 +A2(2016) & BS EN ISO19650	PROJECT - ORIGINATOR - VOLUME - LEVEL - TYPE - ROLE - NUMBER JFR-LAW-X-X-DR- A-069001 P03
DO NOT SCALE	Any discrepancy or query concerning this drawing should be referred to the Architect Copyright © LAWRAY LIMITED Registered Office: Greenmeadow Springs, 1 Cae Gwynedd, Tongerwylais, CARDIFF CF15 7AB Reg. Co. No. 2724178, VAT Reg. No. 134 2146 06