


NOTES
Copyright: All rights reserved.
This drawing must not be reproduced without permission.
This drawing must not be scaled. Dimensions are in millimetres unless specified.

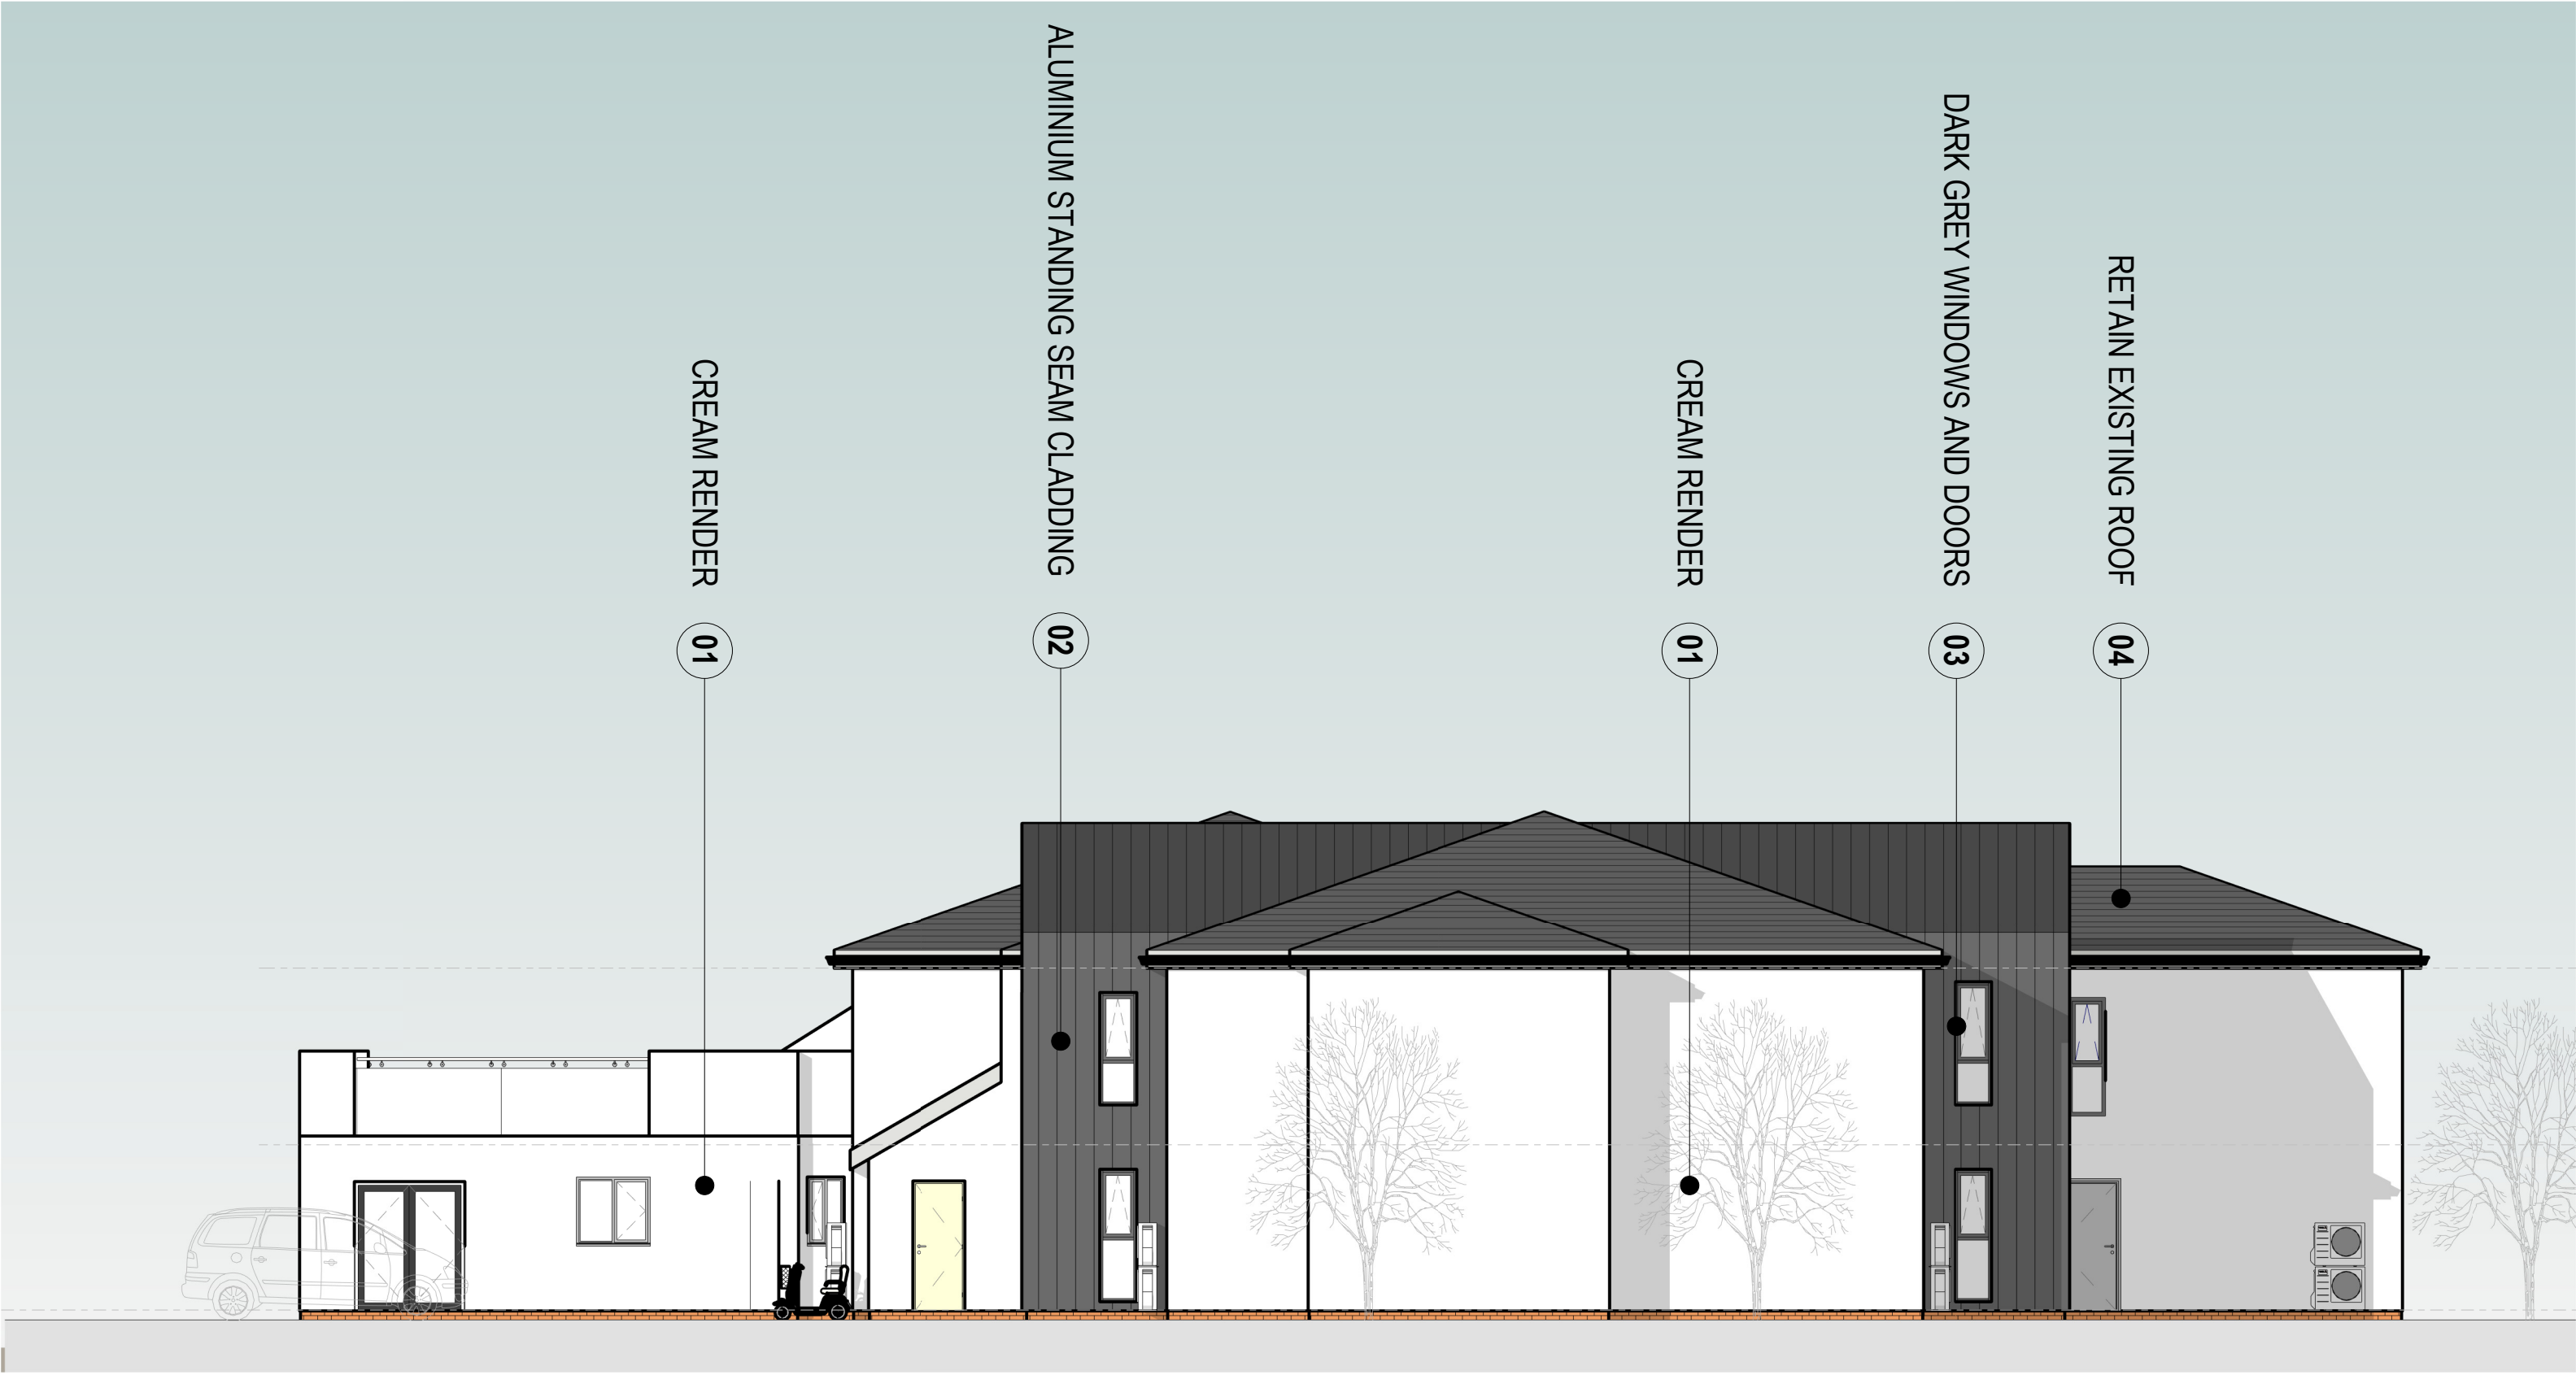


1 | Elevation - North



2 | Elevation - East



Precedent Images

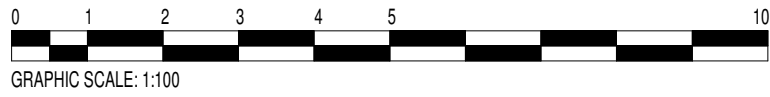

REV	DATE	REVISION NOTE	BY	CHECK
P5	12.10.20	Door replaced window apt 09	DG	
P4	04.09.20	Windows and bay wall cladding update to Client's comments	JH	
P3	11.08.20	PLANNING ISSUE	JH	
P2	24.04.20	SECOND ISSUE	RM	
P1	24.03.20	FIRST ISSUE	RM	

elliswilliams
ARCHITECTS

Wellfield Chester Road Preston Brook W47 3BA
T: +44 1928 752 200 E: info@ewa.co.uk

Wrexham_Llys y Mynydd
Proposed Elevations - Sheet 1
2594_10503
STATUS | Planning
DRAWN BY | RM
DATE | 24.03.20
SCALE | 1:100
REV P5
LYM- EWA- ZZ- ZZ- DR- A- 10503