




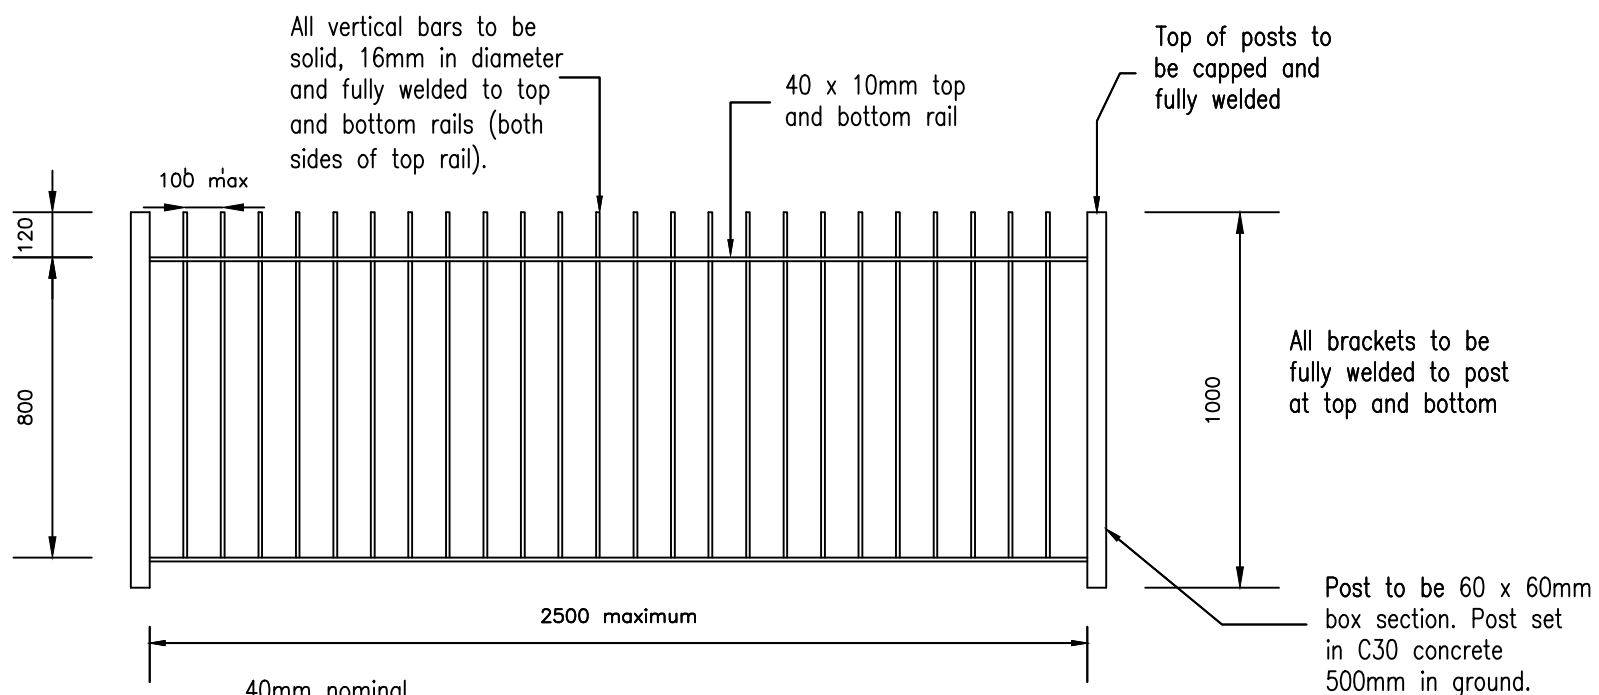


Style A

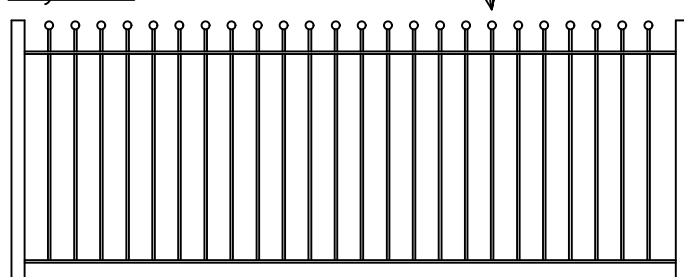


Style B

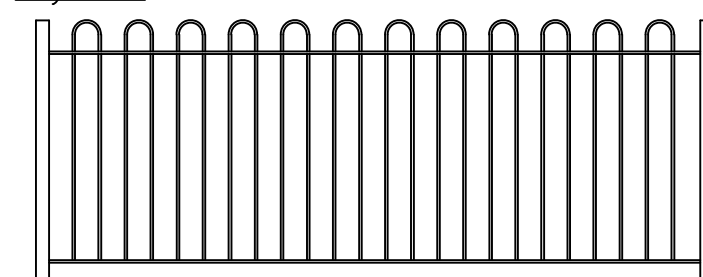



Style C

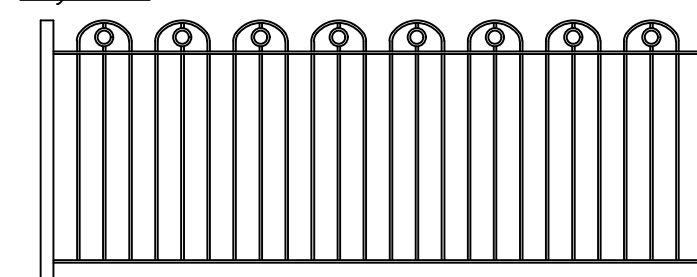

Style D

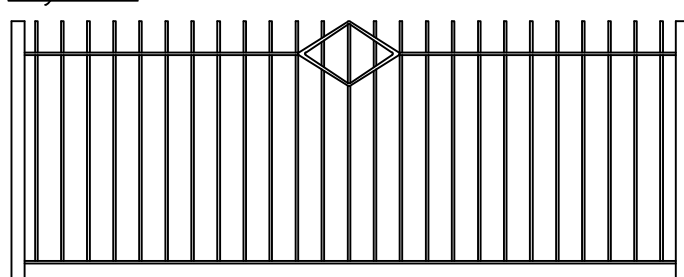

Style E

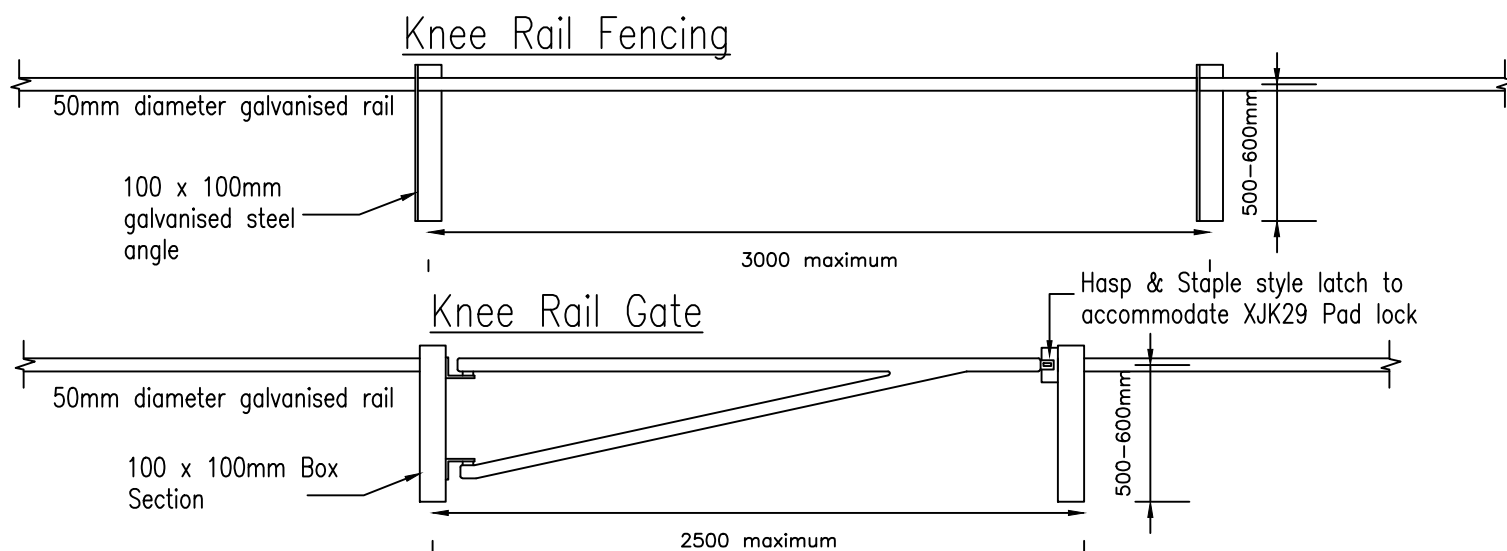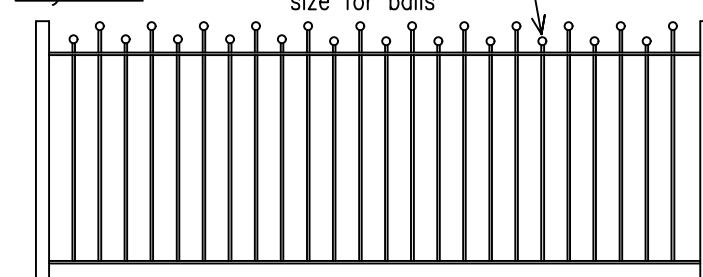

NOTES:

All components to be galvanised, acid etch treated and paint spray coated after assembly and prior to delivery to site.

Finish is to be either

1. Paint Spray coating to be **HIGH BUILD VINYL PRIMER FINISH (PRIHBVPCOL)** obtainable from:- HMG Paints Ltd. Riverside Works, Collyhurst Road, Manchester. Lancs. M40 7RU (Tel: 0161 2057631) All to be applied as manufacturers instructions.

or

2. Powdercoat finish is to be to BS EN 13438:2013

Colour to be RAL 0005 Jet Black unless specified elsewhere.

Any gates are to match fence panel style, operated by slide bolt action and secured at hinge side to prevent unauthorised removal.

Fence panels to be fixed to post brackets by means of security bolts

All site fitting to be galvanised and paint spray treated as main fencing

Site alterations **will not** be allowed and all components are to be manufactured to suit site conditions

All work areas to be kept clear of loose materials at **all** times

Prior to any excavation a CAT scan should be carried out in the locality

All areas to be made good after works completed

No half loops allowed on manufacturing, panels to be made to full loop only. Styles B & C


Maximum permitted gap under panels and gates to be 100mm.

All vertical bars to be welded to top and bottom rails, where bars pass through top rails both sides must be welded.

ALL SINGLE GATE POSTS TO BE 60X60MM BOX SECTION FIXED AS PER FENCE POSTS

ALL GATE POSTS FOR DOUBLE GATES TO BE EITHER 75X75MM OR 100MM X 100MM BOX SECTION FIXED AS PER FENCE POSTS, DEPENDING ON SPAN AND HEIGHT OF GATES.

Post to be 60 x 60mm box section. (Unless other wise stated.) Post set in C30 concrete 500mm in ground.

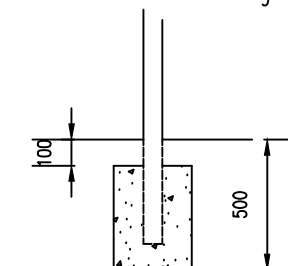

Concrete to be kept min. 150mm below finished ground level and made good to suit ground

Foundation Detail

NOTE: These details to be read in conjunction with Specifications and Schedules of Work

WREXHAM COUNTY BOROUGH COUNCIL Housing Services, Housing and Public Protection Department, Ruthin Road, Wrexham, LL13 7TU			
Project:		General Specification	
Detail:		General Arrangement	
Drawn By:	Date:	Checked By:	
KB	Sept 2018		
Scale:	Project No:	Dwg No:	Rev:
NTS	HBS 1067	17	