

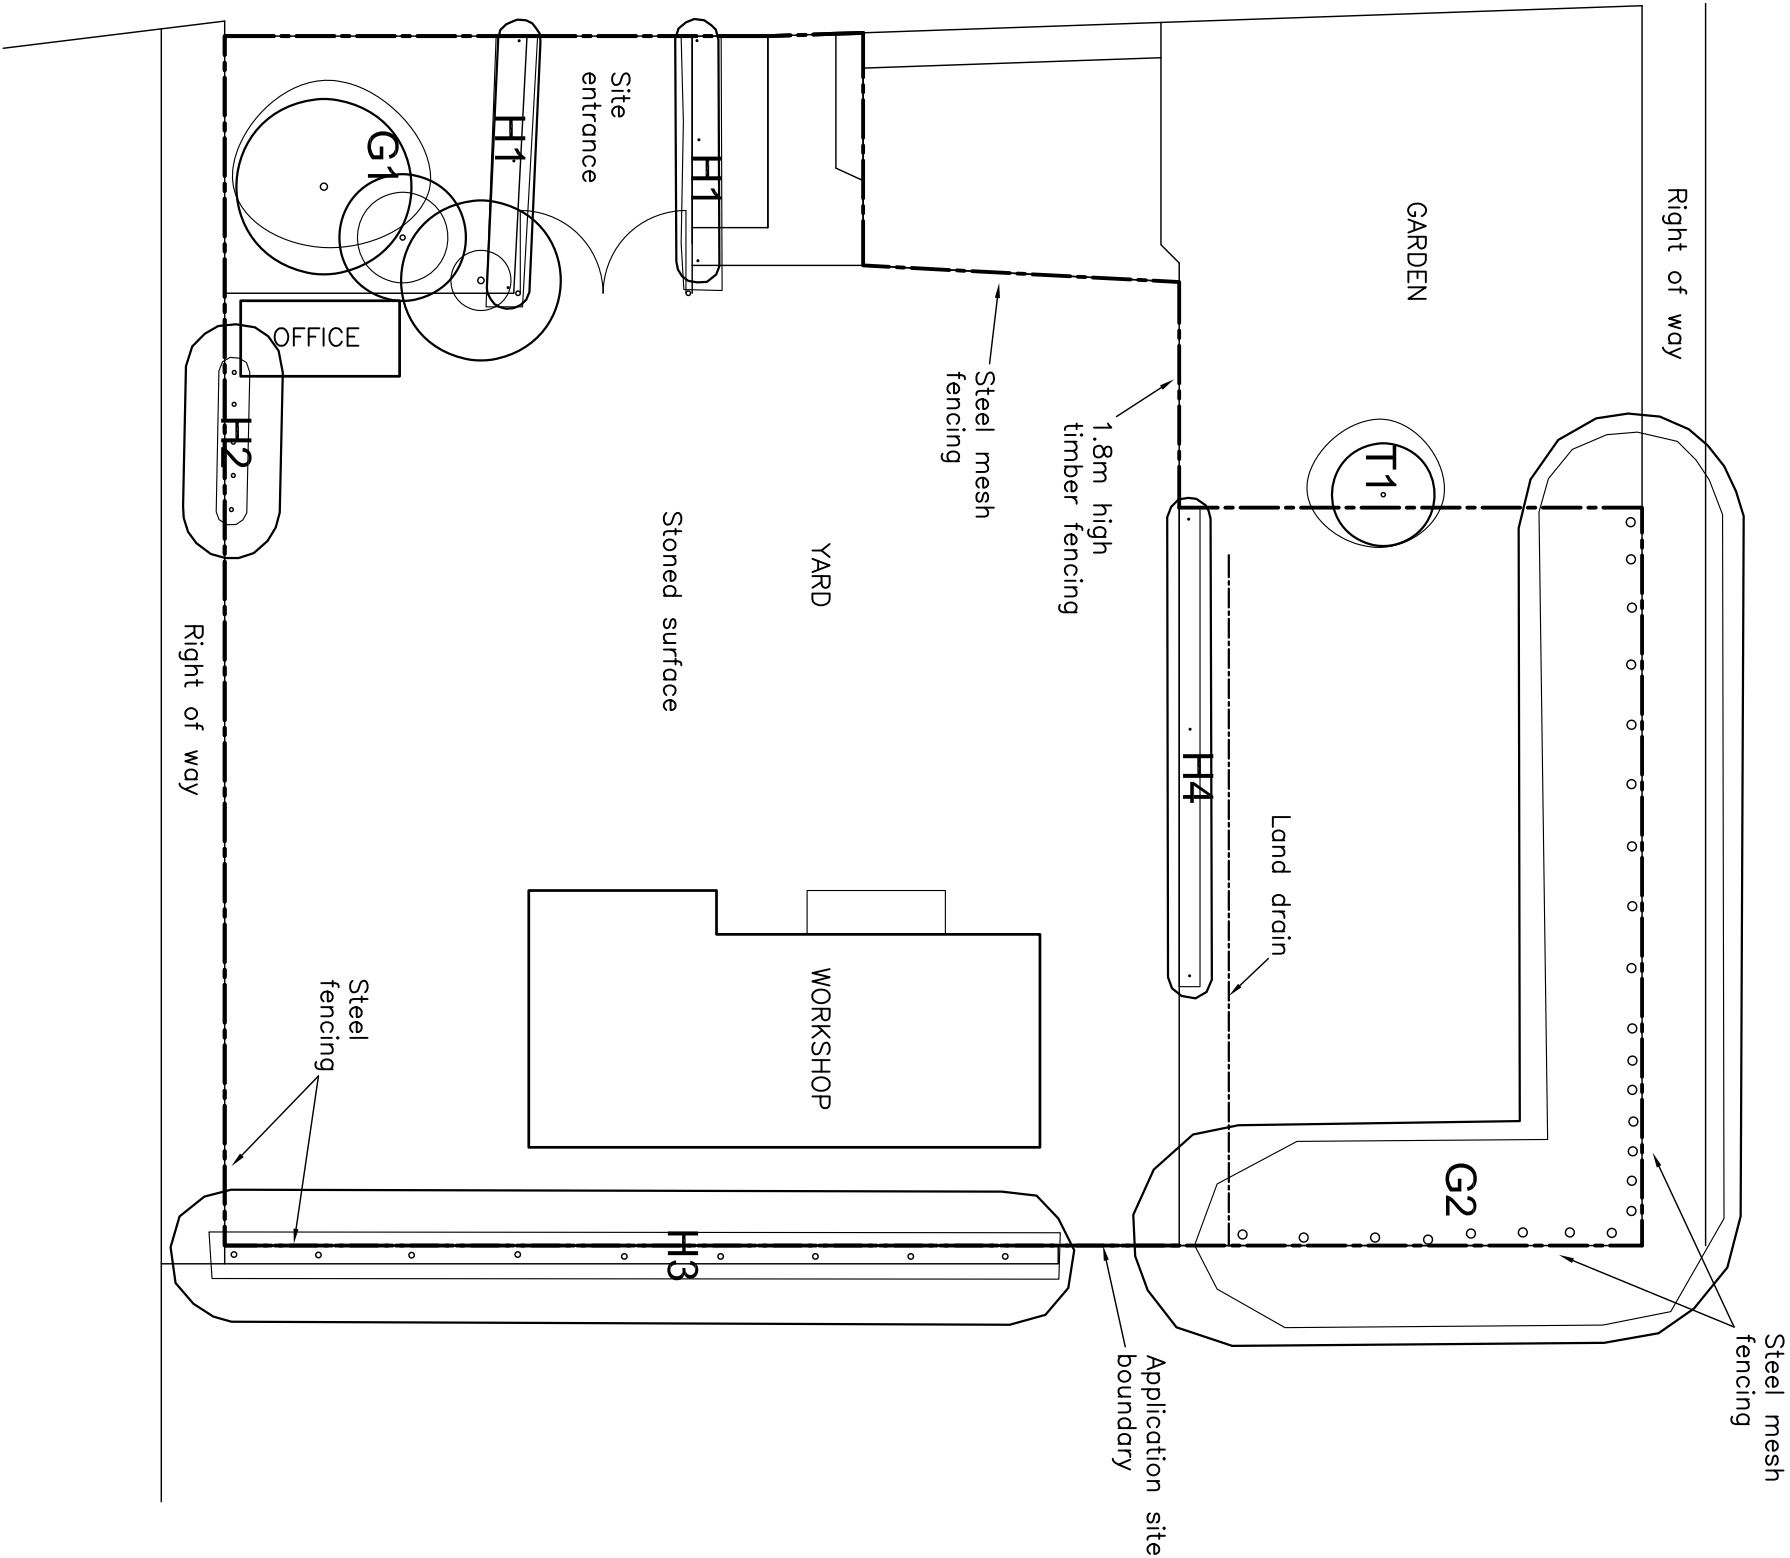


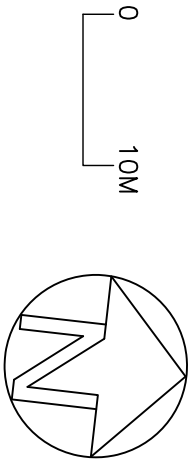

This drawing is copyright © . Do not scale from this drawing. Contractors to check all dimensions on site. Unless given permission in writing by EDW Architecture Ltd. this drawing cannot be used for any other project nor purpose other than specified below. Electronic issue versions of this drawing are not to be changed by recipients or 3rd parties.

Sketch scheme	
Planning Application	*
Building Regulations Application	

KEY

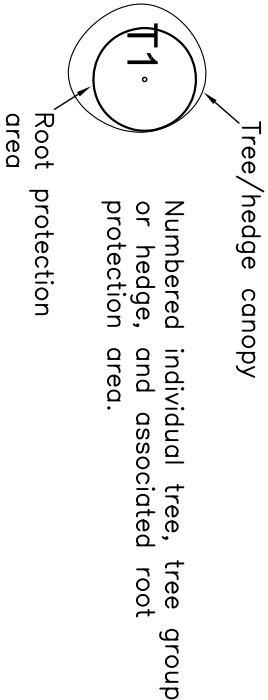

NOTES:

- 1) Read drawing in conjunction with Tree Condition Survey to BS5837 (2012), report ref. 092020/TCS/DB dated 02/09/20, by Stephen Cutmore.

■■ ■ EDW Architecture Ltd. ■ ■ ■ THE RECTORY MEWS, WREXHAM ROAD, PULFORD, CHESTER CH4 9DG. Tel: 01244 570765 E-Mail: edward@edwarchitecture.co.uk			
CLIENT: Mr and Mrs Bland,Bowland Tractors Ltd.			
PROJECT: Bowland Tractors Ltd. Westfield, Buck Rd., Commonwood, Wrexham, LL13 9TF.			
DRAWING TITLE: Existing site and block plan.			
DRAWN BY:	DATE:	SCALE:	
EDW	21/10/19	1:500 @ A3	
JOB NO.:	DWG. NO.:	REVISION:	
(155)	01	A	