
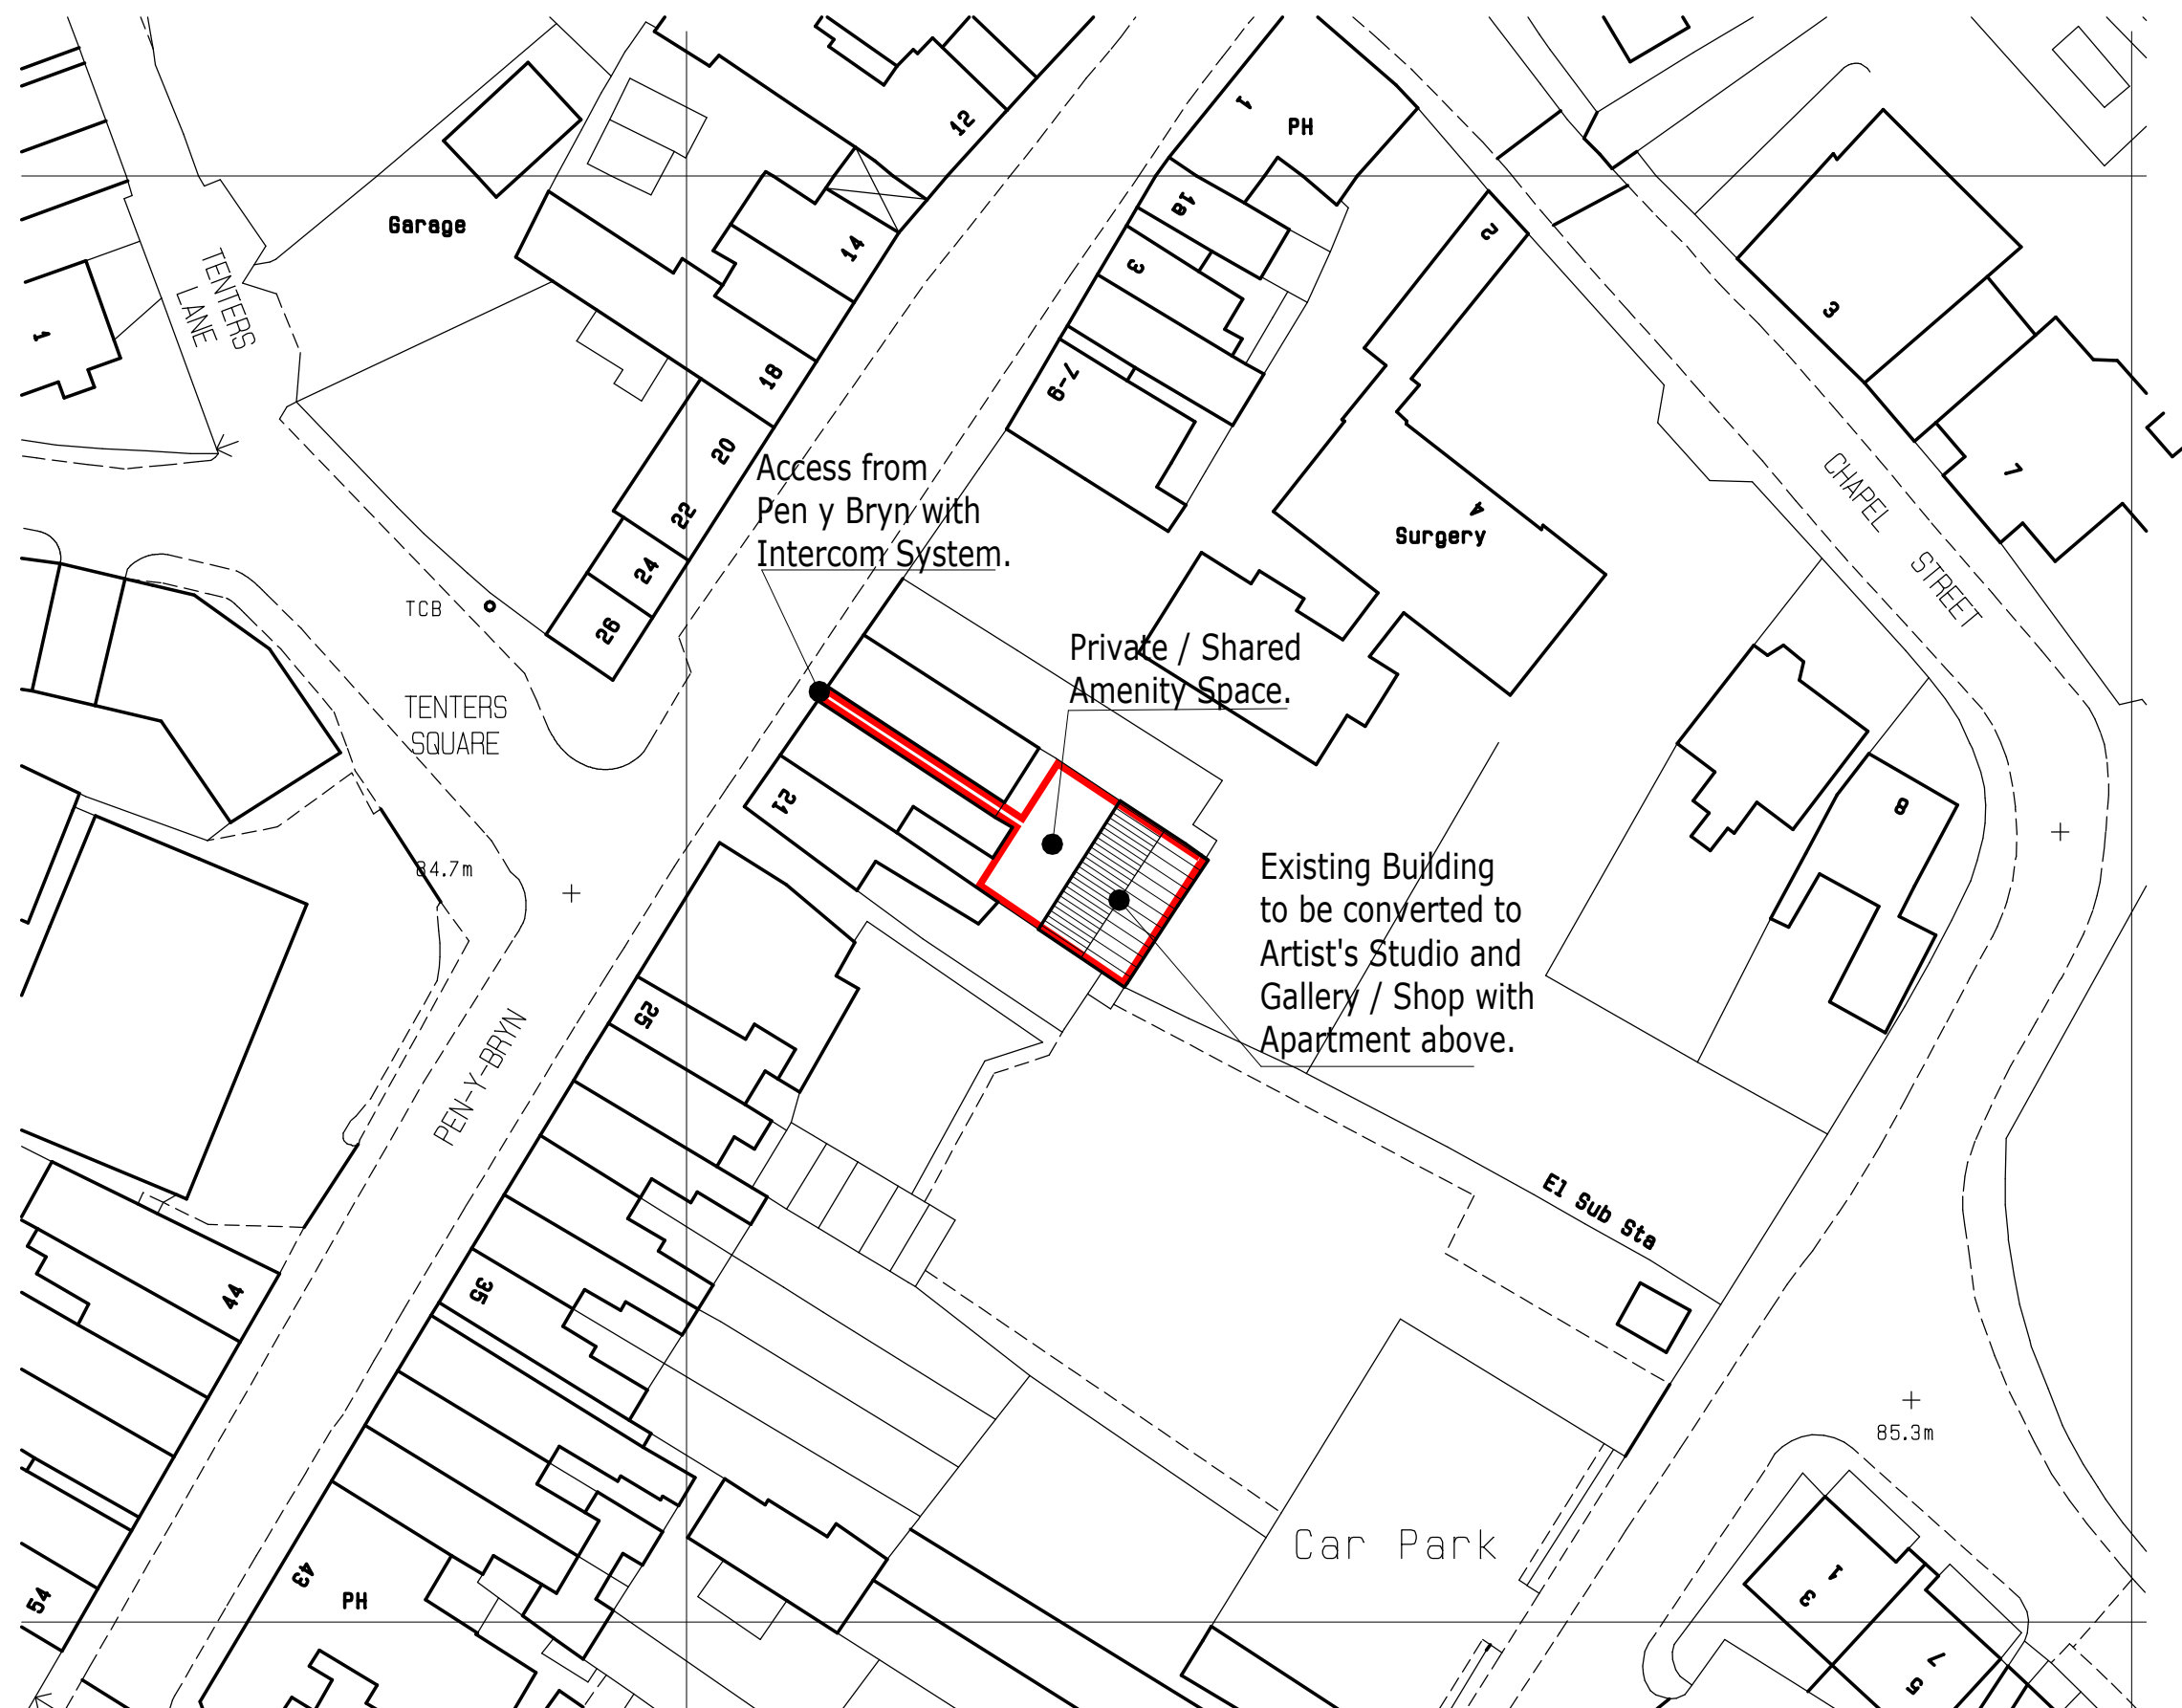


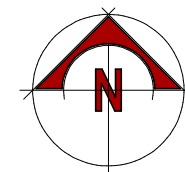

Ordnance Survey (c) Crown Copyright 2014. All rights reserved. Licence number 100022432

Project.  
PROPOSED CONVERSION to  
ARTIST'S STUDIO / GALLERY  
with APARTMENT ABOVE -  
Building to the rear of  
17 - 19, PEN Y BRYN,  
WREXHAM,  
LL13 7HU.

Client. Mr. J.E. Price &  
Mr. D.V. Roberts.

Title. PROPOSED SITE  
LAYOUT PLAN.

Drawing No. 10099.02.dsj

Date. June 2020. Scale. 1:500@A3.

**D.S. Jones & Co.**

Architectural & Planning  
Consultants.  
The Studio,  
26, Prospect Drive,  
Coedpoeth, Wrexham, LL11 3PE.  
Tel : 01978 750195 / 07880 874522.  
E : dsjonesandco@live.co.uk