
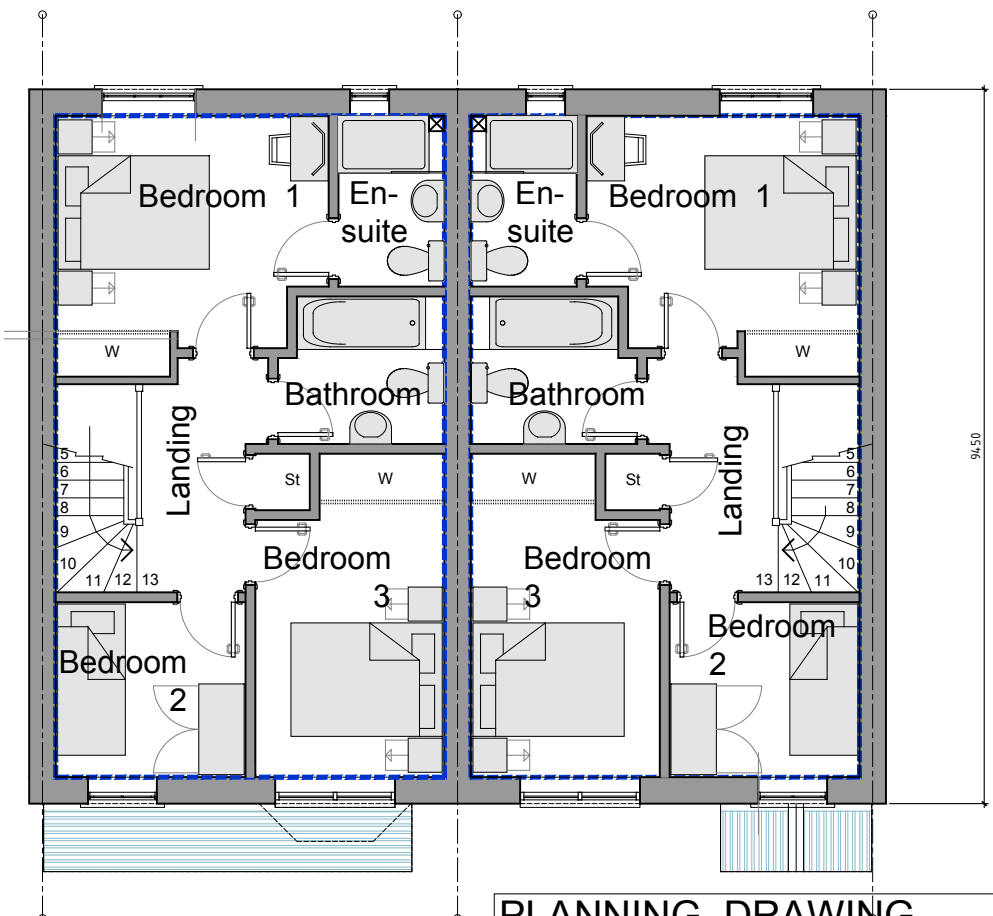
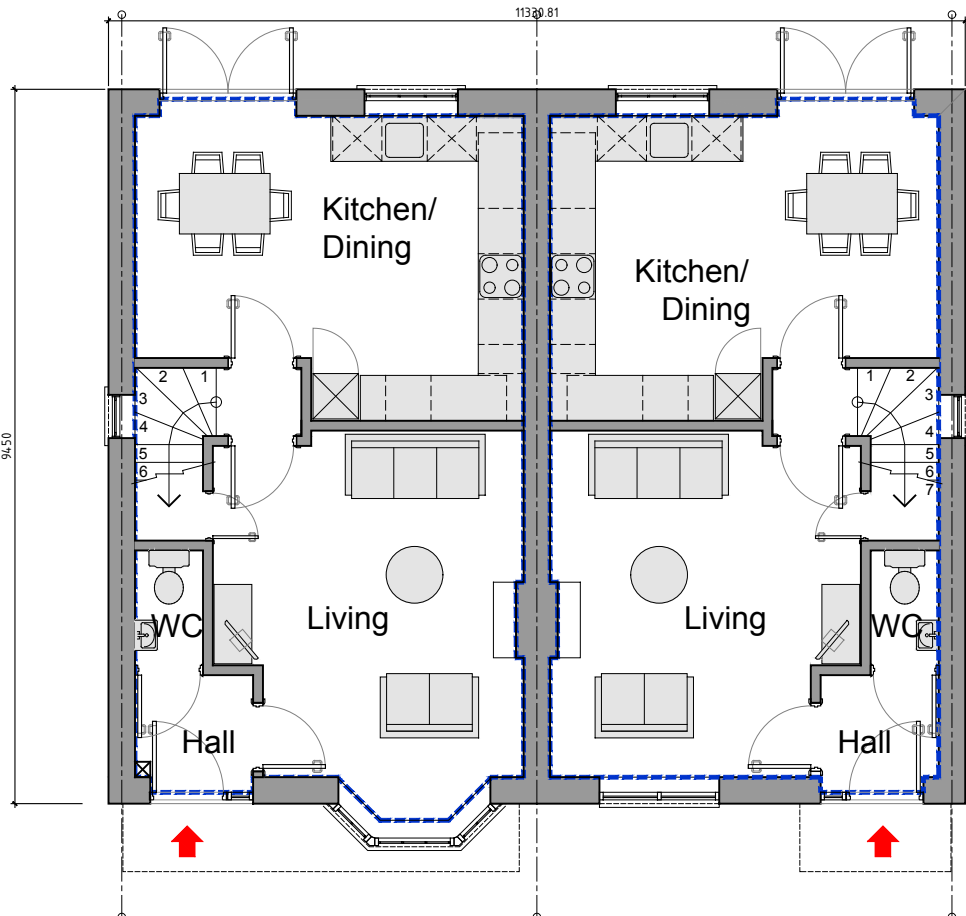


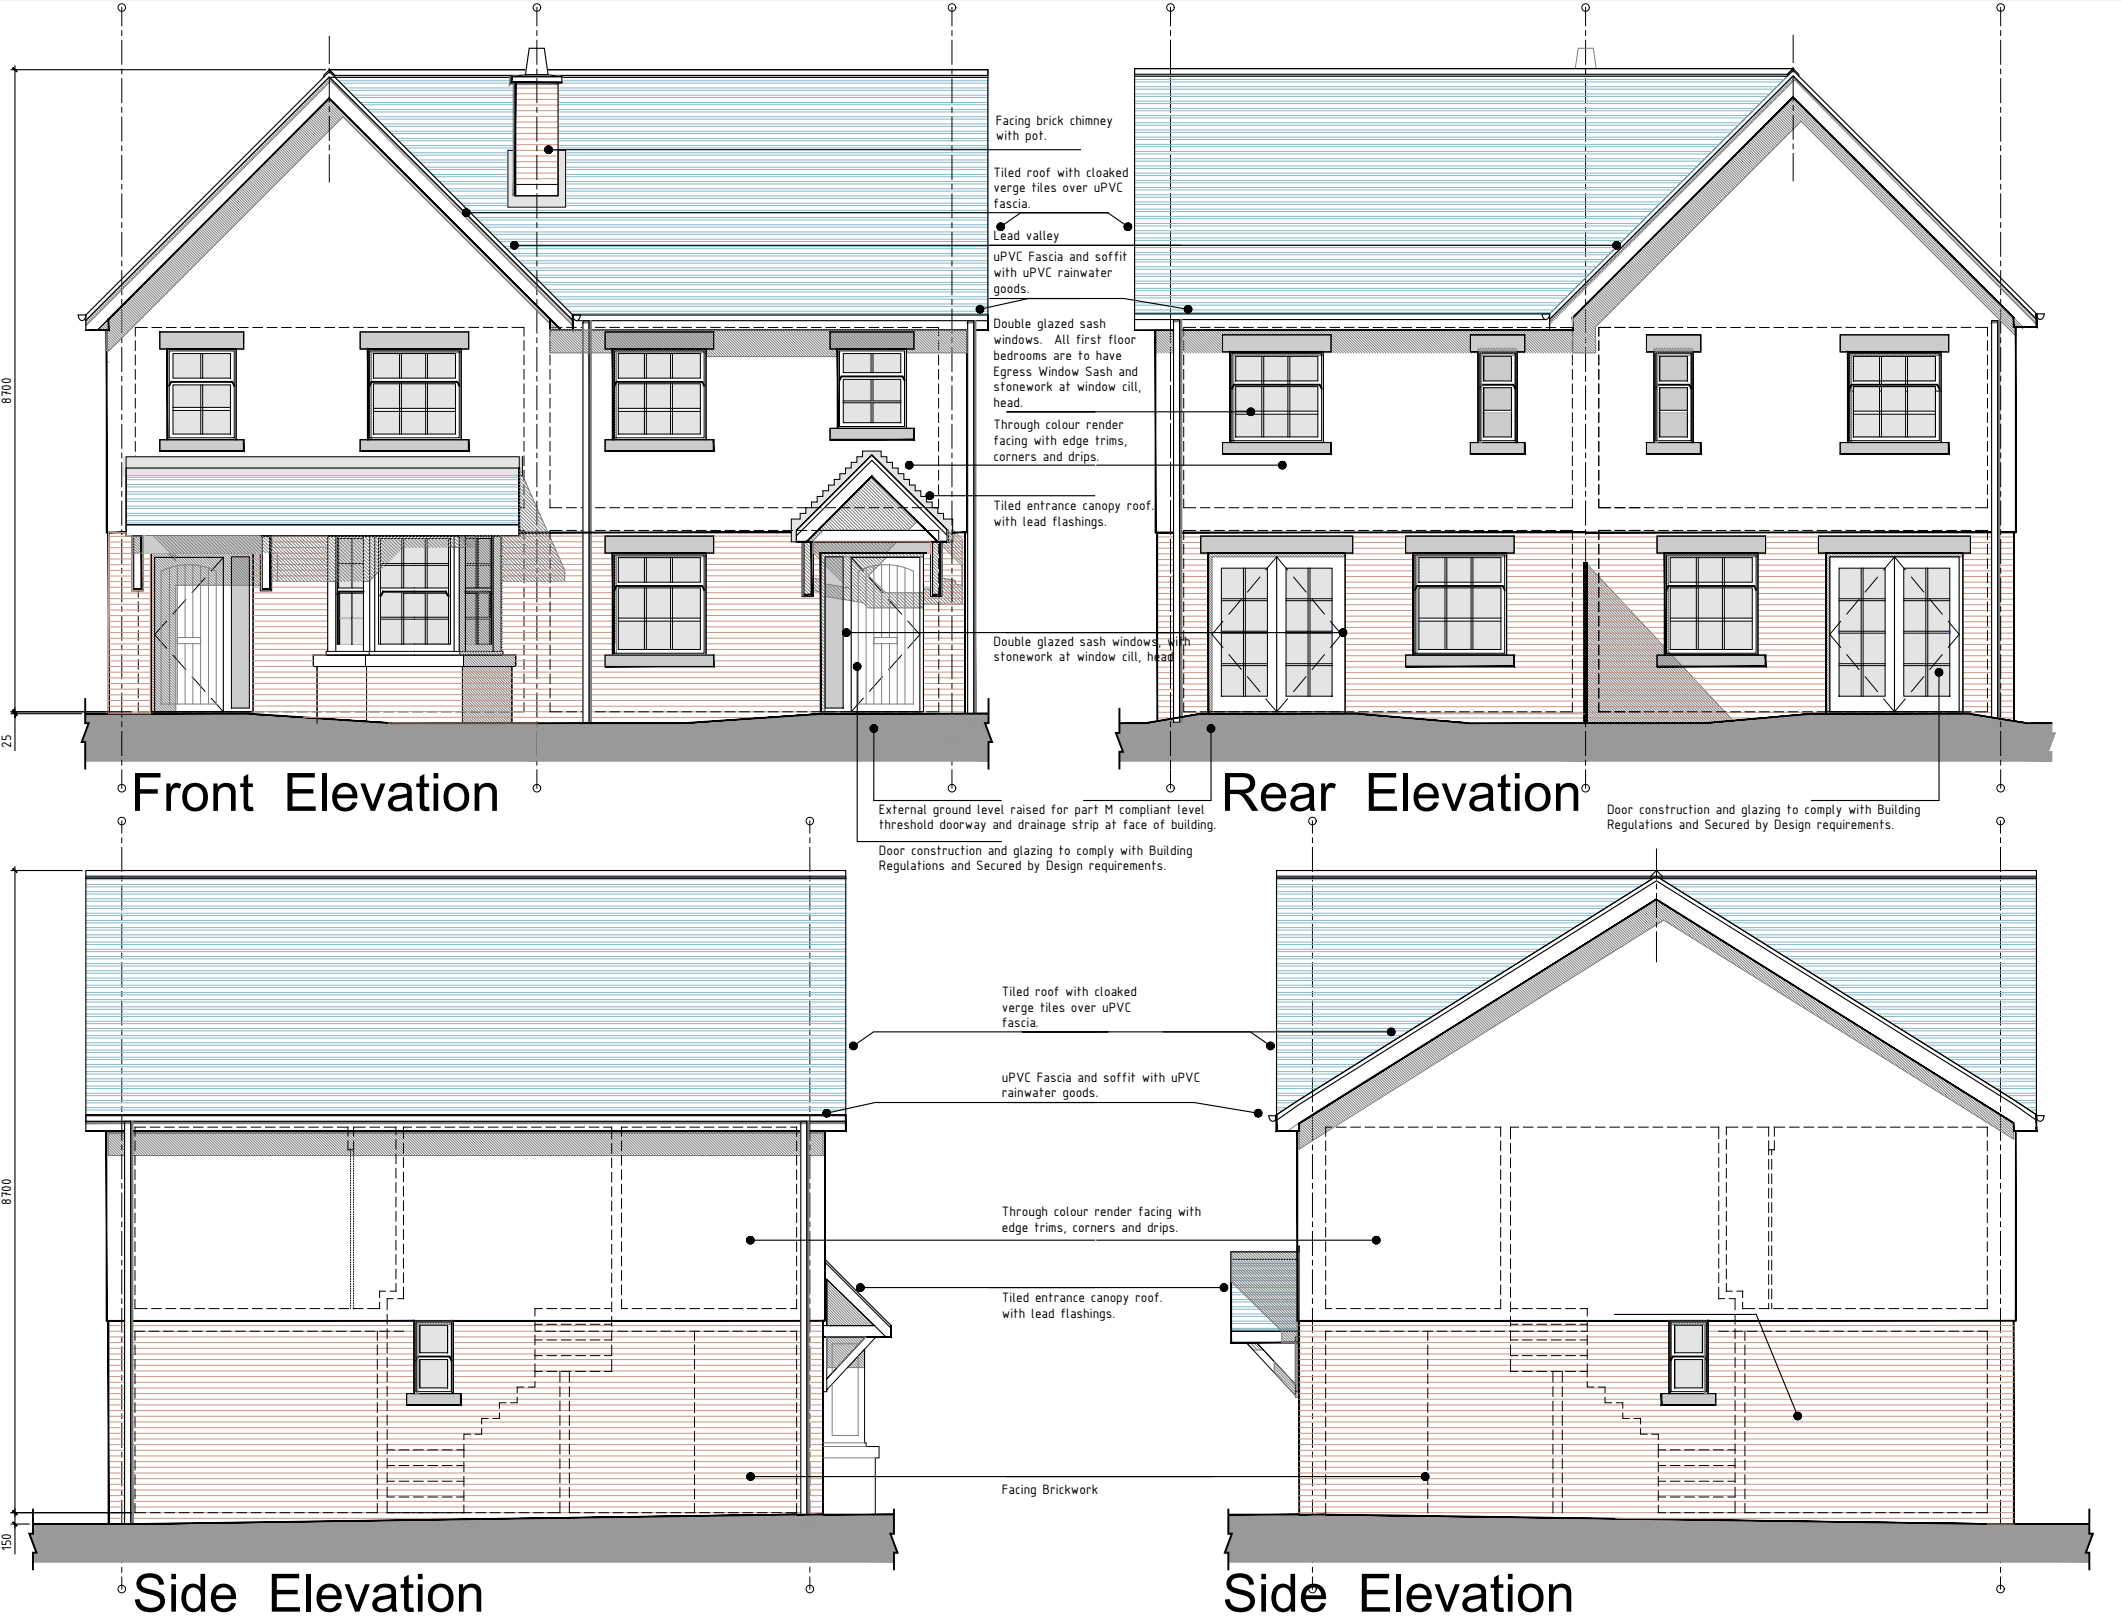

PLANNING DRAWING

owen ellis
Architects

Honeycomb, Edmund Street
Liverpool L3 9NG
TEL: 0151 227 1555
email: info@owenellis.co.uk
web: www.owenellis.co.uk

Housing Development
Land off Hillock Lane, Gresford

GA Plans, Elevations and Sections
3 Bedroomk Semi-Detached House (90 - 91m2)

DRAWING NUMBER	REVISION	DATE
4124 / SK 28	-	05.12.2019
		SCALE: 1:100 @ A3

