


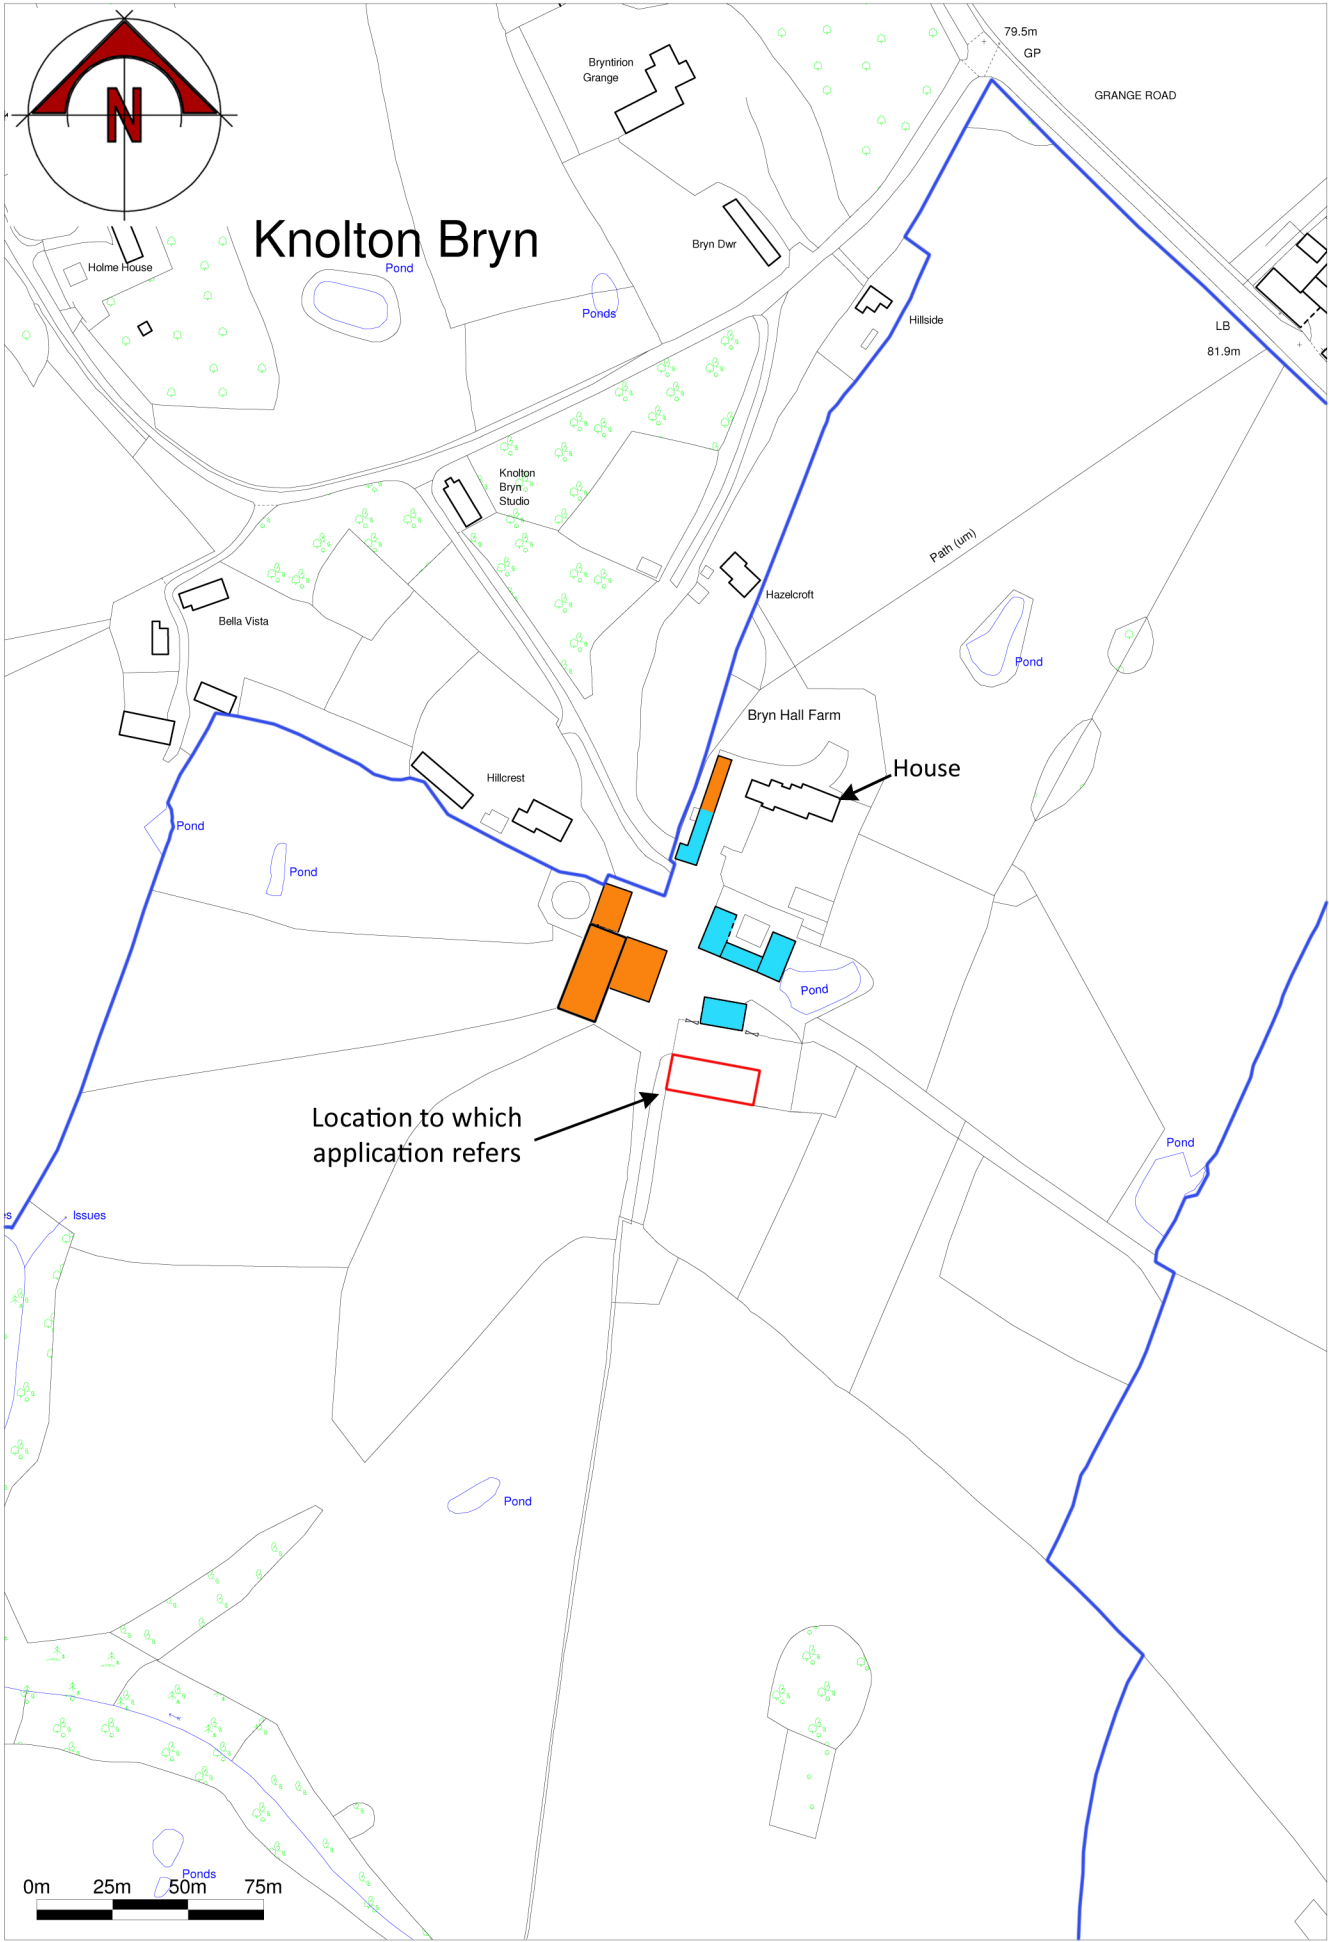

Based on Ordnance Survey with the permission of the Controller of HMSO ©Crown Copyright Licence No. 100020449

THIS DRAWING IS TO BE READ IN CONJUNCTION WITH ALL RELATED DRAWINGS.
ALL DIMENSIONS MUST BE CHECKED AND VERIFIED ON SITE BEFORE
COMMENCING ANY WORK OR PRODUCING SHOP DRAWINGS. THE ORIGINATOR
SHOULD BE NOTIFIED IMMEDIATELY
OF ANY DISCREPANCY. THIS DRAWING IS COPYRIGHT AND REMAINS
THE PROPERTY OF ROGER PARRY & PARTNERS.

Rev	Description	Date	Dr by	App by
Original by				



Residential - Agricultural - Commercial

Job	Erection of a general purpose agricultural storage building		
Title	Location Plan		
Location	Bryn Hall Knolton Bryn Overton-on-Dee LL13 0LF		
Client	Mr H David		
Scales	1:2500 @ A3		
Drawing No.	74312/20/01	Rev	
Drawn by	Paul Middleton MCIAT	Date	Aug 2020

HOGSTOW HALL, MINSTERLEY
SHREWSBURY, SHROPSHIRE. SY5 0HZ
Tel: 01743 791336 Fax: 01743 792770
email: mail@rogerparry.net
Web address: www.rogerparry.net

Roger Parry & Partners LLP partnership no. OC312203
Registered Office Hogstow Hall, Minsterley, Shrewsbury, SY5 0HZ
Registered in England and Wales.
A list of members of the LLP is available at the above address.