


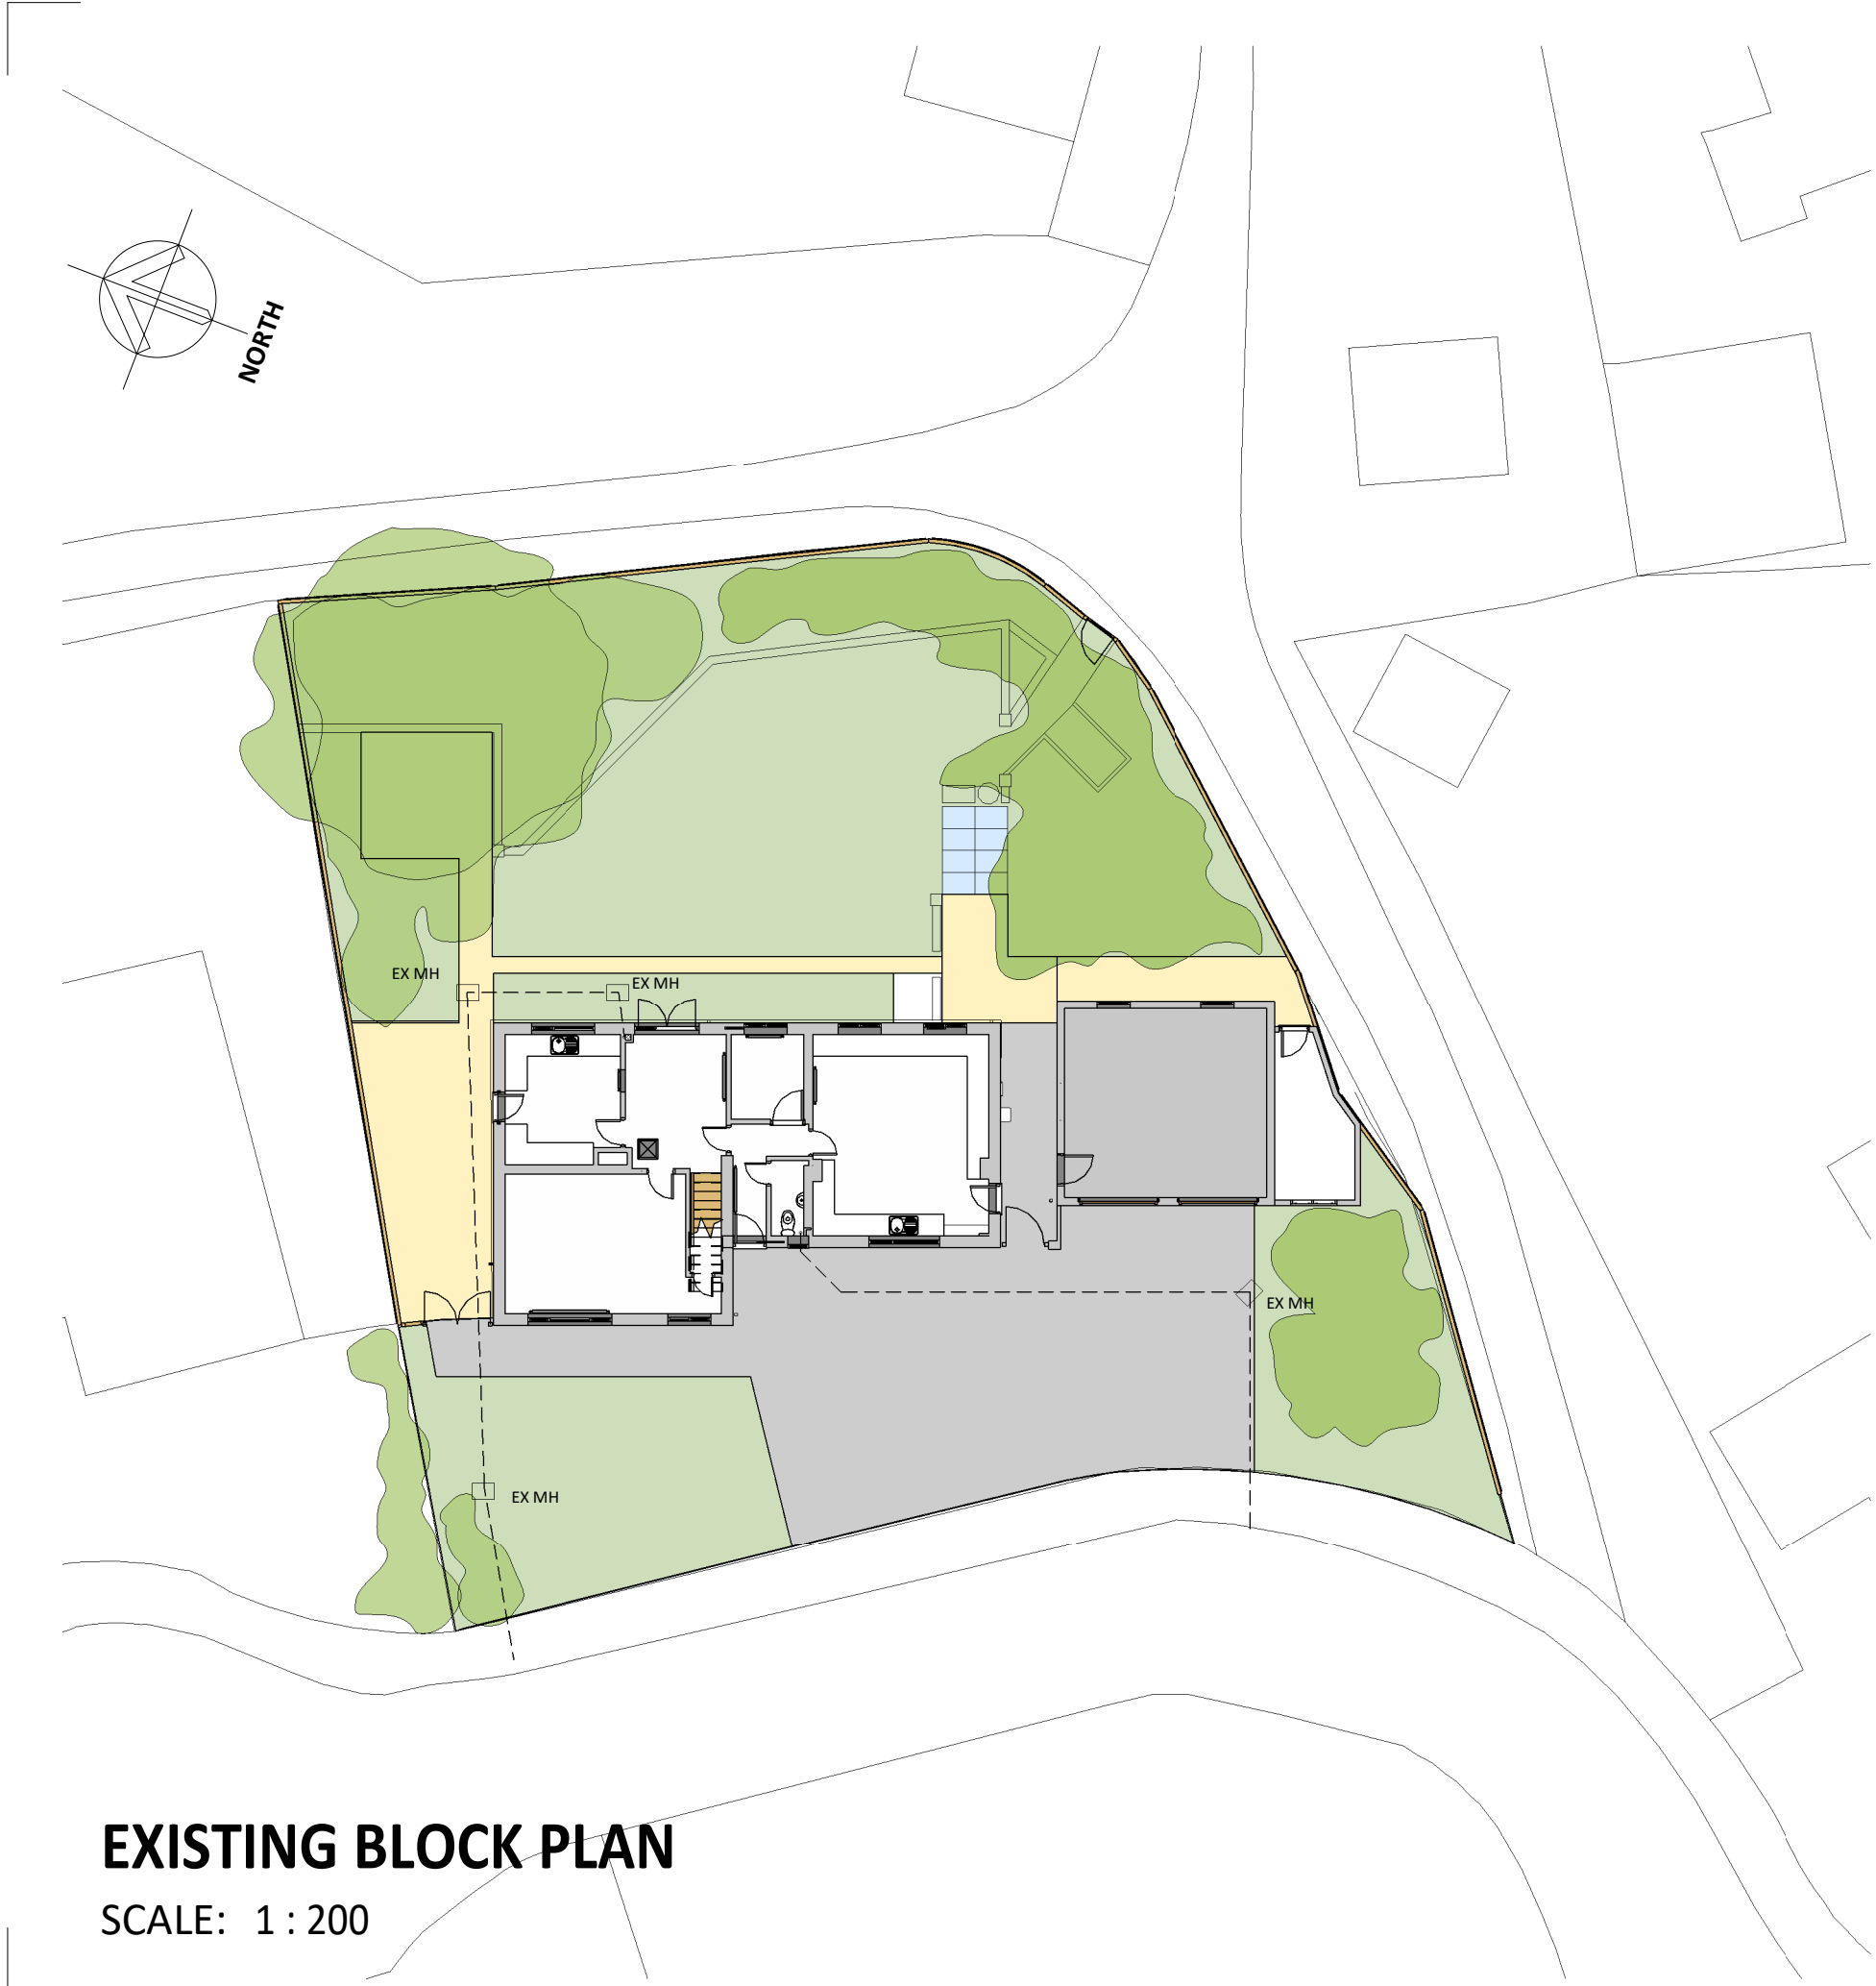

EXISTING BLOCK PLAN

SCALE: 1 : 200



LOCATION PLAN

SCALE: 1 : 1250

C	NMA APPLICATION RE BOUNDARY ALIGNMENT	06/07/20	MG
B	CONSTRUCTION ISSUE	27/05/20	MG
A	BUILDING REGS APPLICATION	03/12/19	MG

REV	DESCRIPTION	DATE	BY
-----	-------------	------	----

THIS DRAWING IS THE COPYRIGHT OF AINSLEY GOMMON ARCHITECTS. CHECK ALL DIMENSIONS ON SITE. DISCREPANCIES TO BE NOTIFIED TO ARCHITECT. ELEMENTS OF STRUCTURE SHOWN ARE INDICATIVE AND FOR GUIDANCE. FINAL DESIGN TO BE AS STRUCTURAL ENGINEERS DETAILS AND SPECIFICATION. DO NOT SCALE FROM THIS DRAWING. WORK TO FIGURED DIMENSIONS ONLY.

PROJECT
58 FFORDD GLYN,
WREXHAM LL13 7QW
for FIRST CHOICE HOUSING

DRAWING TITLE
LOCATION PLAN AND
EXISTING BLOCK PLAN

SCALE	@A3	DATE	DRAWN	CHECKED
	As indicated	05/11/19	MG	MG

DRAWING STATUS FOR CONSTRUCTION

JOB No	DRAWING No	REVISION
C976	01	C



THE OLD POLICE STATION, 15 GLYNNE WAY, HAWARDEN, CH5 3NS
Tel: 01244 537 100 | wales@agarchitects.co.uk | www.agarchitects.co.uk

Ainsley Gomon Architects Ltd. Registered in England & Wales No. 4187948
Registered Office: 1 Price Street, Hamilton Square, Birkenhead CH41 6JN

PRINTED: 06/07/2020 09:46:32

A3