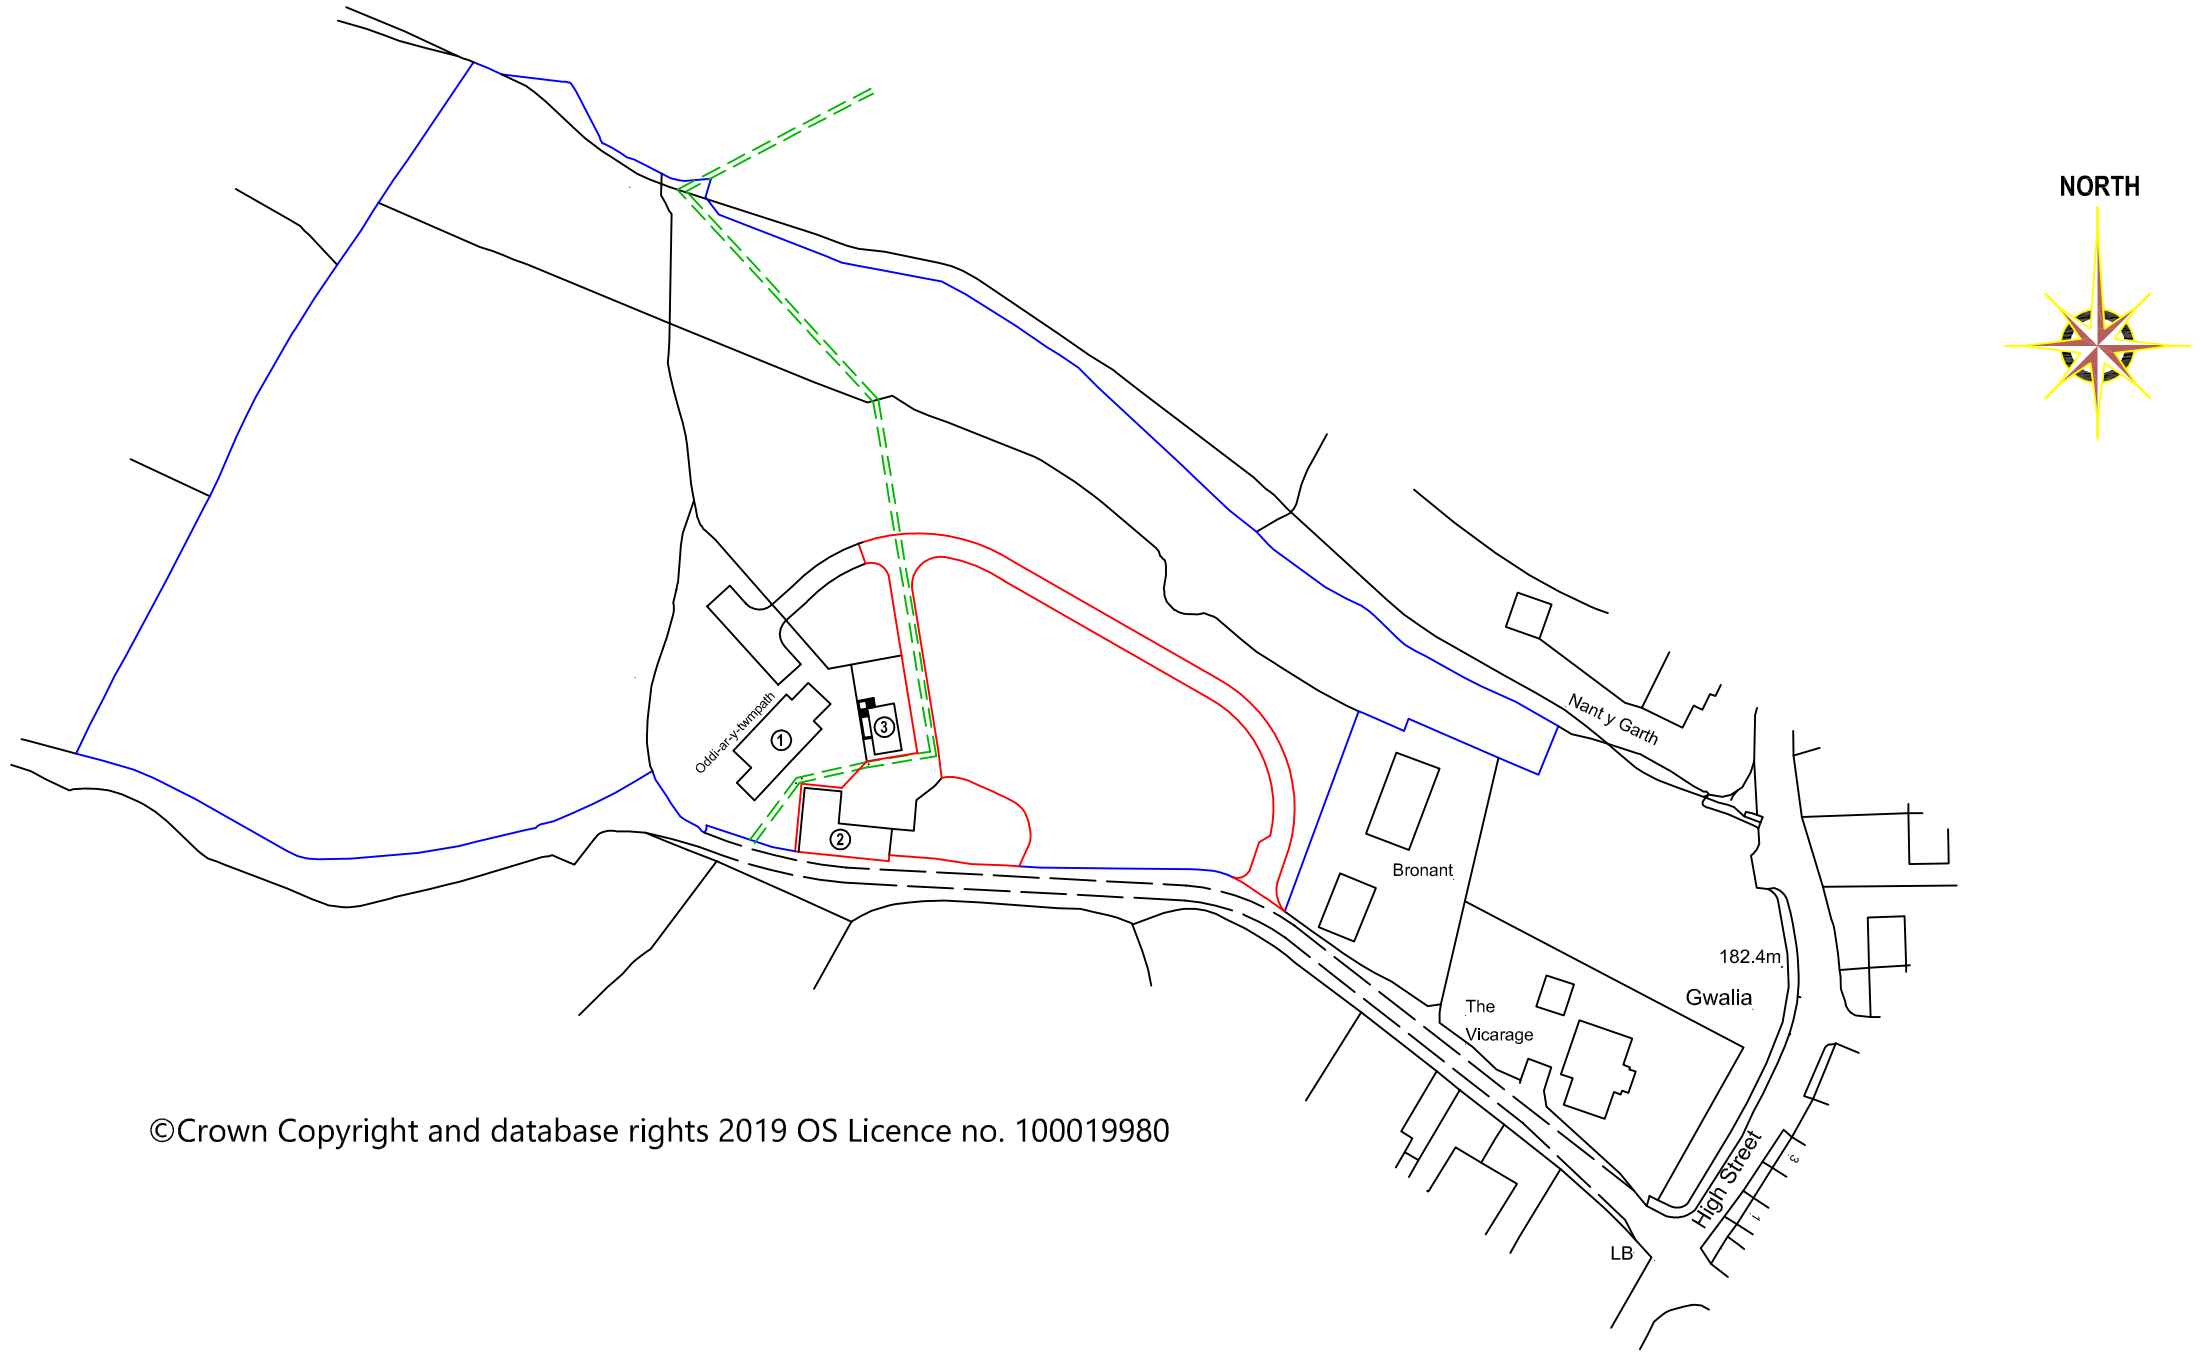


©Crown Copyright and database rights 2019 OS Licence no. 100019980

LOCATION PLAN
Scale 1 / 1250

This drawing is the copyright of the
PLATT WHITE PARTNERSHIP.

All dimensions are to be checked on site prior to commencing work.
DO NOT SCALE FROM THIS DRAWING.

NOTES

THE APPLICATION SITE

OTHER LAND OWNED BY THE APPLICANT

PUBLIC RIGHT OF WAY

Rev	Date	Name	Notes
A	12-20	DL	

Revisions

PLATT WHITE
Partnership
Nova House, 94 Boughton
Chester, CH3 5AQ.
Tel: 01244 314111, Fax: 01244 314700
e-mail: info@plattwhite.co.uk
Web: www.plattwhite.co.uk

Client
MR J LLOYD

Project
ODDI-AR-Y-TWMPATH, GARTH
GLYN CEIRIOG, LL20 7LY

Subject
LOCATION PLAN

Drwg. No. 01A

Drawn by AL

Checked by DL

Scale 1 / 1250 @ A3

Date Feb 2020