
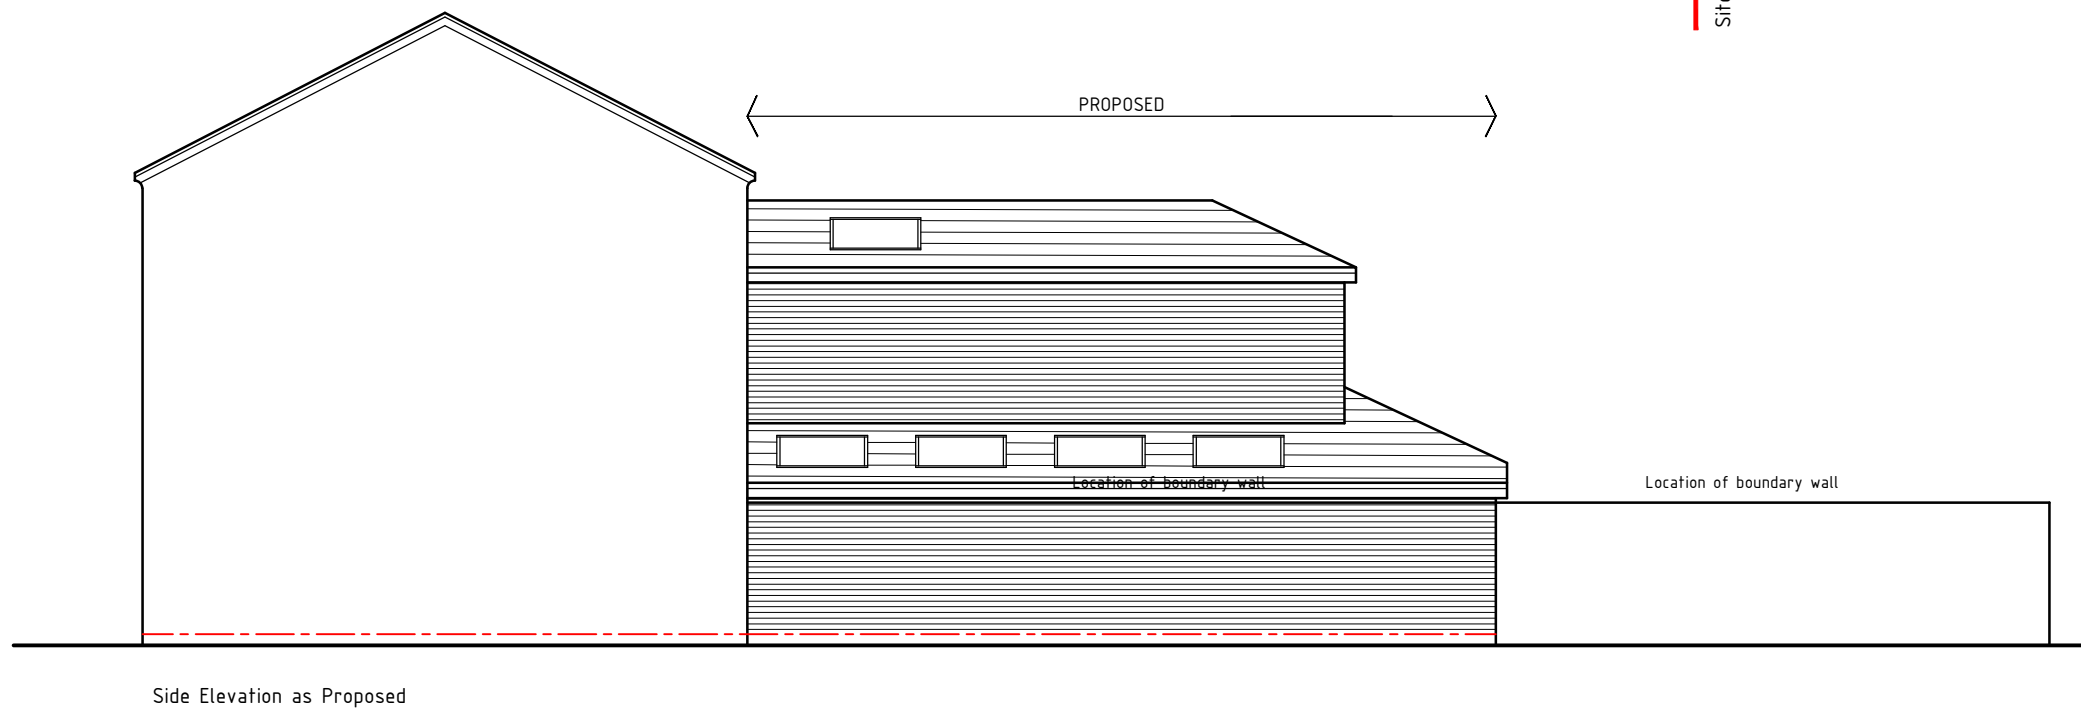
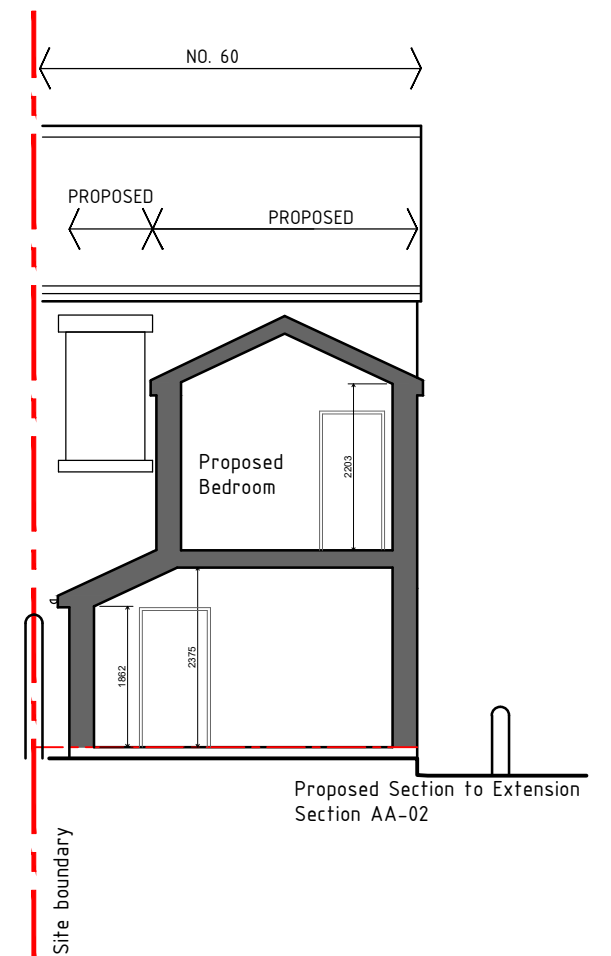


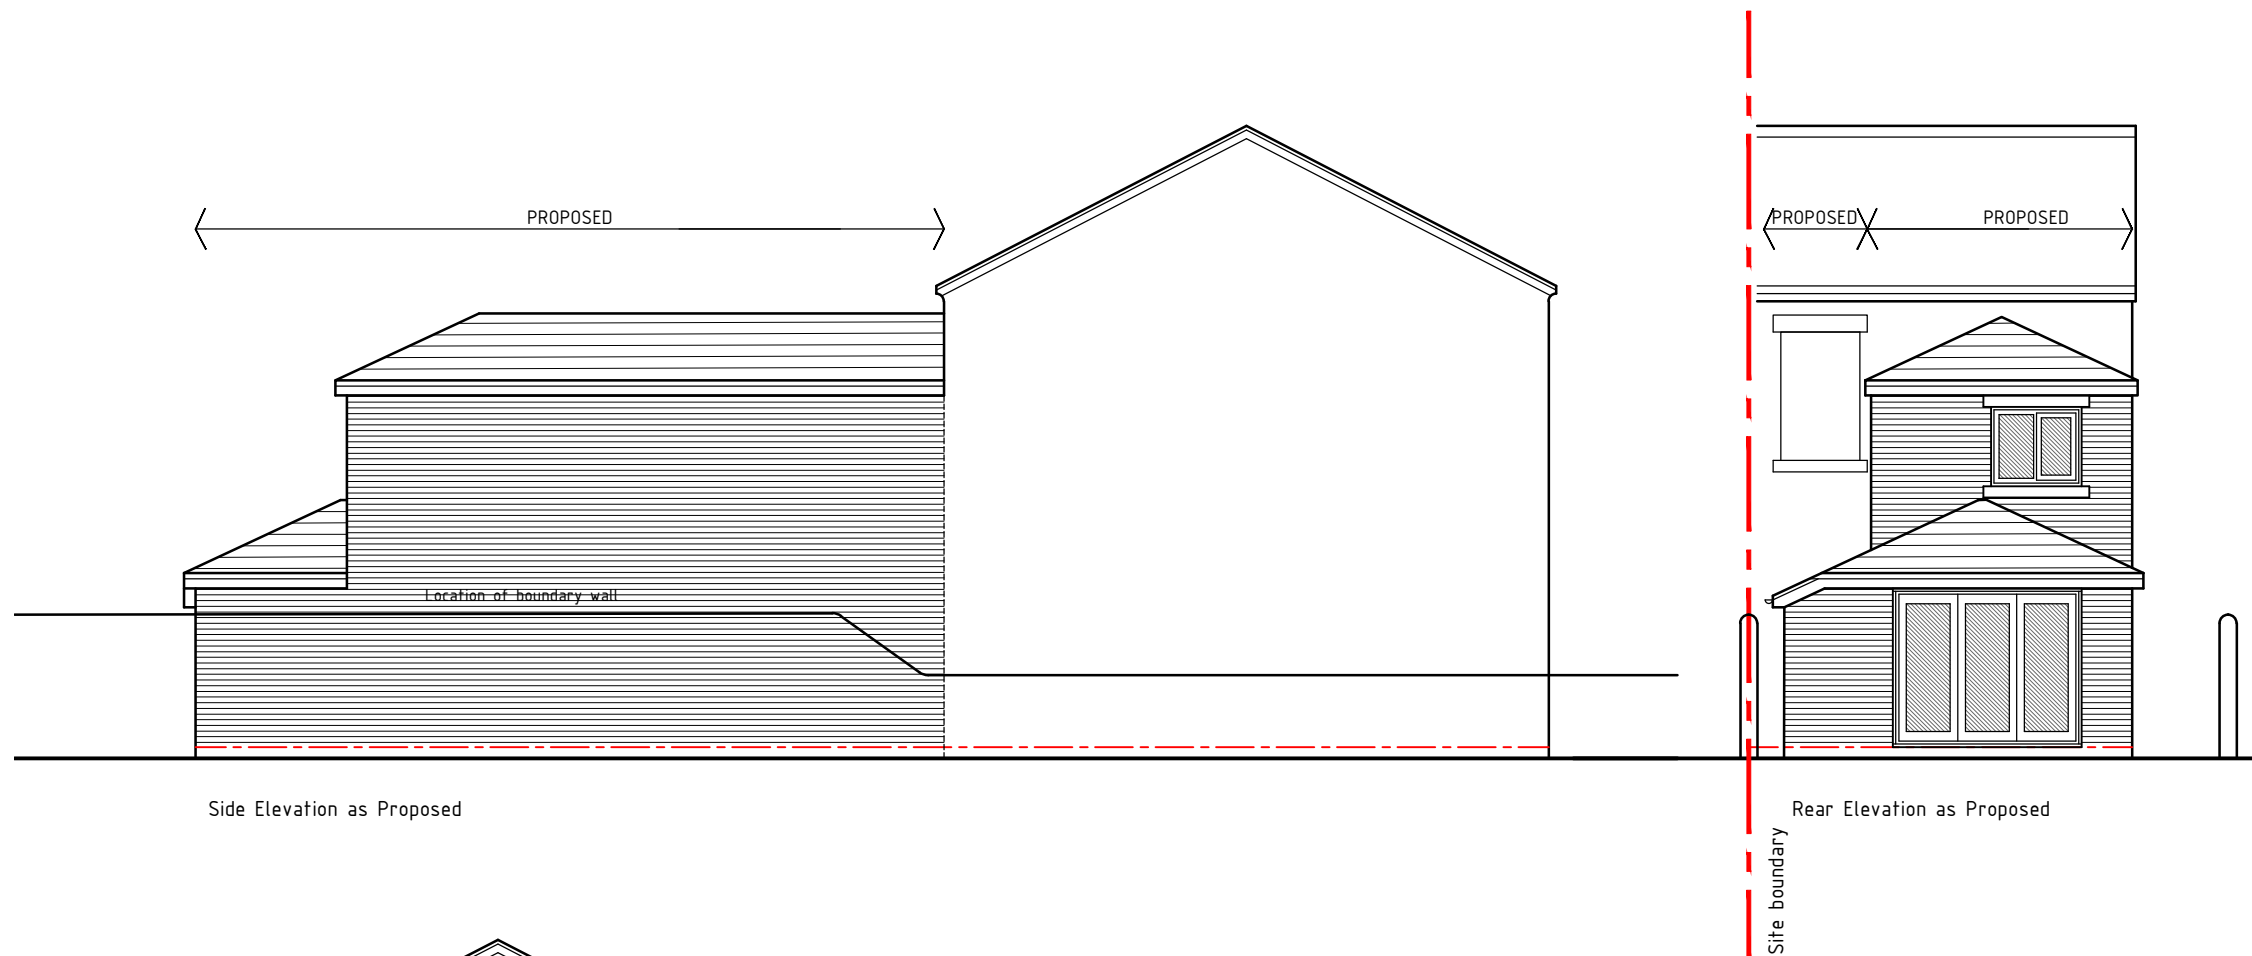

Project; 60 Alexandra Road, Wrexham, LL13 7SH	
Title; Elevations as Proposed	Scale (A3); 1:100
Dwg No; AR/PD/04	Date; June 2020
Revision; Drawing amended to suite comments and information requested by the planning officer.	