





NORTH

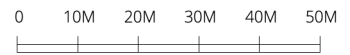

SCALE 1:1250 @A4

© Crown copyright 2019 Ordnance Survey 100053143

Cadastral data is subject to Crown copyright and is reproduced with permission of HM Land Registry.

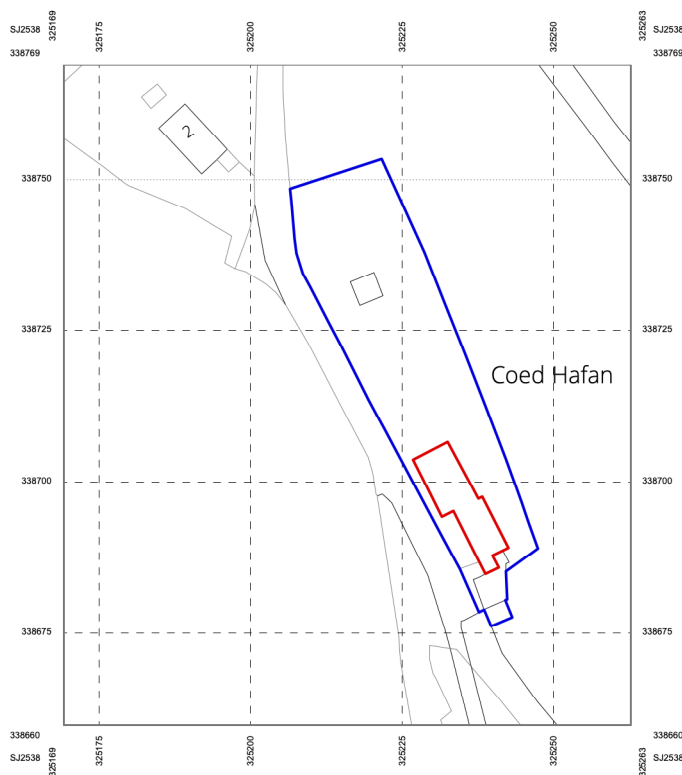

LOCATION PLAN

| REV | DESCRIPTION | DATE     |
|-----|-------------|----------|
| -   | PLANNING    | JAN 2020 |

|                 |                                                    |
|-----------------|----------------------------------------------------|
| PROJECT No.     | 0007                                               |
| PROJECT ADDRESS | 3 GARTH OBREY<br>PONTFADOG, LLANGOLLEN<br>LL20 7AT |

|             |               |
|-------------|---------------|
| TITLE       | LOCATION PLAN |
| DRAWING No. | PL01          |
| REVISION    | -             |