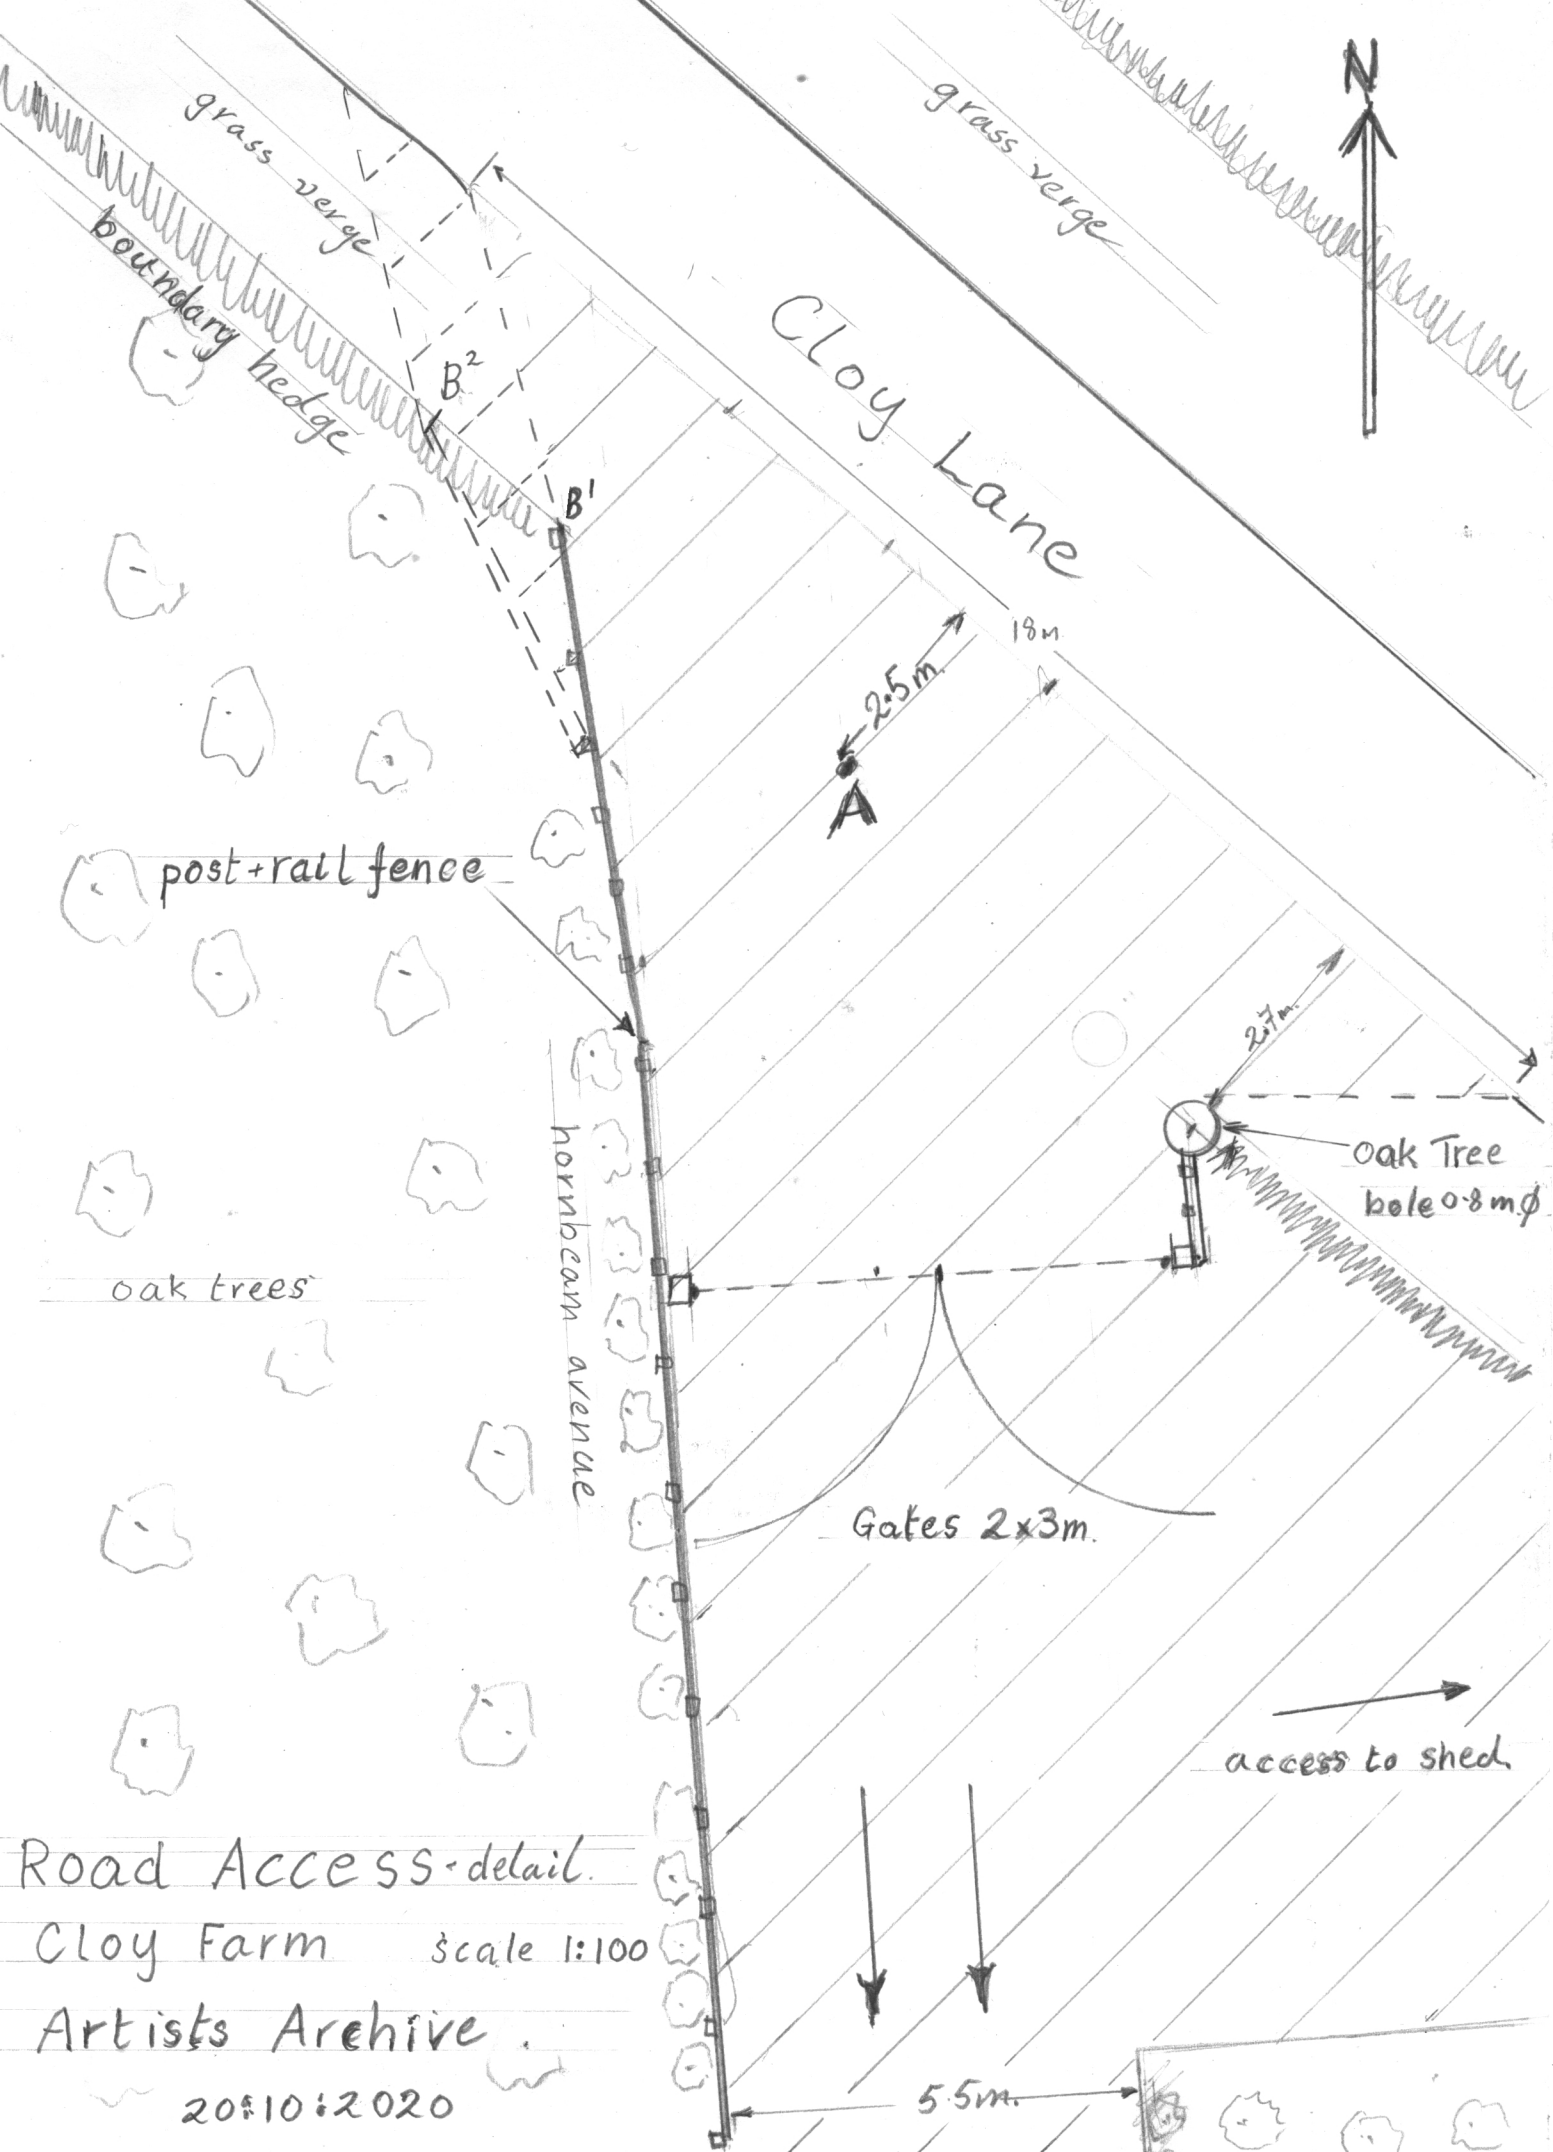

Road Access - delail.

Cloy Farm scale 1:100

Artists Archive.

20:10:2020