


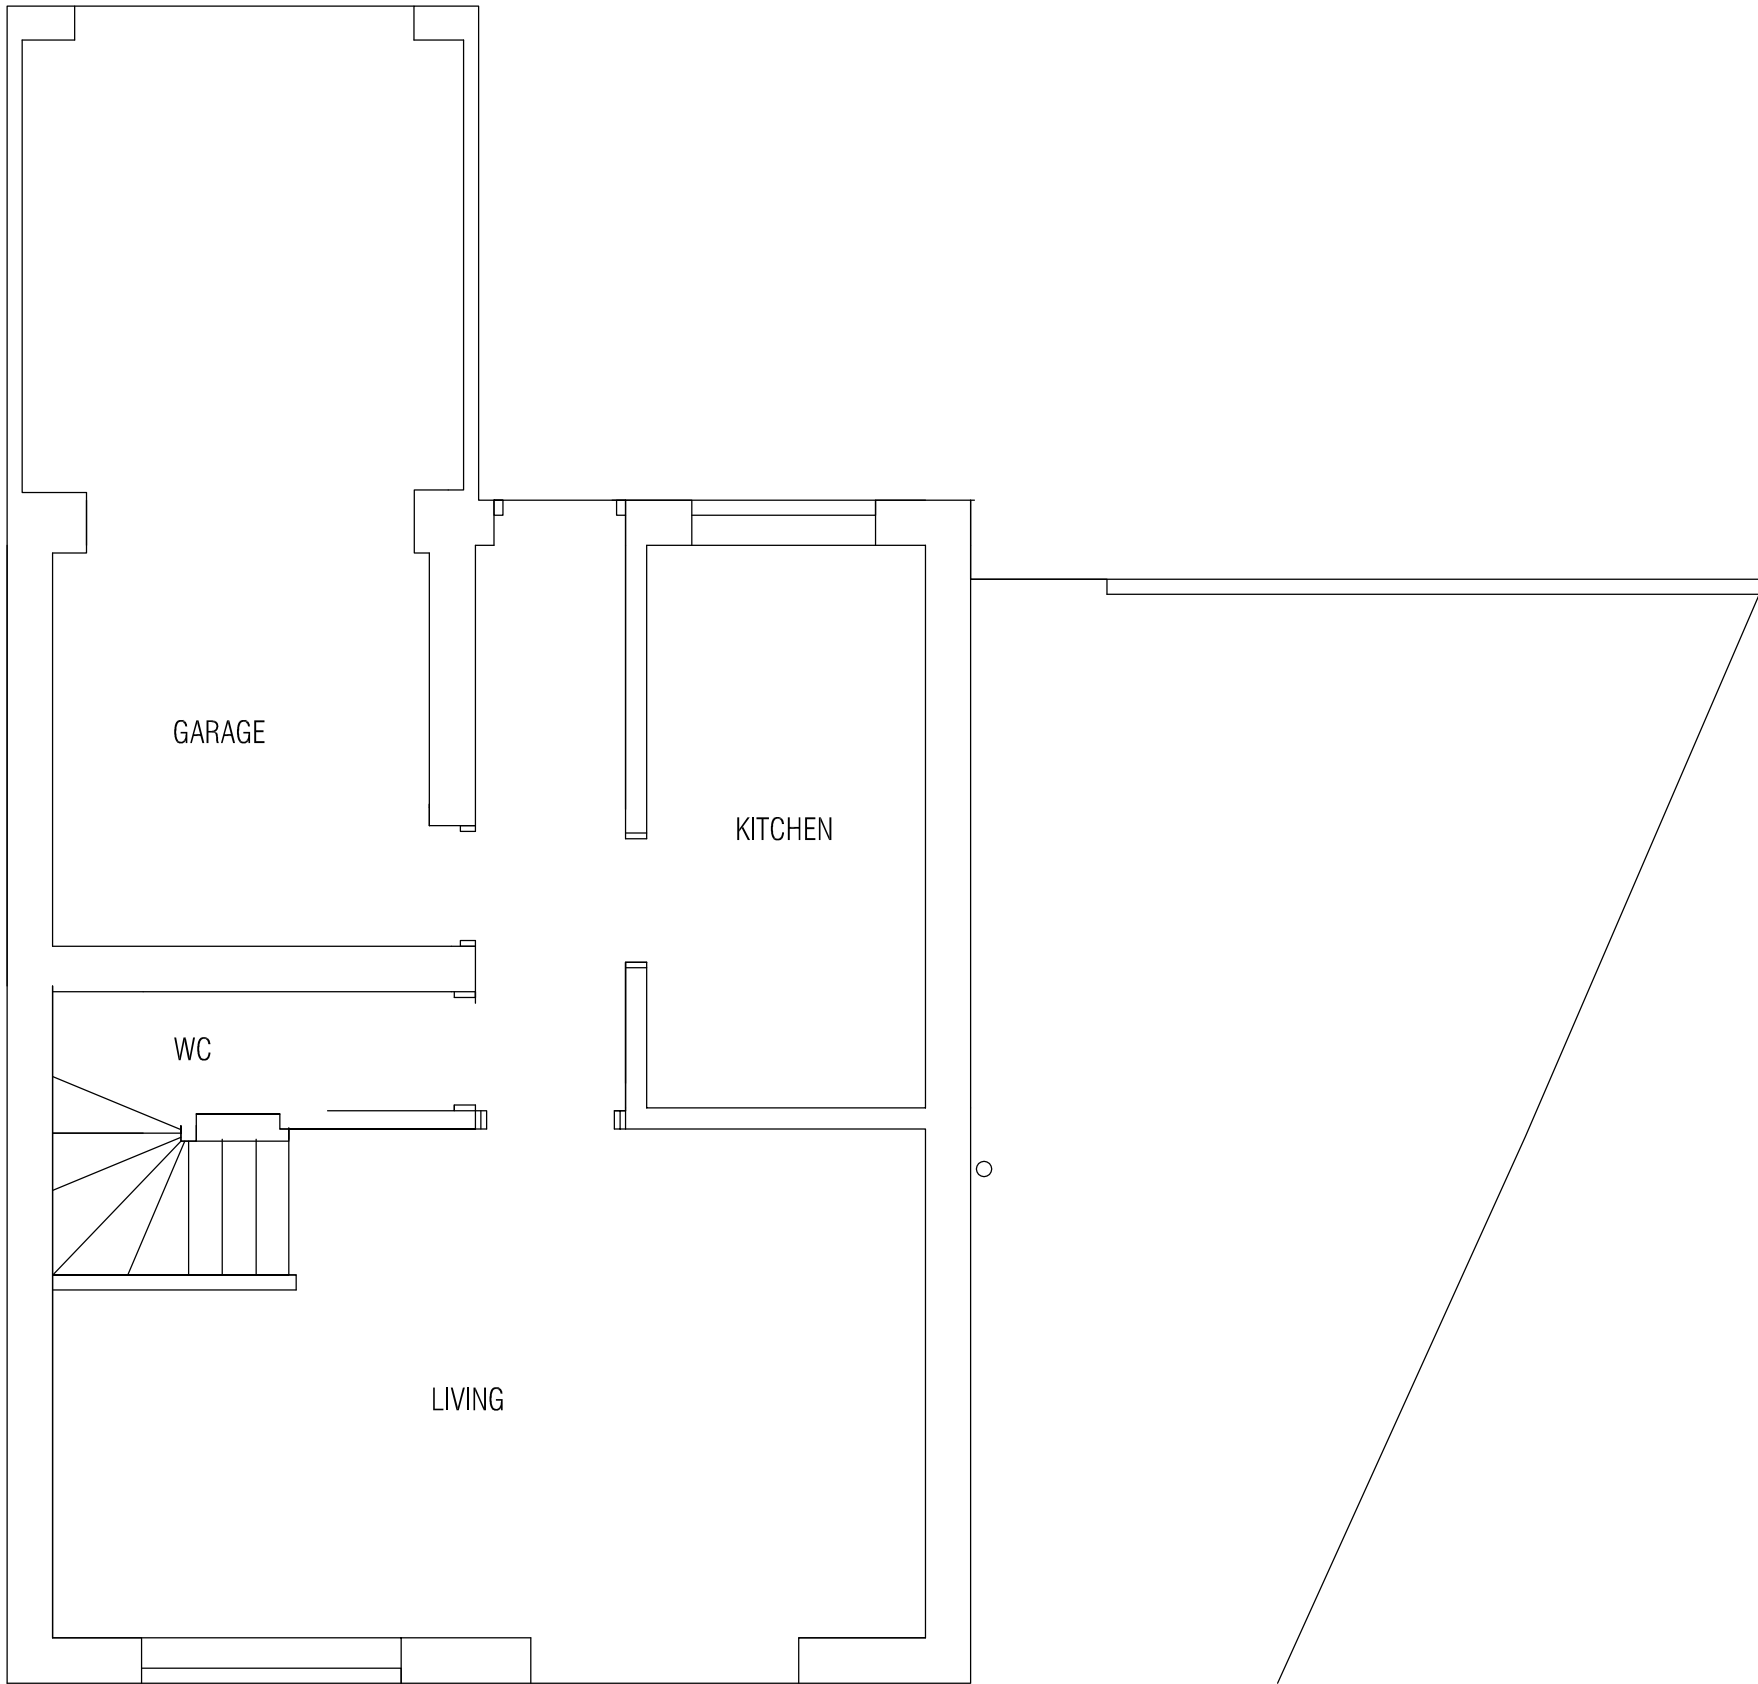

GROUND FLOOR PLAN

© COPYRIGHT. DO NOT SCALE CHECK DIMENSIONS ON SITE. REPORT ANY ERRORS OR OMISSIONS TO ARCHITECT. PLANNING PURPOSE ONLY				
Parry Davies Architects.		Chartered Architects.		
PROJECT TITLE	4 WESTMINSTER RISE WREXHAM	DATE	SCALE	DRWN
		SEPT 2020	1:50@A3	RSG
DRWG. TITLE	EXISTING GROUND FLOOR PLAN	DRWG. NOS.	20.6089/1	
			REV	
Studio 55:20 North Wales Buisness Park Abergele LL18 7LJ		Tel:01745 585517 E-mail: PDPArchitects@aol.com		