



REV/NO	REVISION DESCRIPTION	DATE	CHKD
P01	FIRST ISSUE	31/07/20	GP


The Red Dragon, Prince Charles Road, Wrexham LL13 8YB

Consented Ground Floor Plan

Issue No.	Organizer	Volume	Level	Type	Role	Number	Stage	Revision
183937	IDL	01	GF	DR	A	E20002	S3	P01

Scale	1:50 @ A1
Date	31/07/20

■ 10 Ty Nant Court, Morgentown, Cardiff, CF11 8LW. T: 029 2022 7926

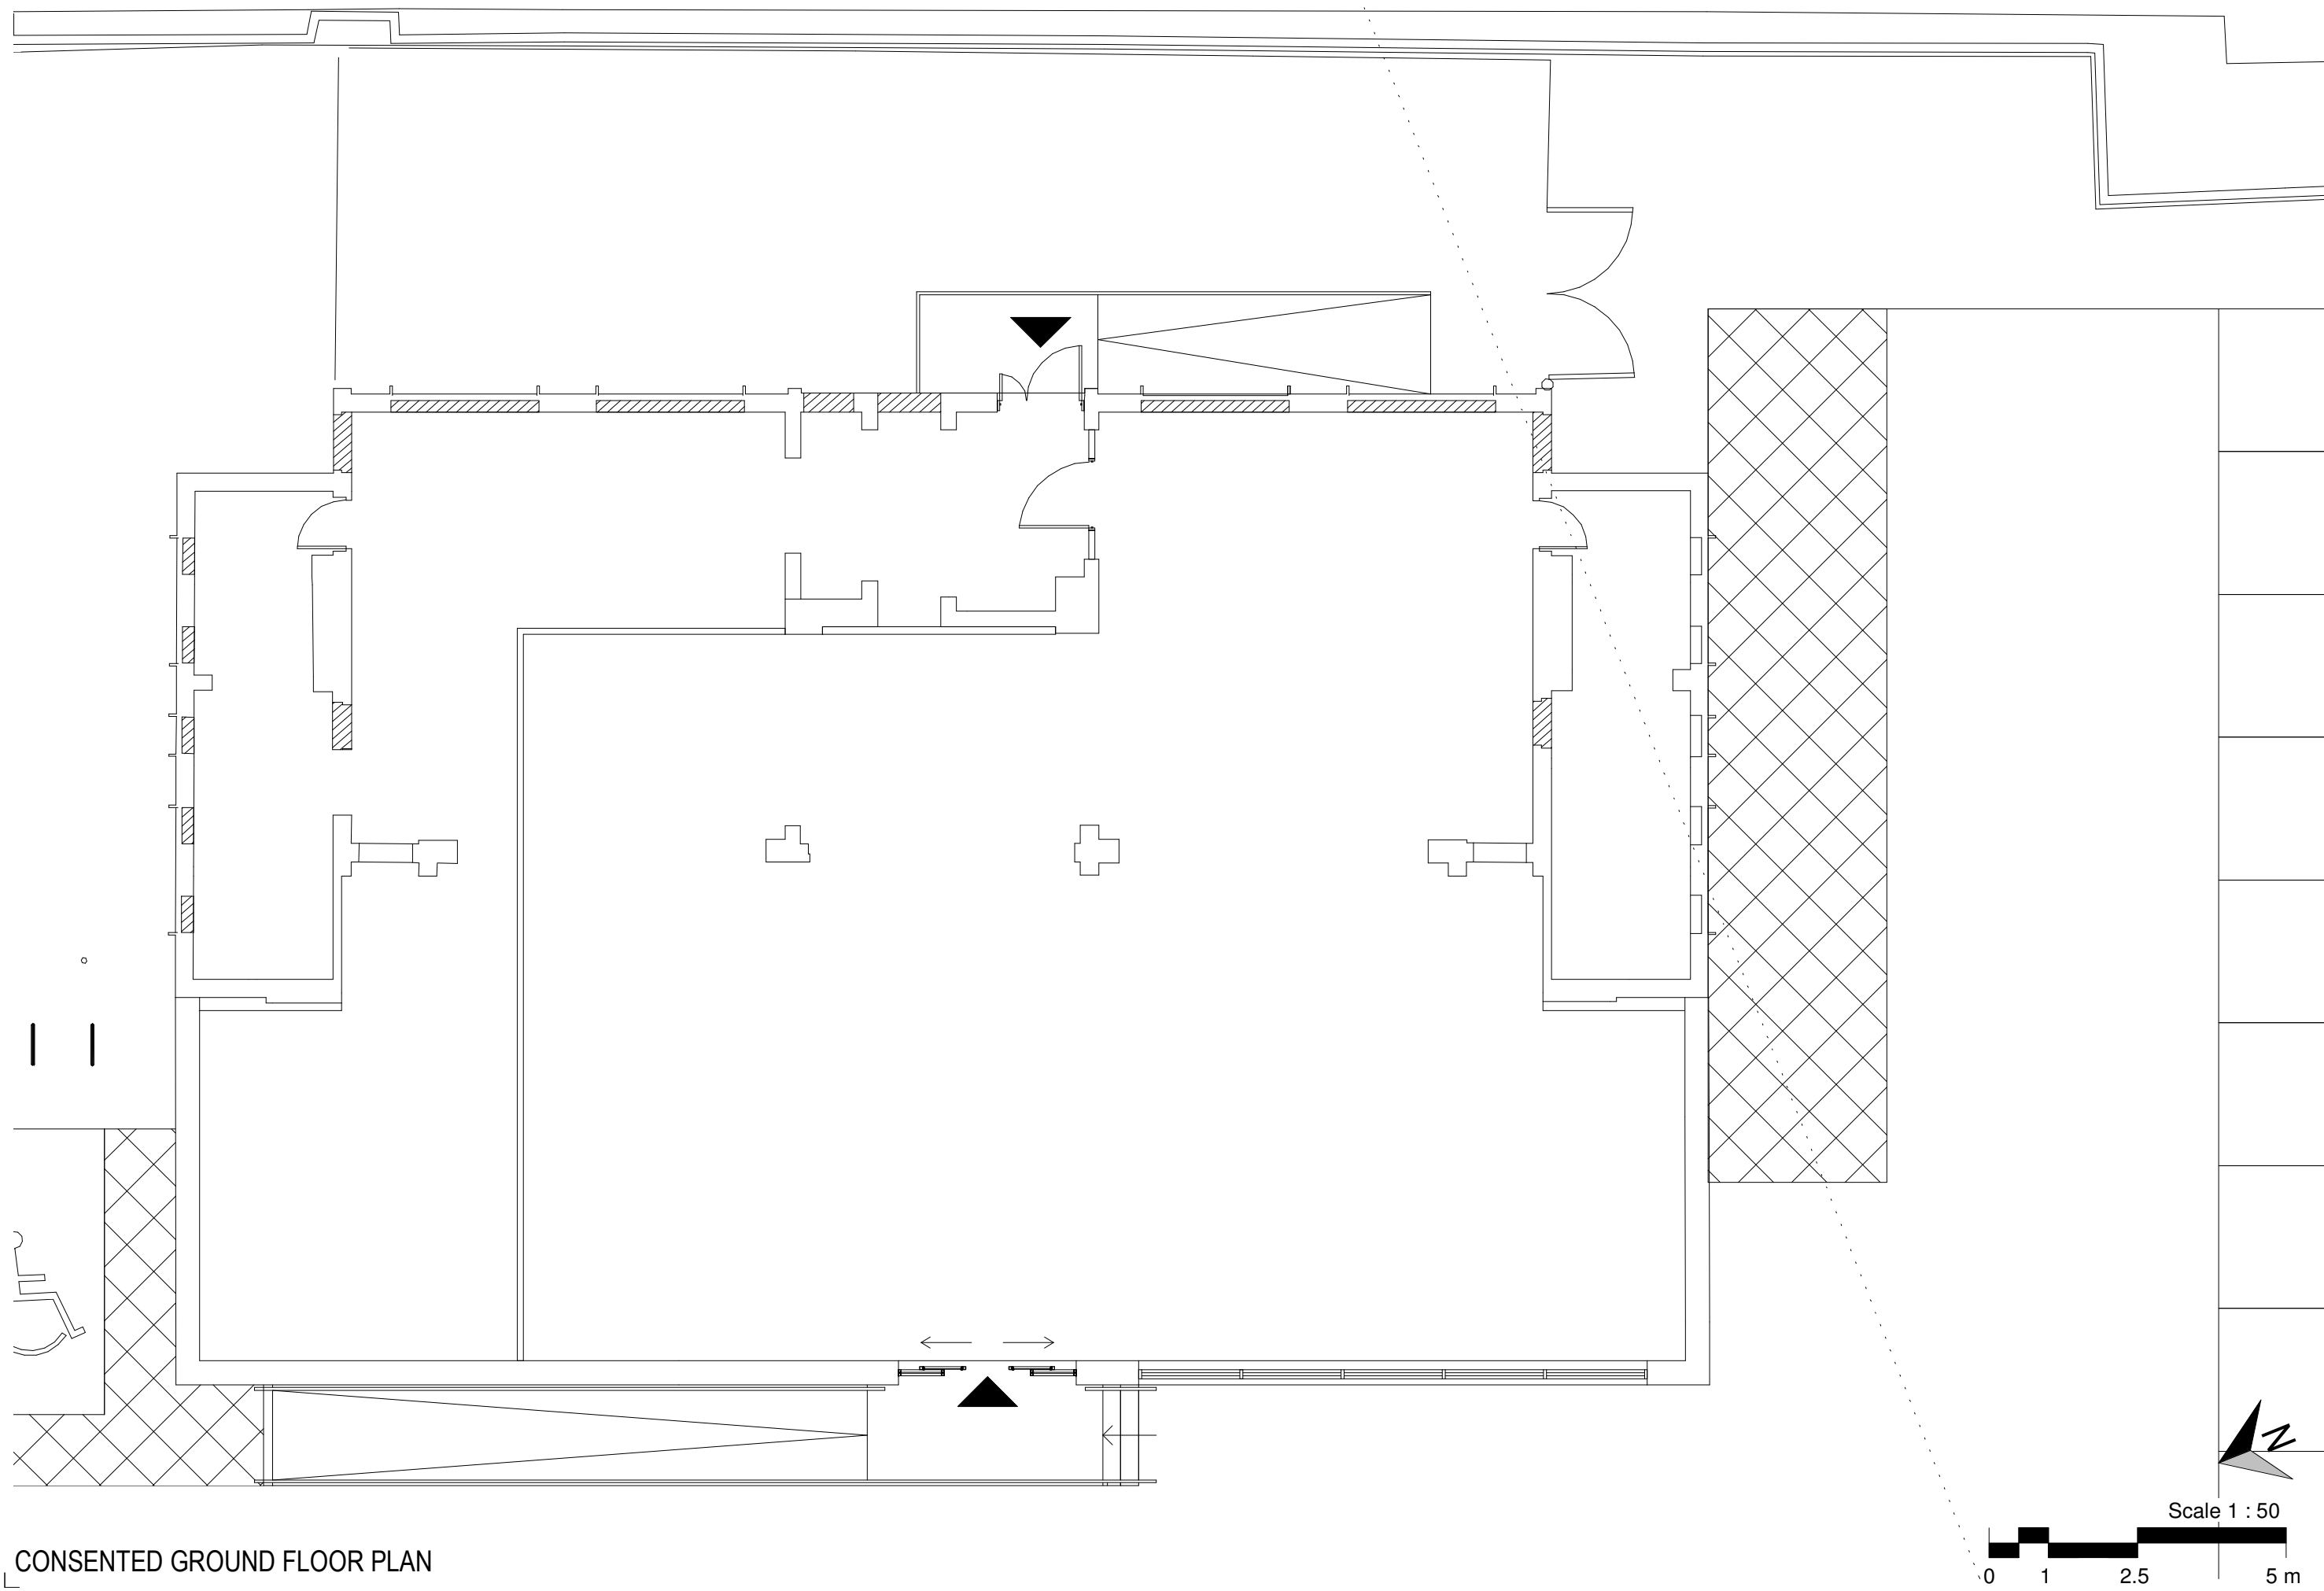

CONSENTED GROUND FLOOR PLAN