
NOTES

Copyright: All rights reserved.
This drawing must not be reproduced without permission.
This drawing must not be scaled. Dimensions are in millimetres unless specified.

Department Title

- Communal
- Staff & Admin
- Unit

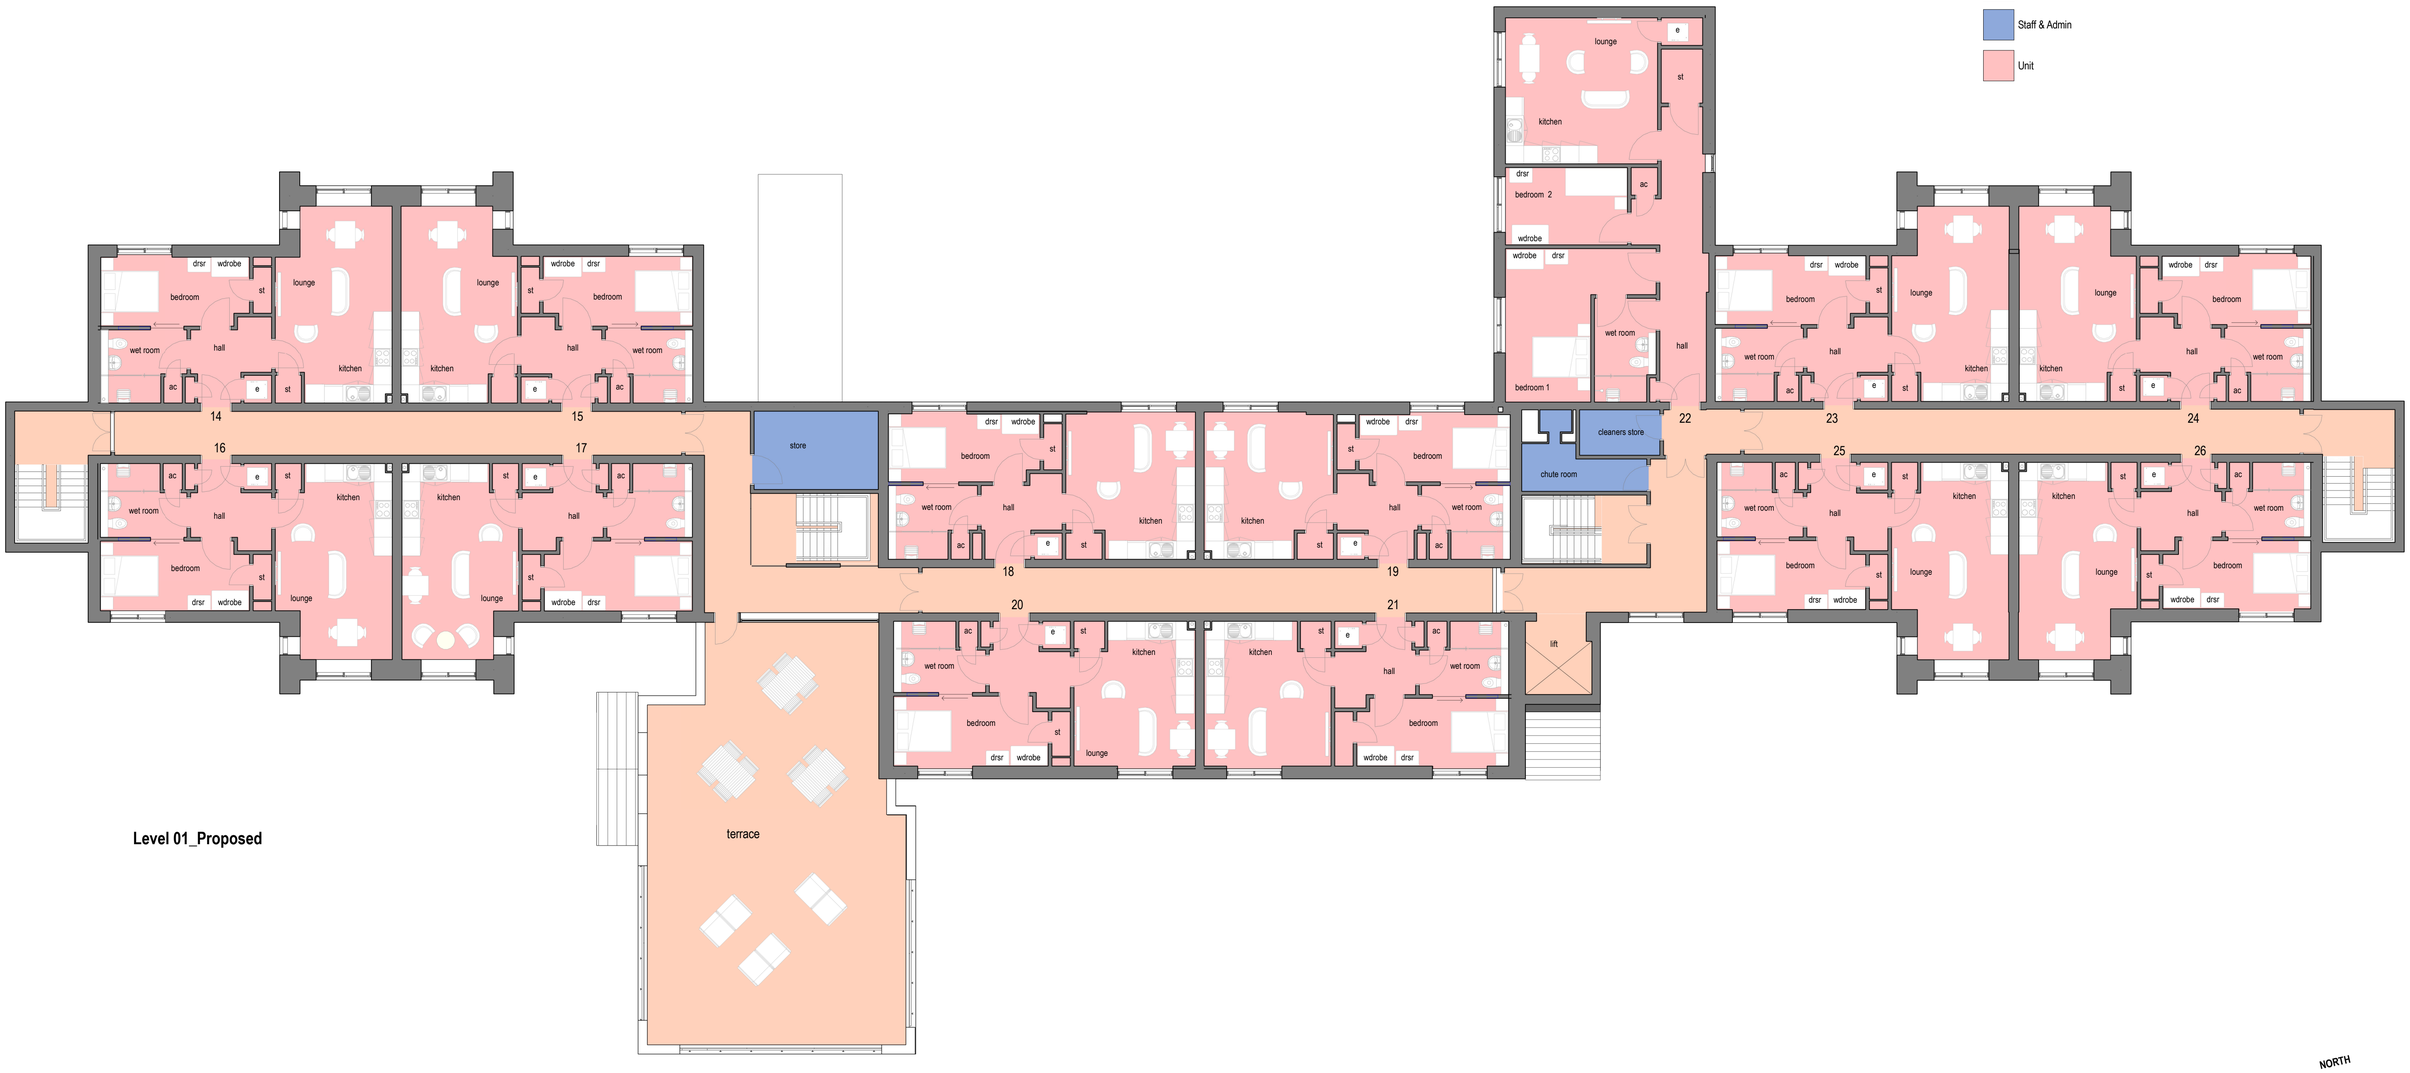

Level 01_Proposed

NORTH

0 1 2 3 4 5 10
GRAPHIC SCALE: 1:100

REV	DATE	REVISION NOTE	BY	CHECK
P4	04.09.20	General Updaes	JH	
P3	13.08.20	PLANNING ISSUE	JH	
P2	24.04.20	SECOND ISSUE	RM	
P1	24.03.20	FIRST ISSUE	RM	??

ellis williams ARCHITECTS
Wellfield Chester Road Preston Brook WA7 3BA
T: +44 1928 752 200 E:info@ewa.co.uk

Wrexham_Llys y Mynydd
Level 01 - Proposed
2594_ 10401 REV P4
STATUS | Planning SCALE | 1 : 100
DRAWN BY | RM DATE | 24.03.20
LYM- EWA- ZZ- 01- DR- A- 10401