


NOTES:
This drawing is produced for use in this project only and may not be used for any other purpose. Wainwright & Co (Chartered Surveyors) accept no liability for the use of this drawing other than the purpose for which it was intended in connection with the project as recorded on the title block fields Purpose for Issue and The Status Code.
This drawing may not be reproduced in any form without prior written agreement.
Do not scale from the drawing. Use written dimensions only.

SCALE




REV	DESCRIPTION	DATE	REVISED	CHECKED
-----	-------------	------	---------	---------

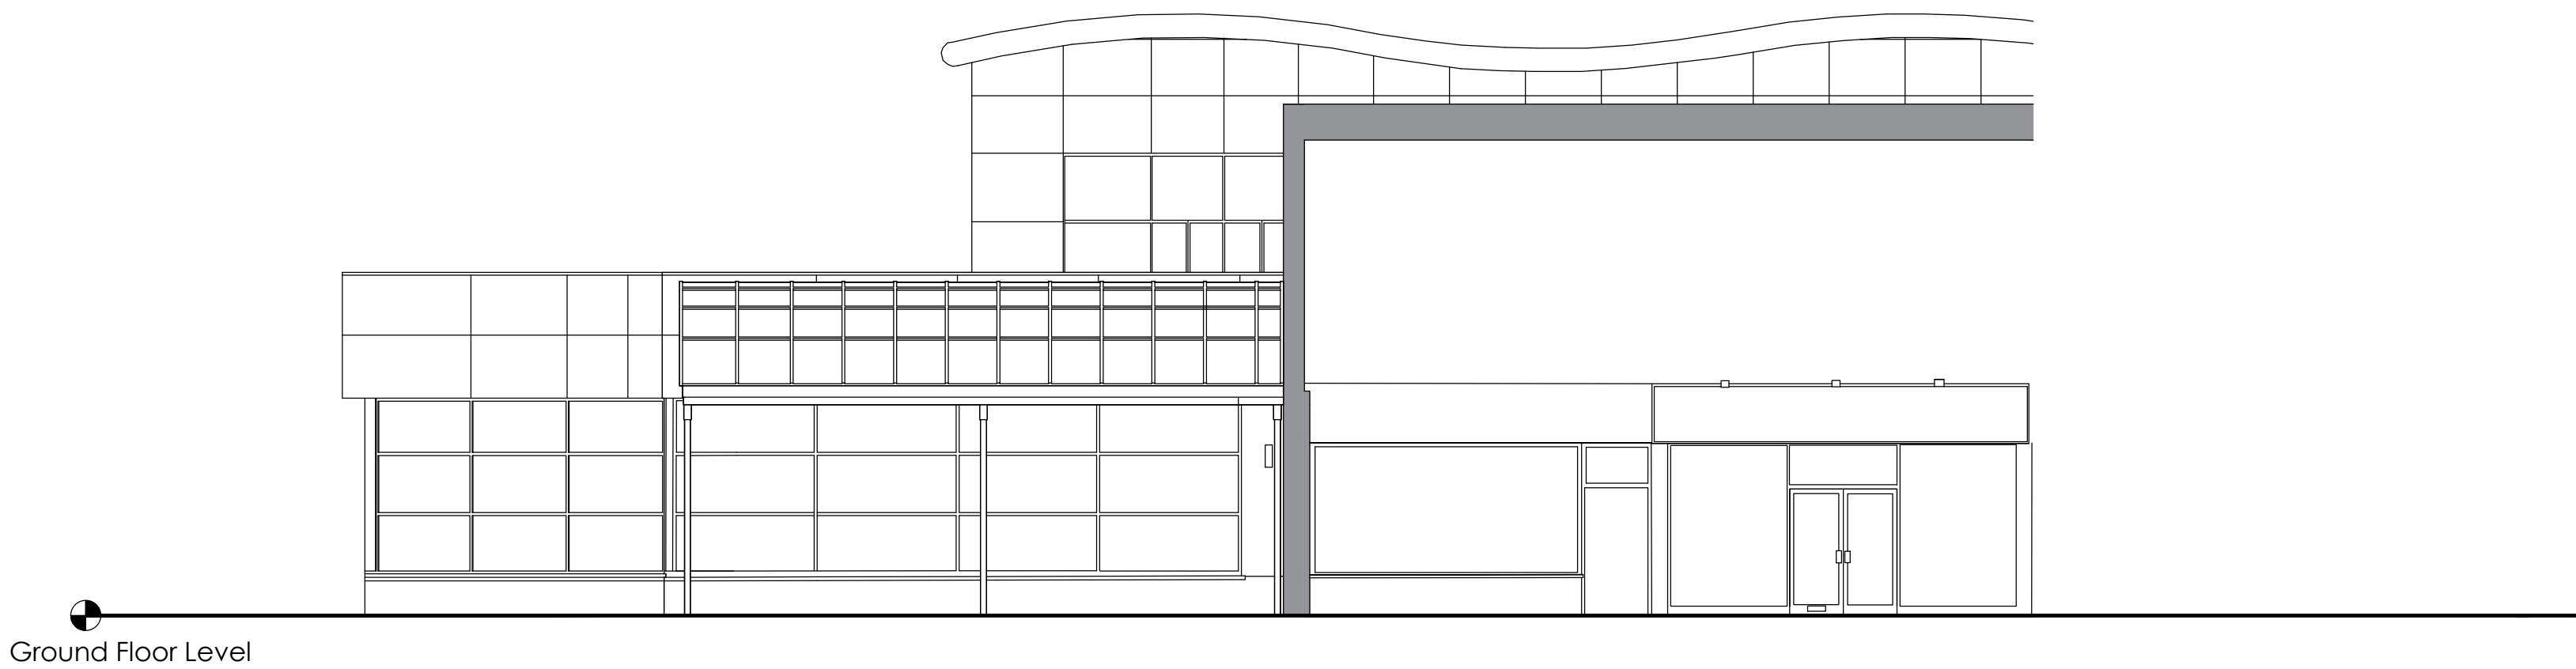

Ground Floor Level

ELEVATION A AS EXISTING


scale 1:100 @ A1

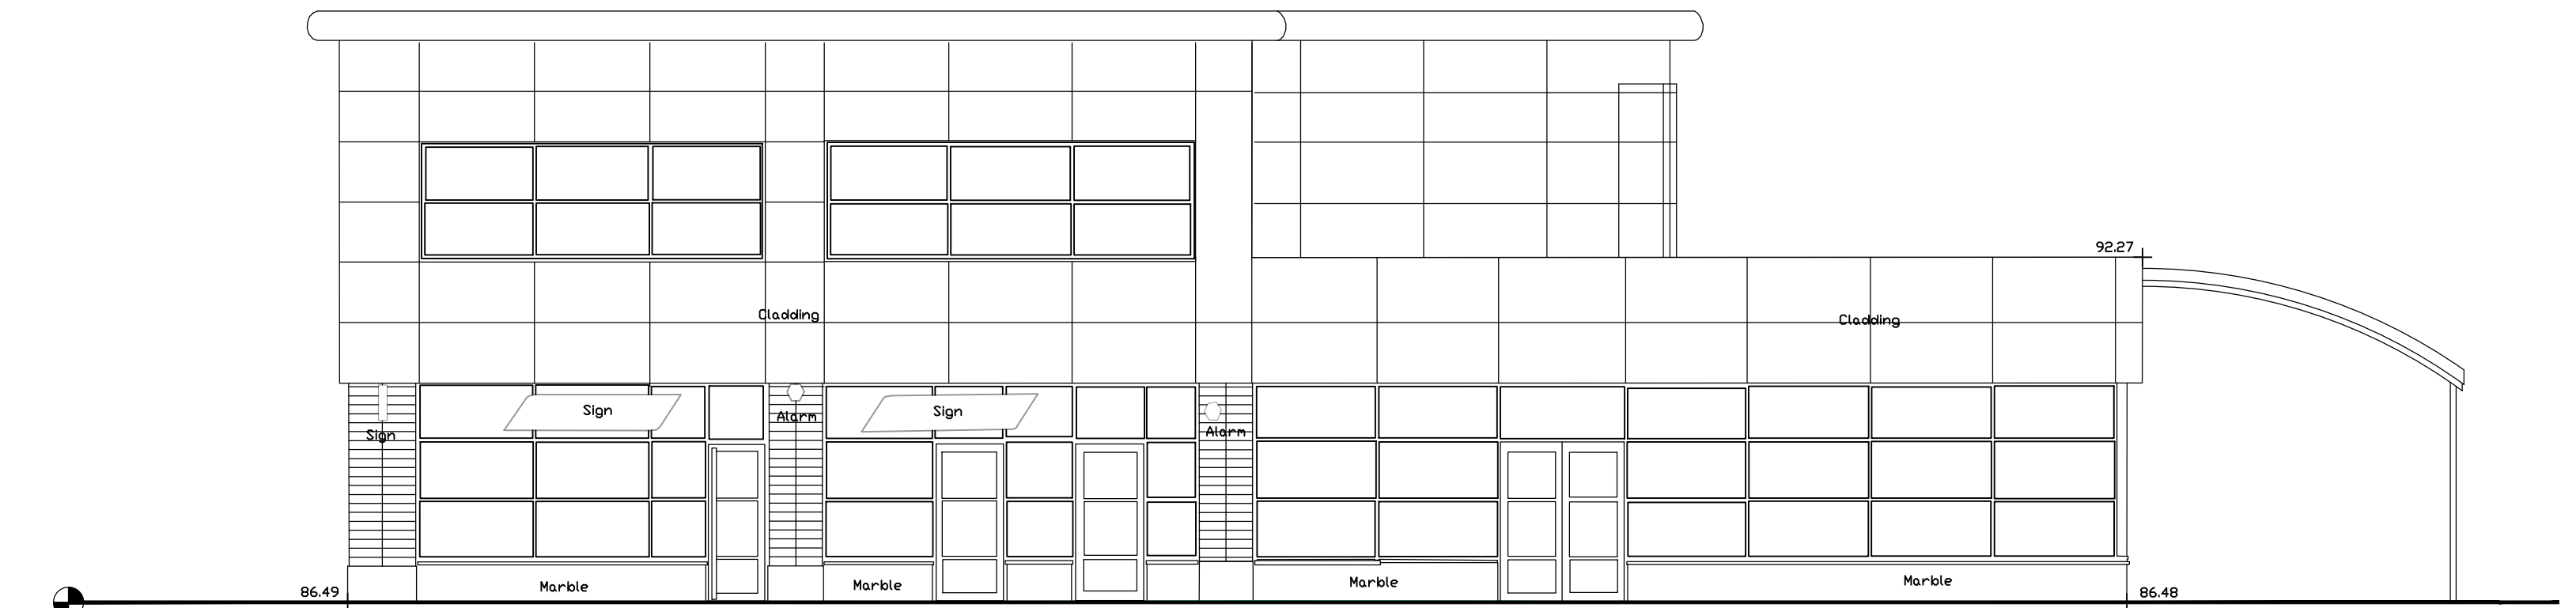

Ground Floor Level

ELEVATION B AS EXISTING

scale 1:100 @ A1

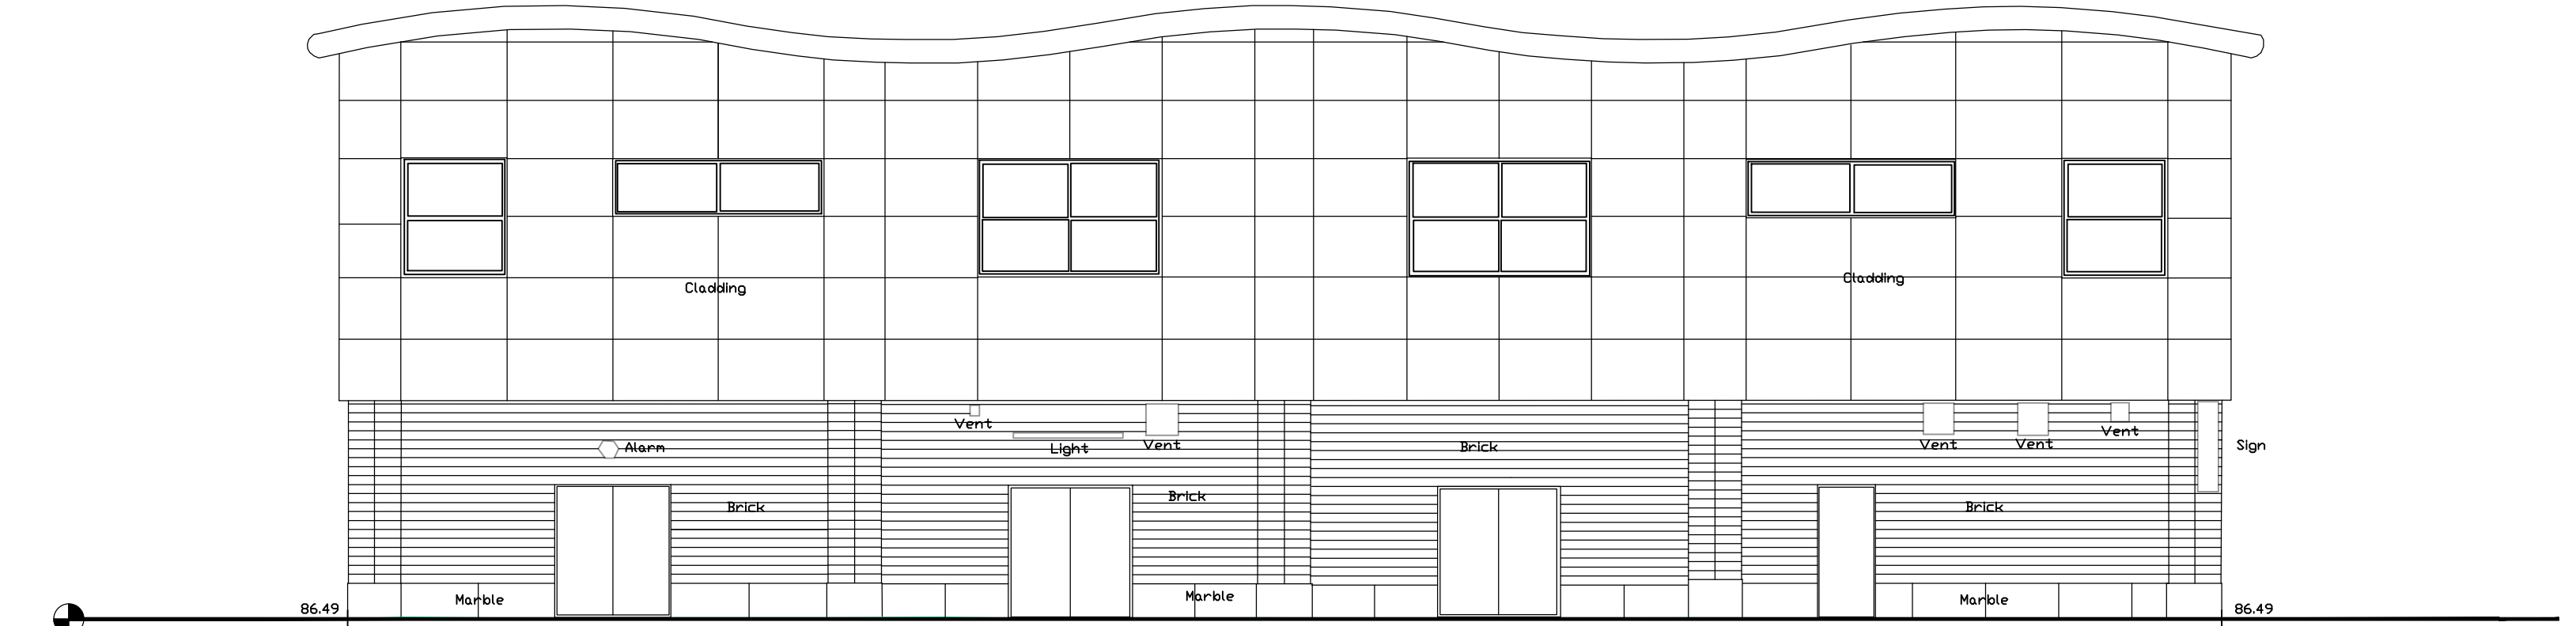

Ground Floor Level

ELEVATION C AS EXISTING

scale 1:100 @ A1

© COPYRIGHT WAINWRIGHT & CO



5 Park Place, Leeds, LS1 2RU
T - 0113 3453933
W - www.wainwrightandco.co.uk

Tender

CLIENT
Davlea Estates

PROJECT
Julisay Ltd,
Lord Street, Wrexham,
LL11 1LG

TITLE
Elevations
as Existing

SCALE	DATE	DRAWN	CHECKED
1:100 @ A1	2020 06 23	ER	KW

FILE / DRAWING NAME	UNIQUE NR	REV CODE
---------------------	-----------	----------

PROJECT NR WACBLD802	UNIQUE NR (00)003	REV CODE -
-------------------------	----------------------	---------------