



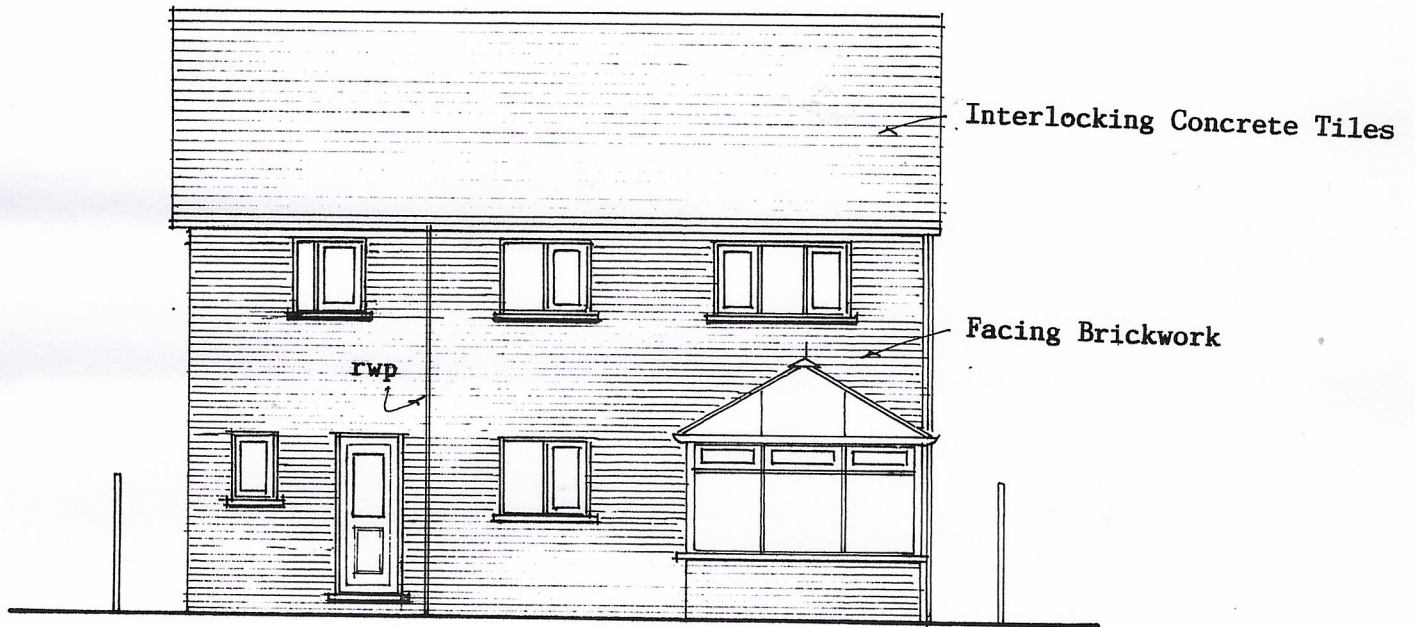

PROPOSED REAR ELEVATION SCALE - 1:100

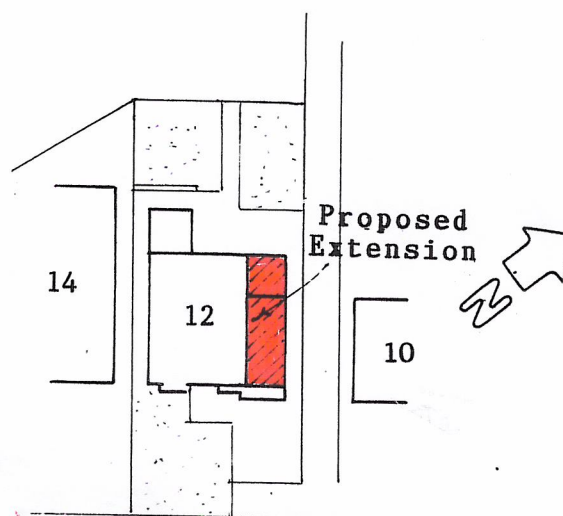

KELSO CLOSE

PROPOSED SITE PLAN SCALE - 1:500