




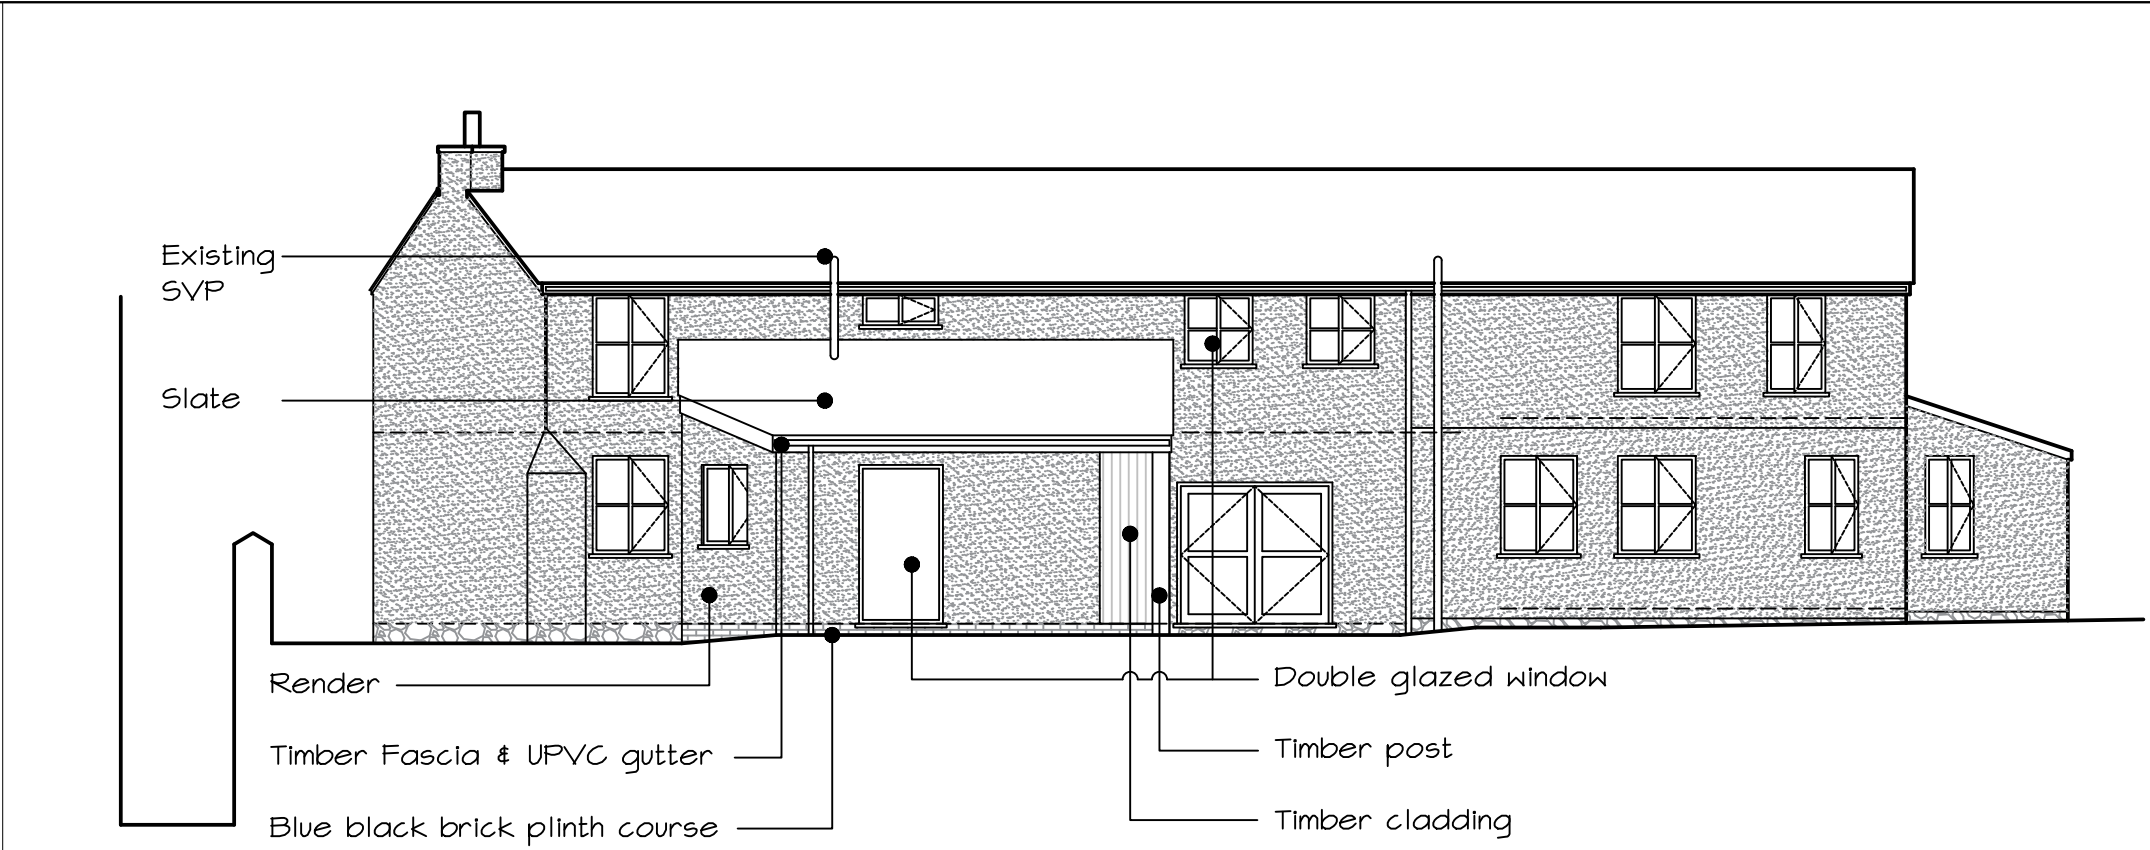


01. Front Elevation1:100 @ A1 / 1:200 @ A3

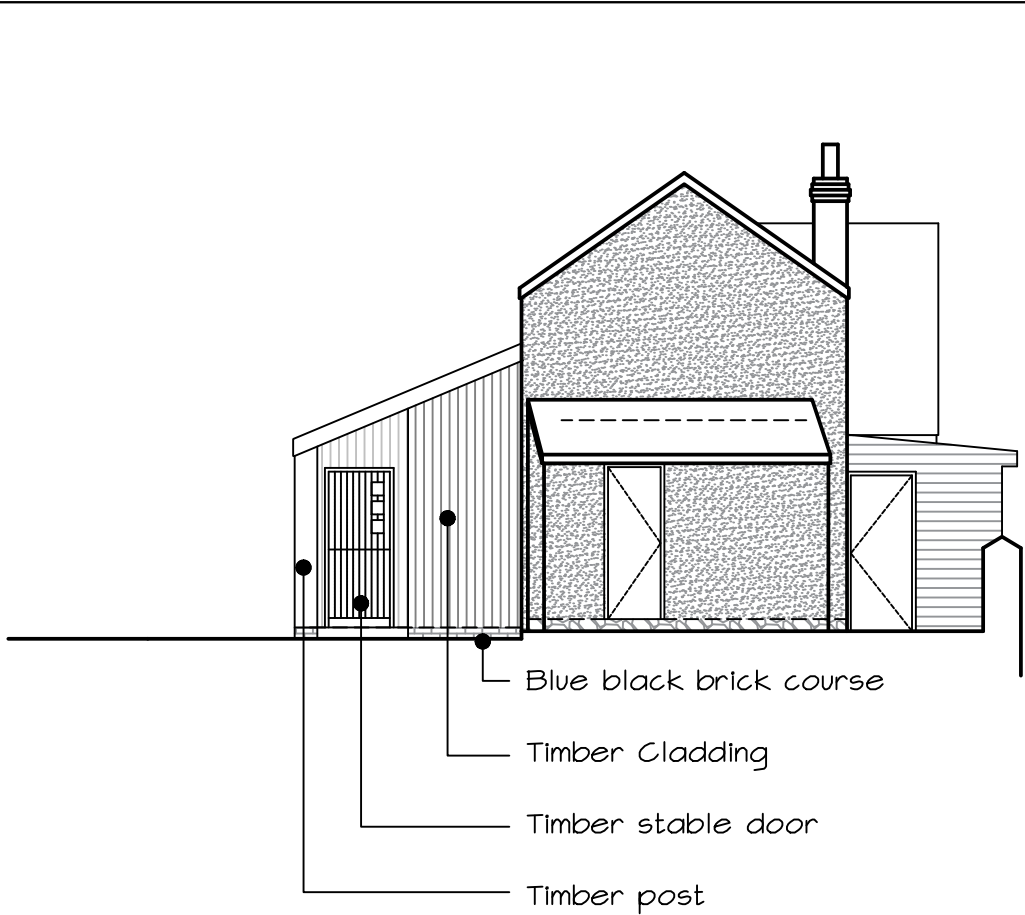

02. End Elevation1:100 @ A1 / 1:200 @ A3

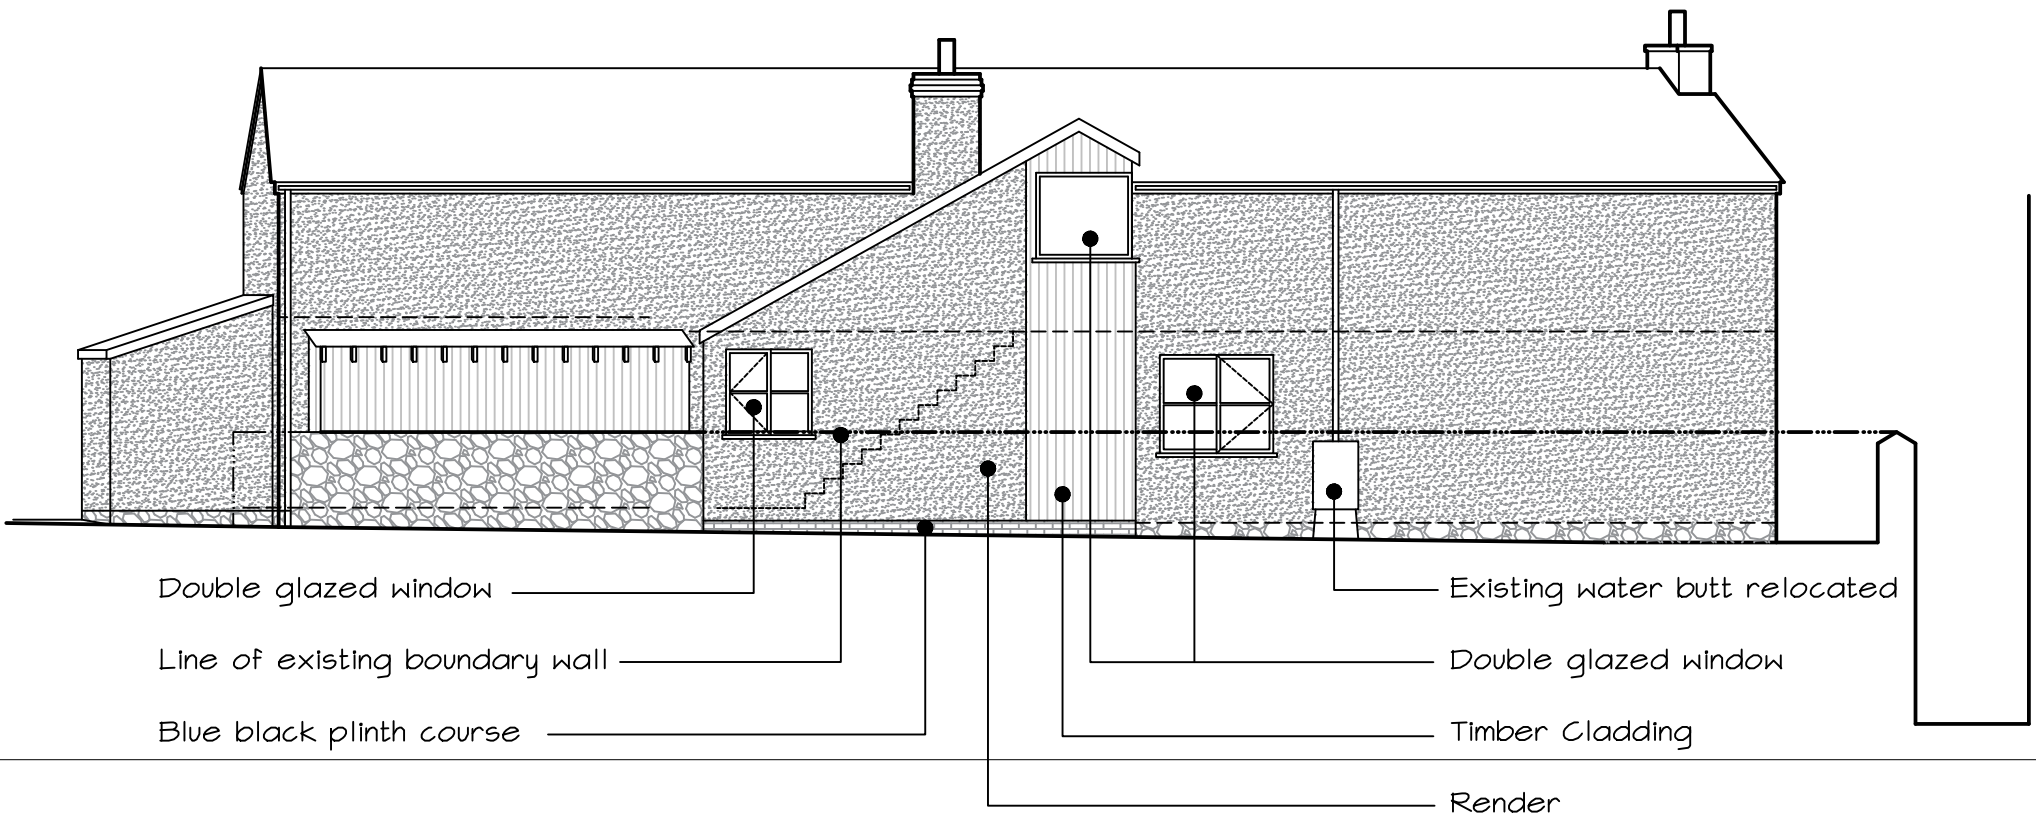

03. Rear Elevation1:100 @ A1 / 1:200 @ A3

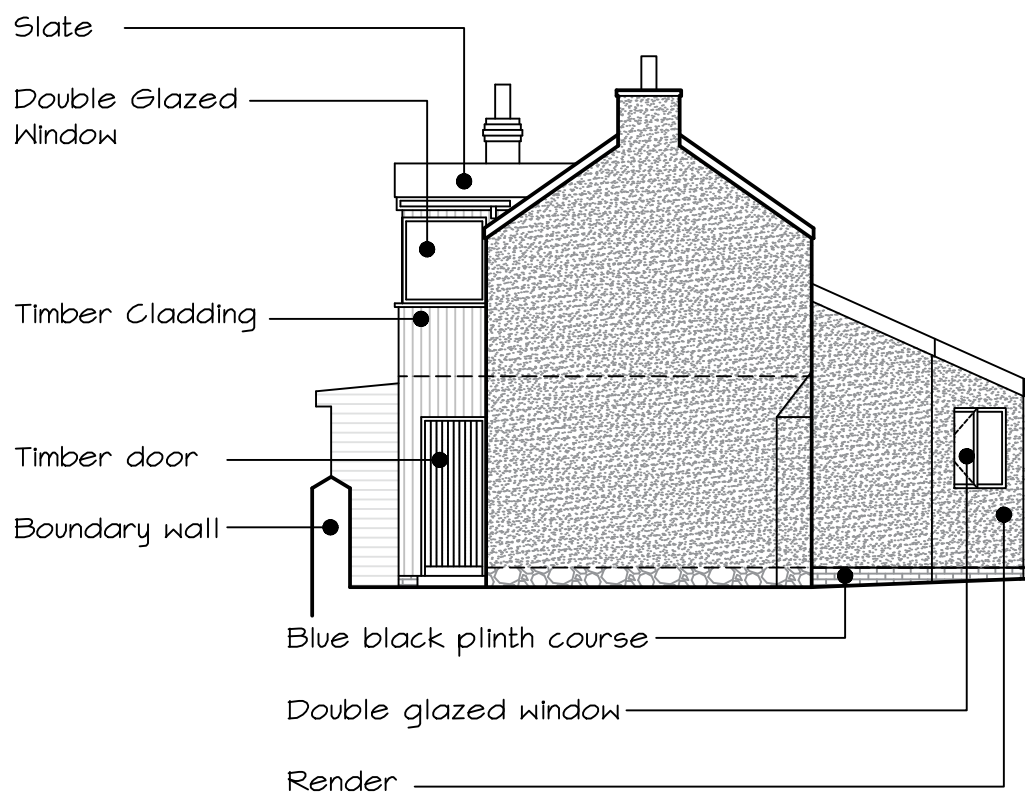

04. End Elevation1:100 @ A1 / 1:200 @ A3

H	Re-Submission to Planning	10.07.20	ACM
F	Minor updates to suit plans	21.06.20	ACM
E	Front extension reduced in size as requested by Planning. Staircase relocated to rear.	07.06.20	ACM
D	Traditional saddle roof as requested by Planning Officer	02.12.19	ACM
C	Staircase window adjusted, roof line of extension tied into existing eaves.	05.11.19	ACM
B	Planning Submission	12.08.19	ACM
A	Revisions following client email dated 11.07.2019	21.07.19	ACM
Rev	description	date	dr by
original by	A C Munro	07.07.19	ACM

PLANNING



This drawing is to be read in conjunction with all related drawings. Do not scale from this drawing. All dimensions must be checked and verified on site before commencing any work or producing shop drawings. The originator should be notified immediately of any discrepancy. This drawing is copyright and remains the property of Three 6 T Architecture and should not be given to a third party without written permission. T : 07583 303 464. E : enquiries@three6t.co.uk

Berwig Cottage

Mr & Mrs Williams

190509

Proposed Elevations

As shown	PP	111	H
----------	----	-----	---