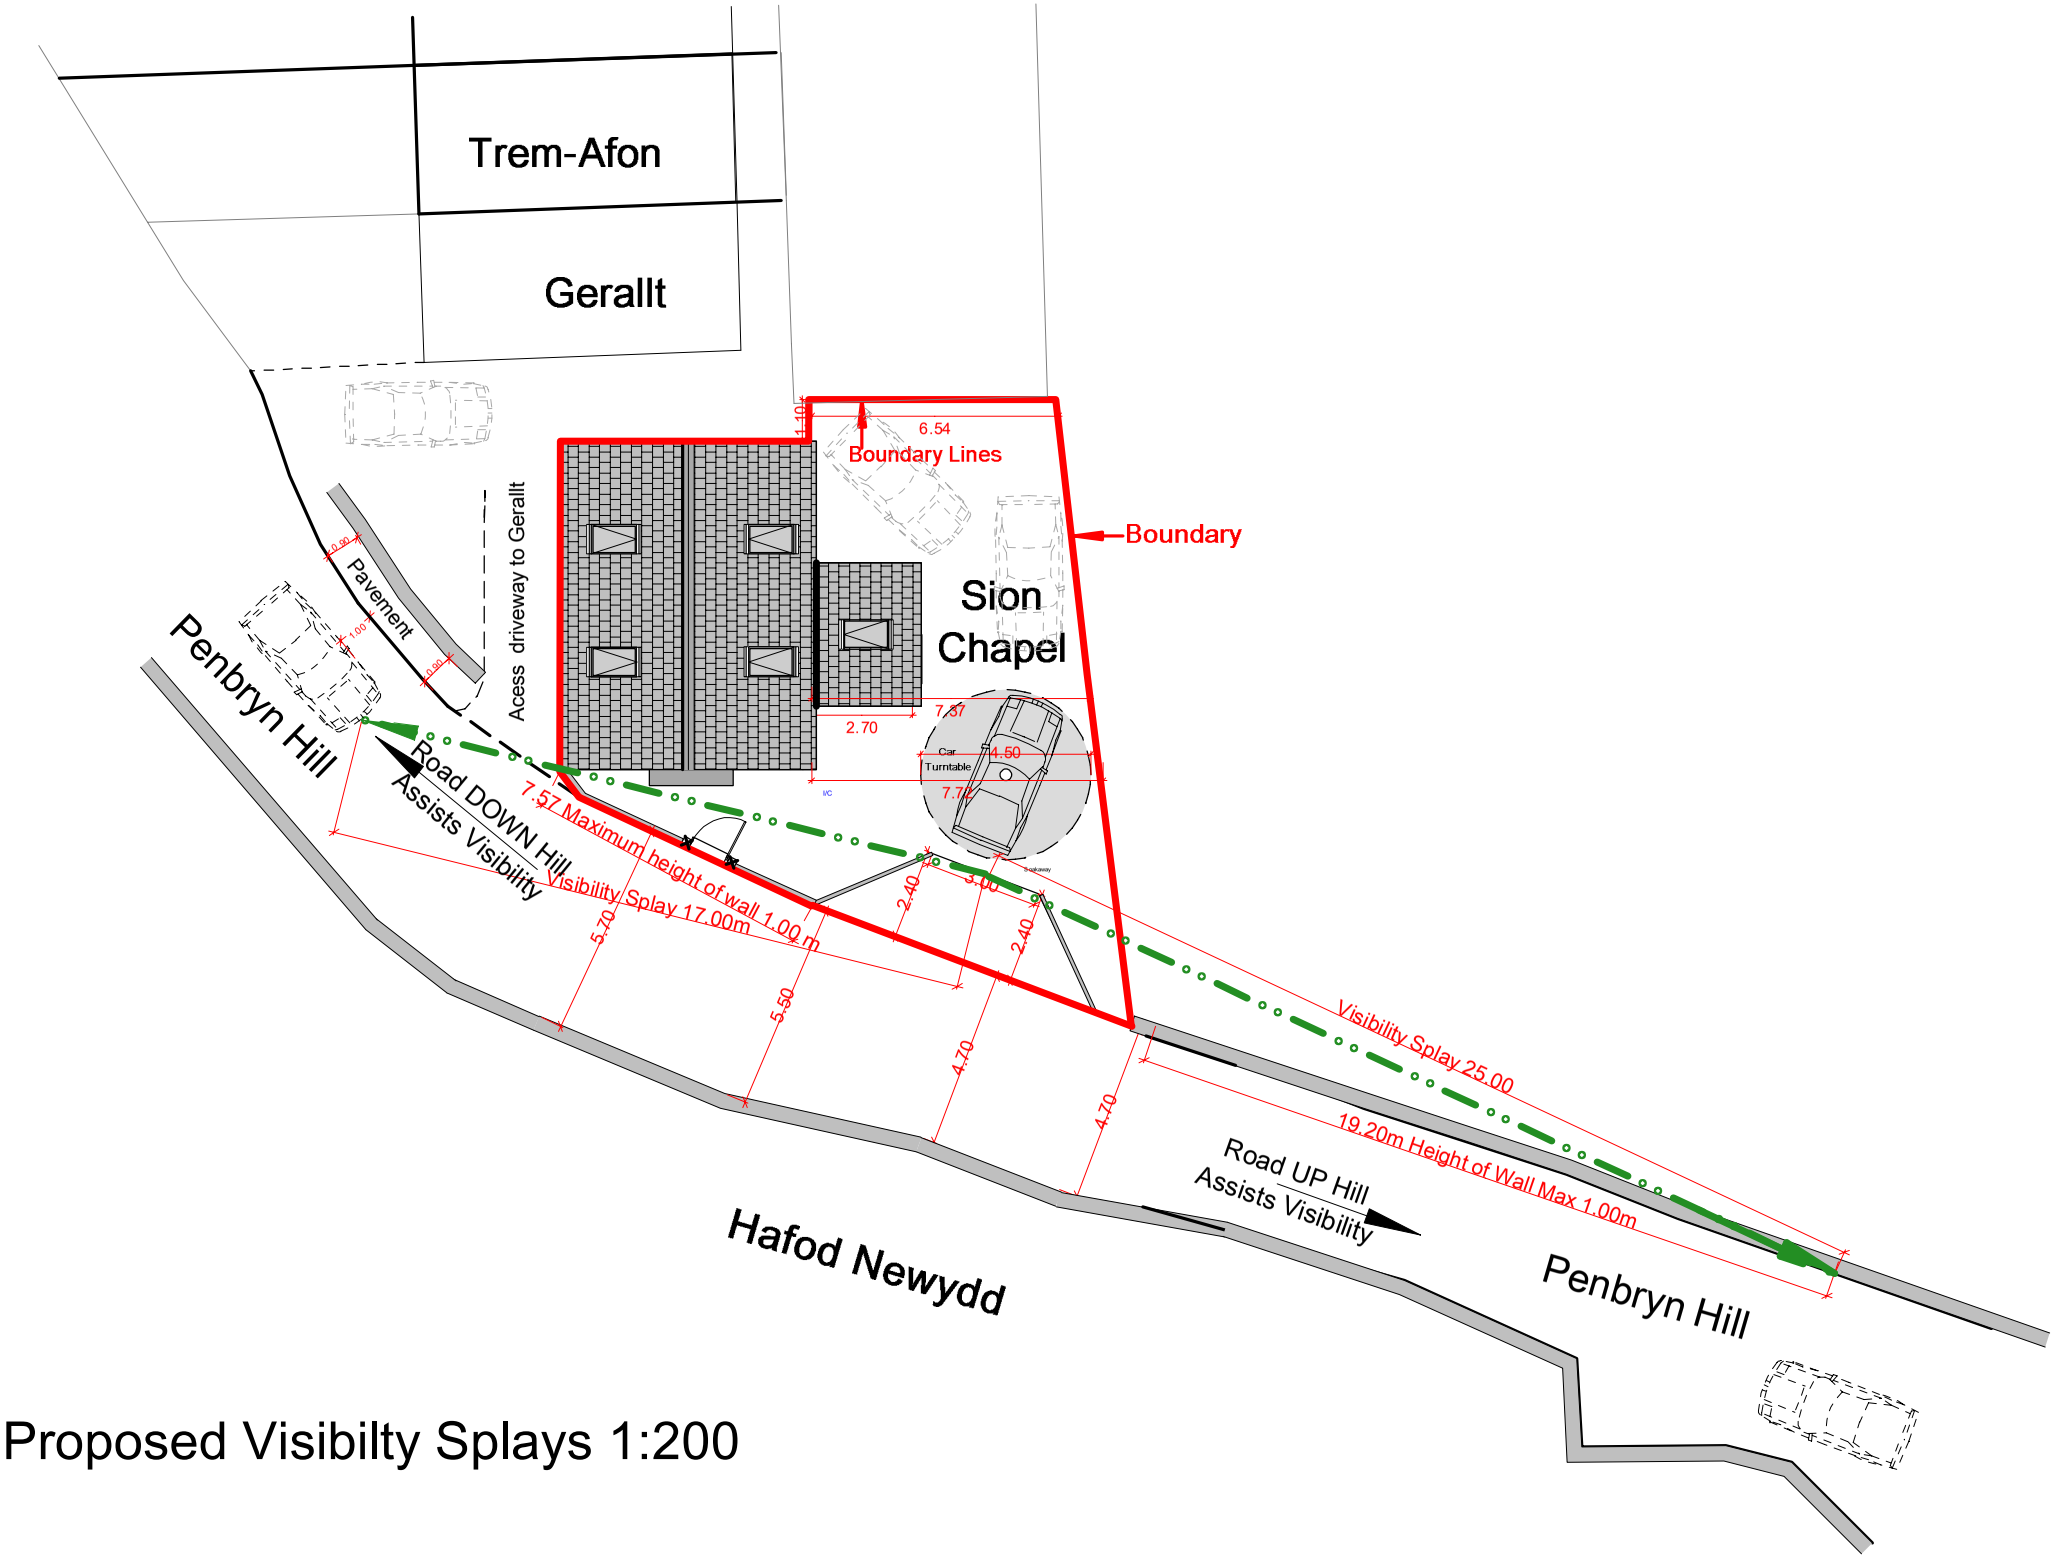


Proposed Visibilty Splays 1:200

Client: Mr and Mrs Smith

Address:
76, Tanhouse Drive,
Winstanley, Wigan WN36JP

Project: Proposed Conversion of Redundant Chapel to 2 Bedroom House and Associated Works.

Job No: 1725

Site Address:
Sion Chapel,
Penbryn Hill
Pontfadog, LLangollen

NOTES:
Visibility Splays and Lines of Sight

Drawing:
Proposed Visibilty Splay and lines of sight.

Drawn by: RG

Scales: 1:200

Issue Date: 14/02/20

Rev.	Date	Content	Drawn by:

Archlectic Architectural Services
Roland George MRICS FCIOB FASI
Chartered Planning & Development Surveyor
Architectural Services and Consultancy
Residential - New Build - Conversions - Renovation
Refurbishment - Light Commercial
'phone: 01978 844079
rgeorge@property-surveyor.co.uk
2 Jones Court, Jones Street
Rhosllanerchrugog Wrexham LL14 1AS

Information contained and provided in this drawing is provided in good faith with due regard to accuracy, and with no intentional infringement of 3rd party copyright.
Check all dimensions on site and in the event of discrepancy notify:
Roland George MRICS FCIOB FASI and cease work in the area of the discrepancy until it is resolved.
Copyright Roland George MRICS FCIOB FASI. All rights reserved. The designs and information contained in this drawing are intended and restricted solely to the project named above and permission is not given for use on any other projects. No alteration or amendments of the of the design, drawing or information is permitted without written agreement and confirmation from Roland George MRICS FCIOB FASI.

Dwg No: 1725-13
Issue Date: 14/02/20
Scales: 1:200