
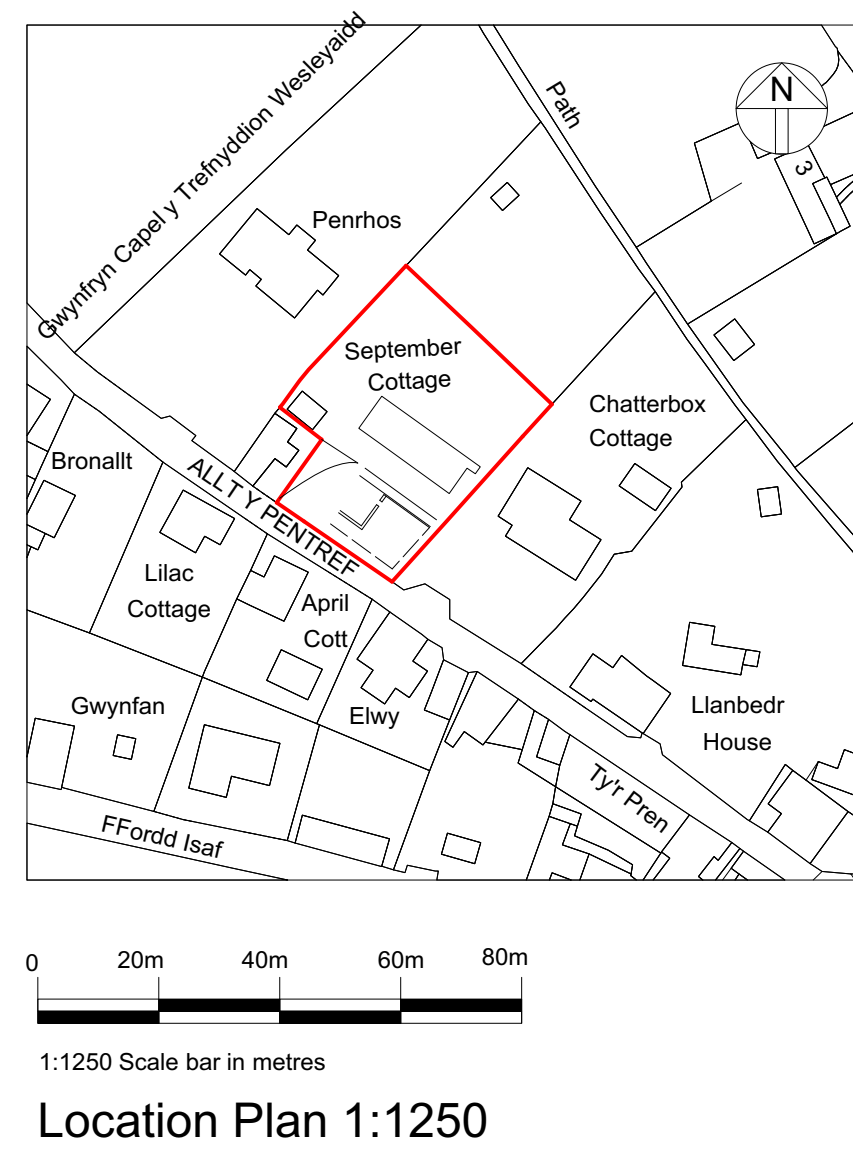
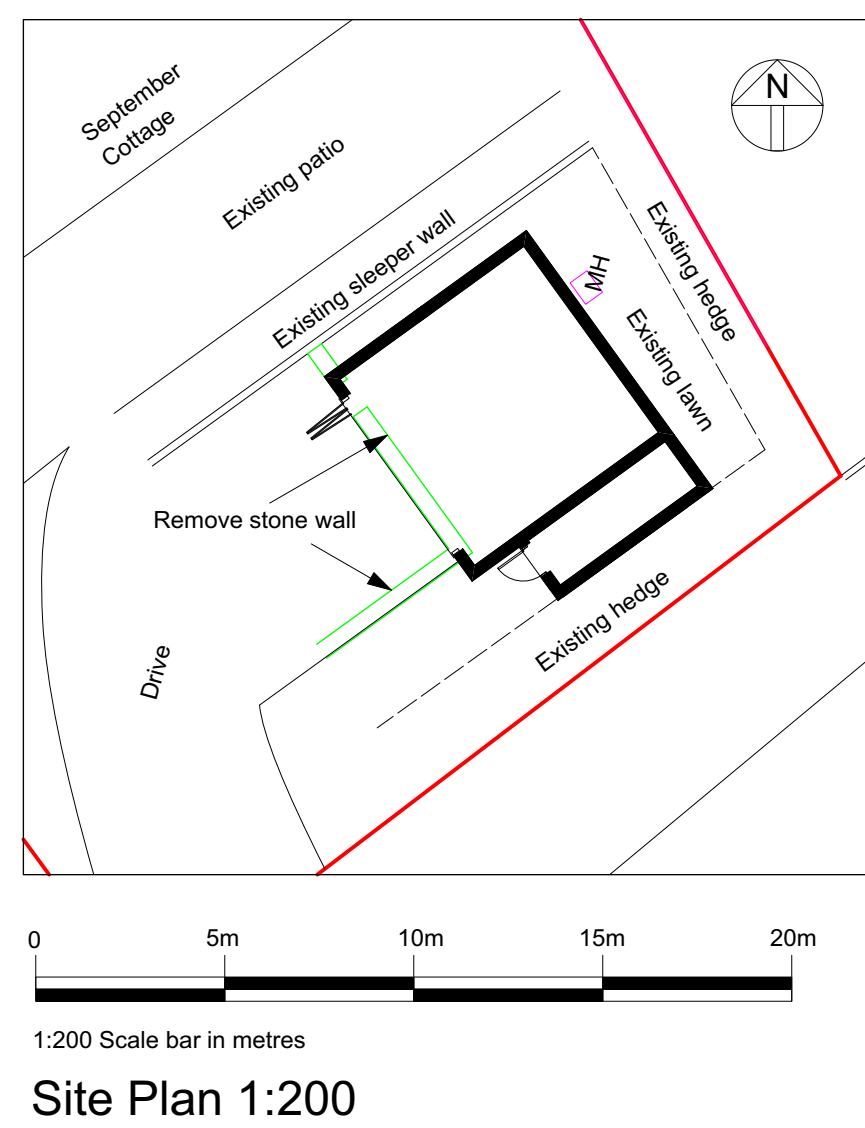
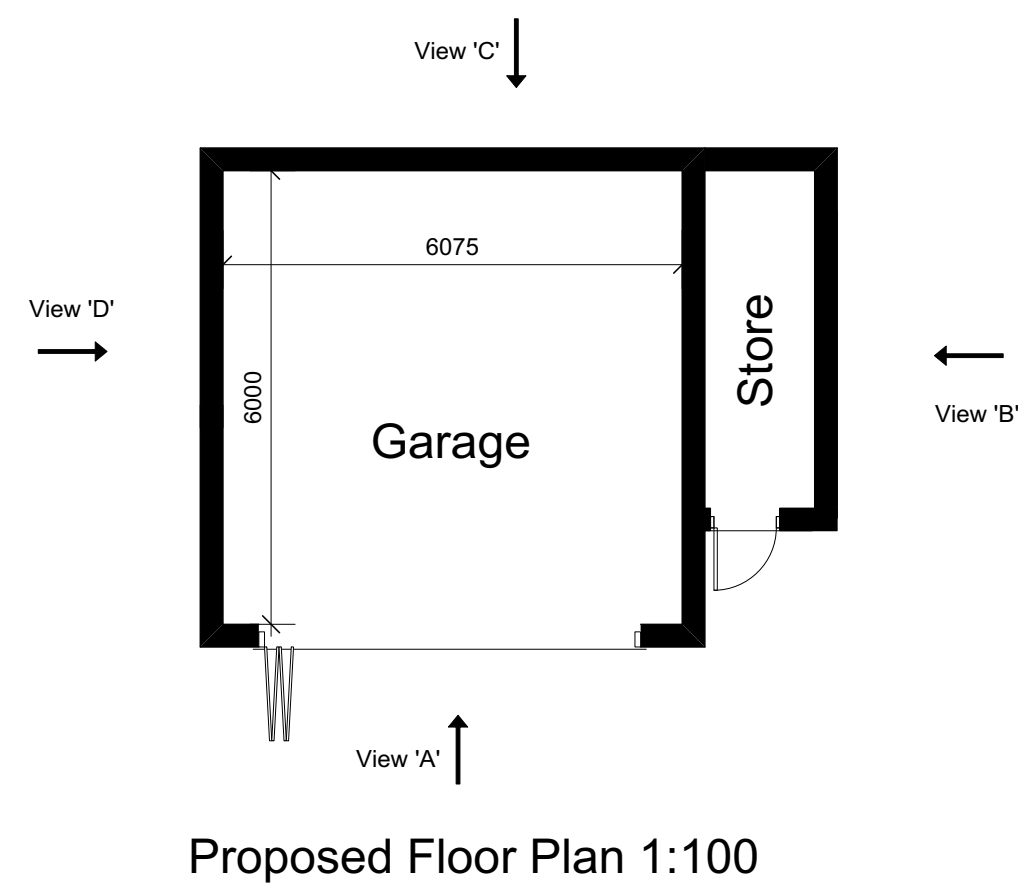
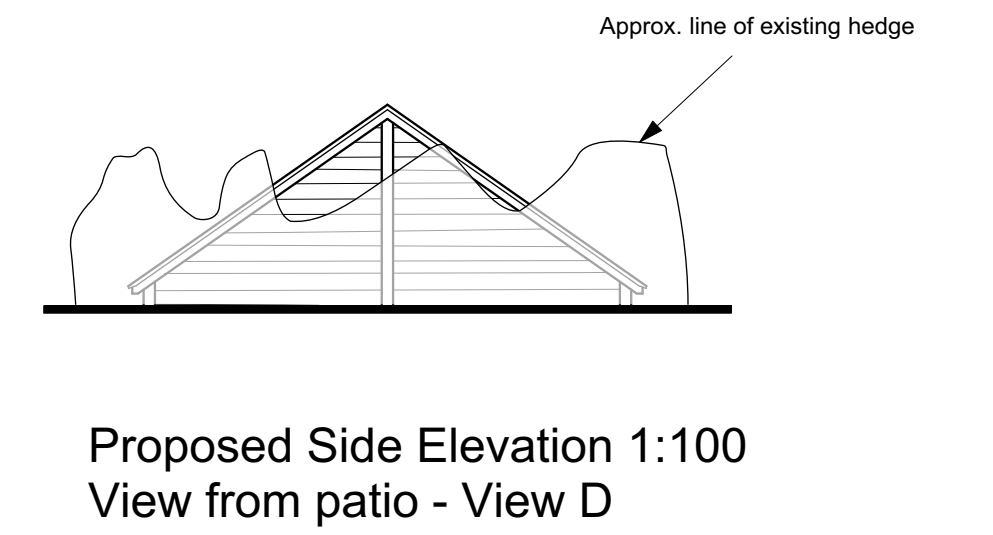
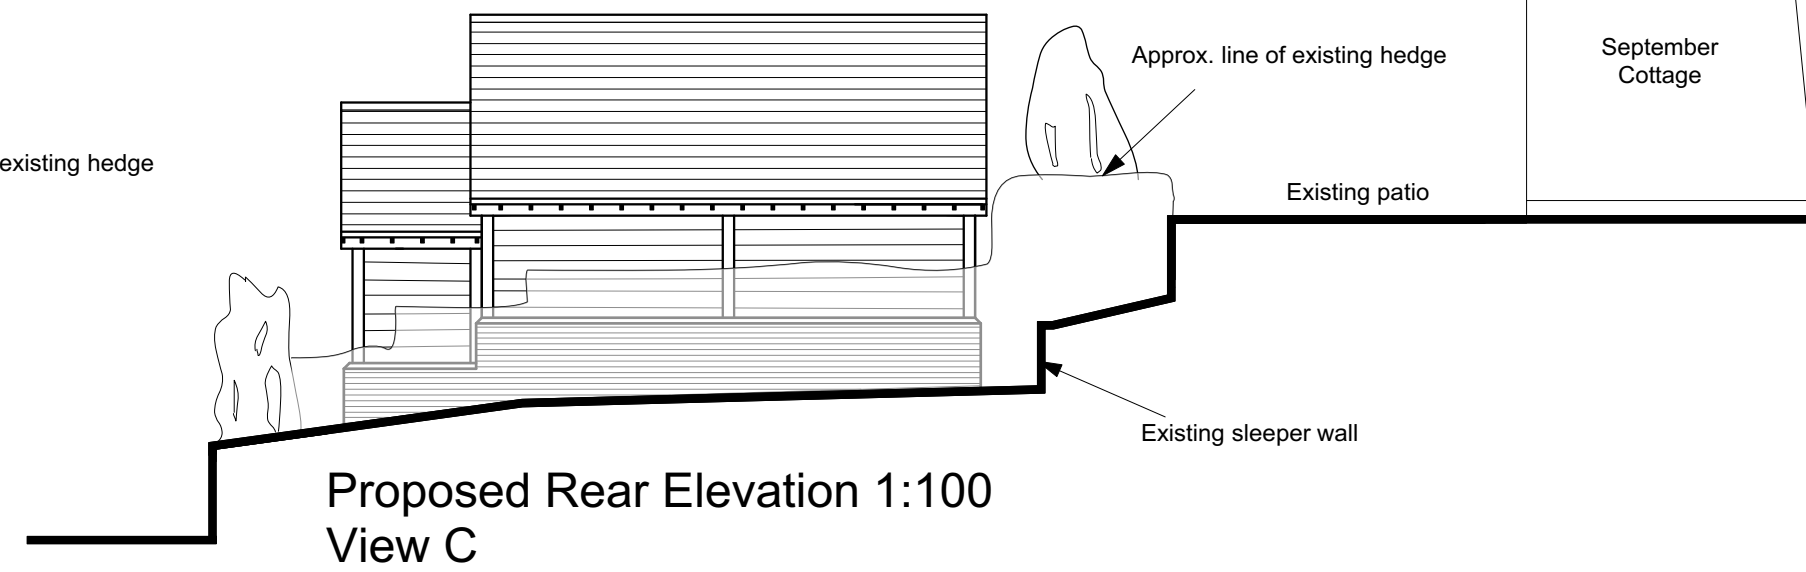
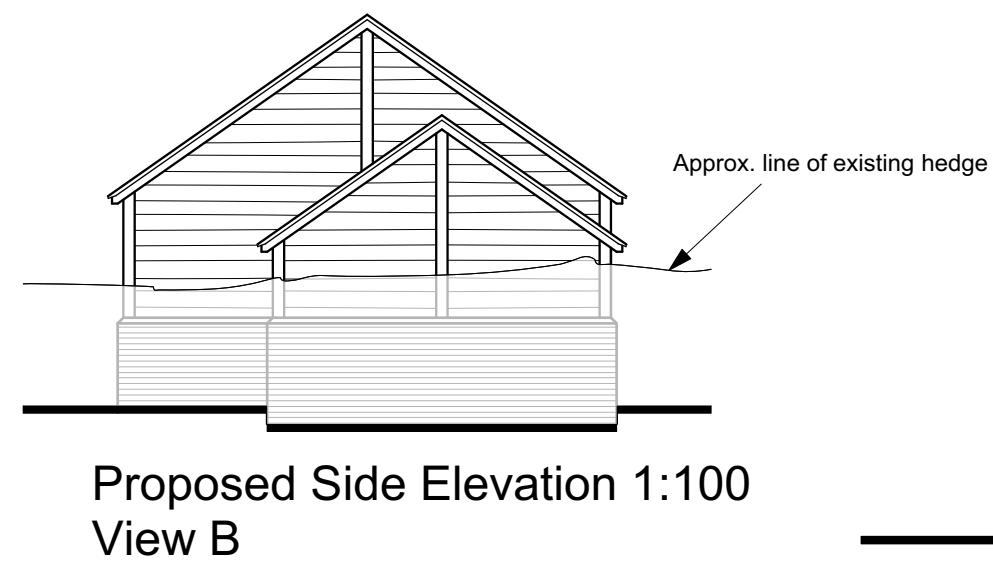


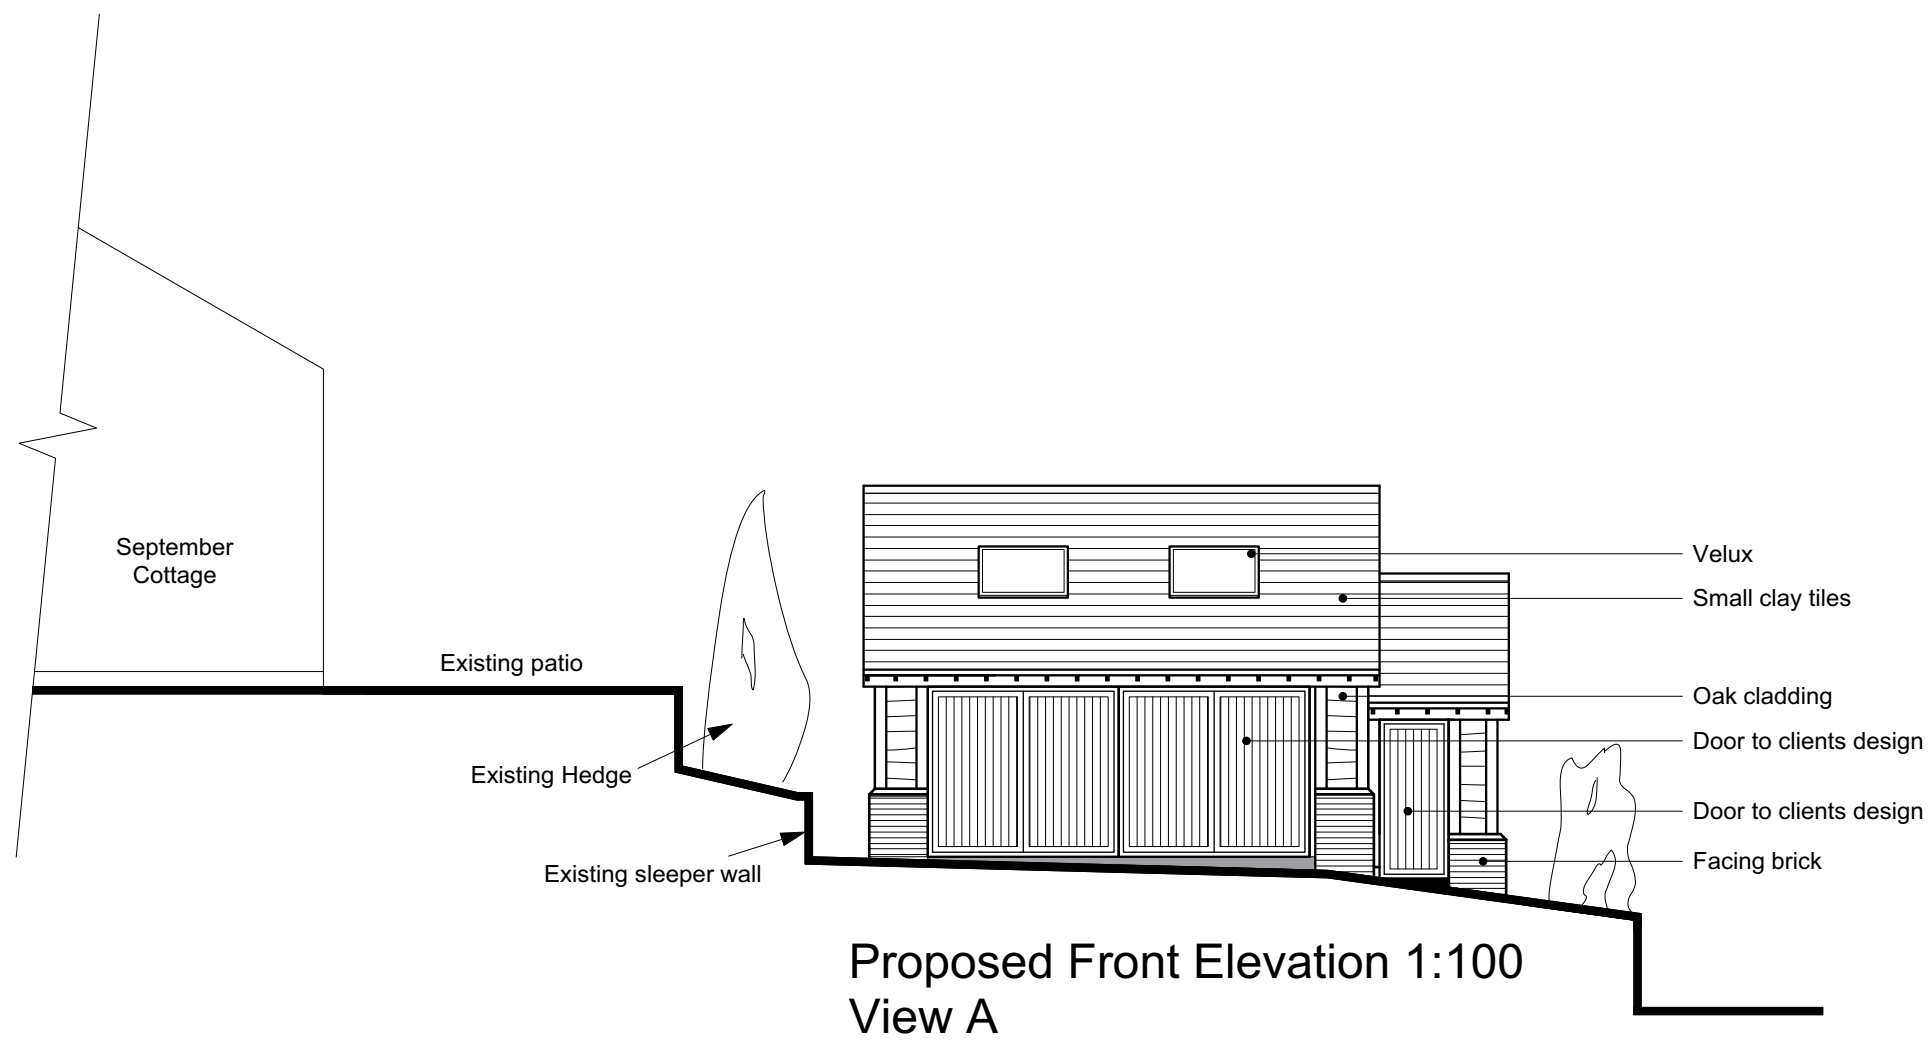

 AGD Architectural Ltd Calbourne, Church Lane Gulden Sutton Chester, CH3 7EW e-mail: info@agdarchitectural.co.uk Tel: 01244 301 723	
Client September Cottage, Allt Y Pentref, Gwynfryn, Wrexham LL11 5YY	
Project Proposed Garage	
Drawing Title Combined Planning	
Scale (A1) 1:100, 1:200 & 1:1250	Date July 2020
Drawing No. J027/03	Sheet 01/01
This drawing is copyright and is issued under the condition that it is not to be copied wholly or in part without the consent in writing of AGD Architectural, contractors to check all dimensions on site, do not scale from the drawing.	