



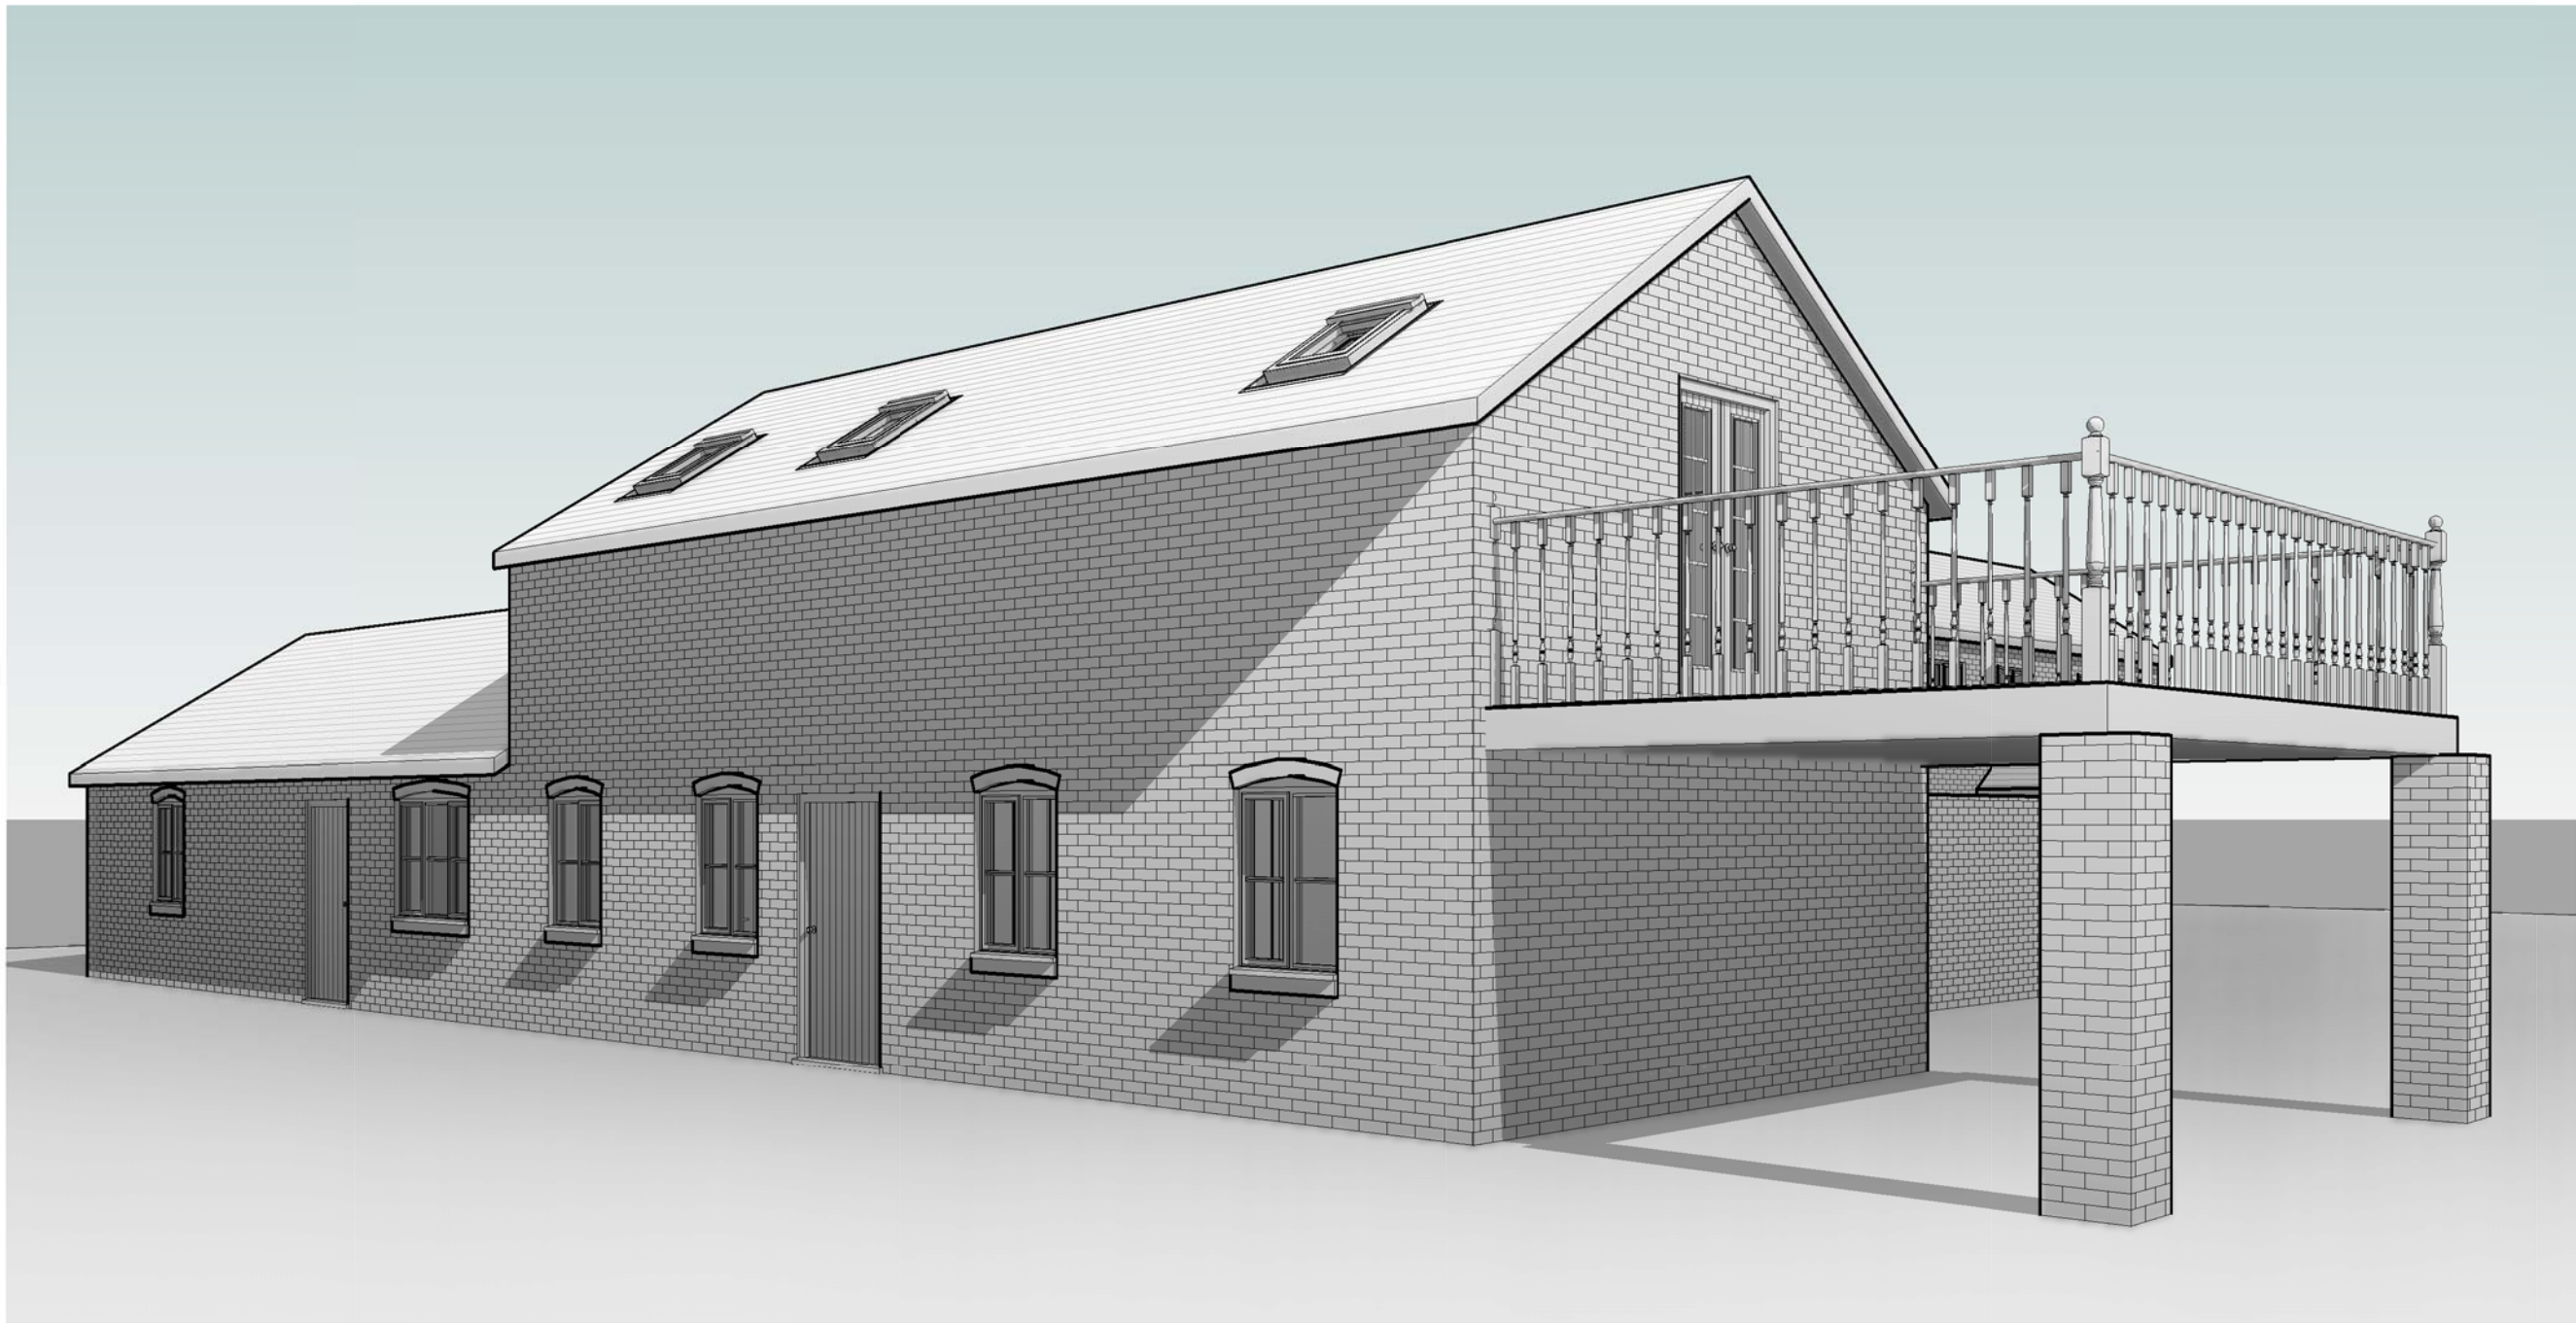


3D View 1

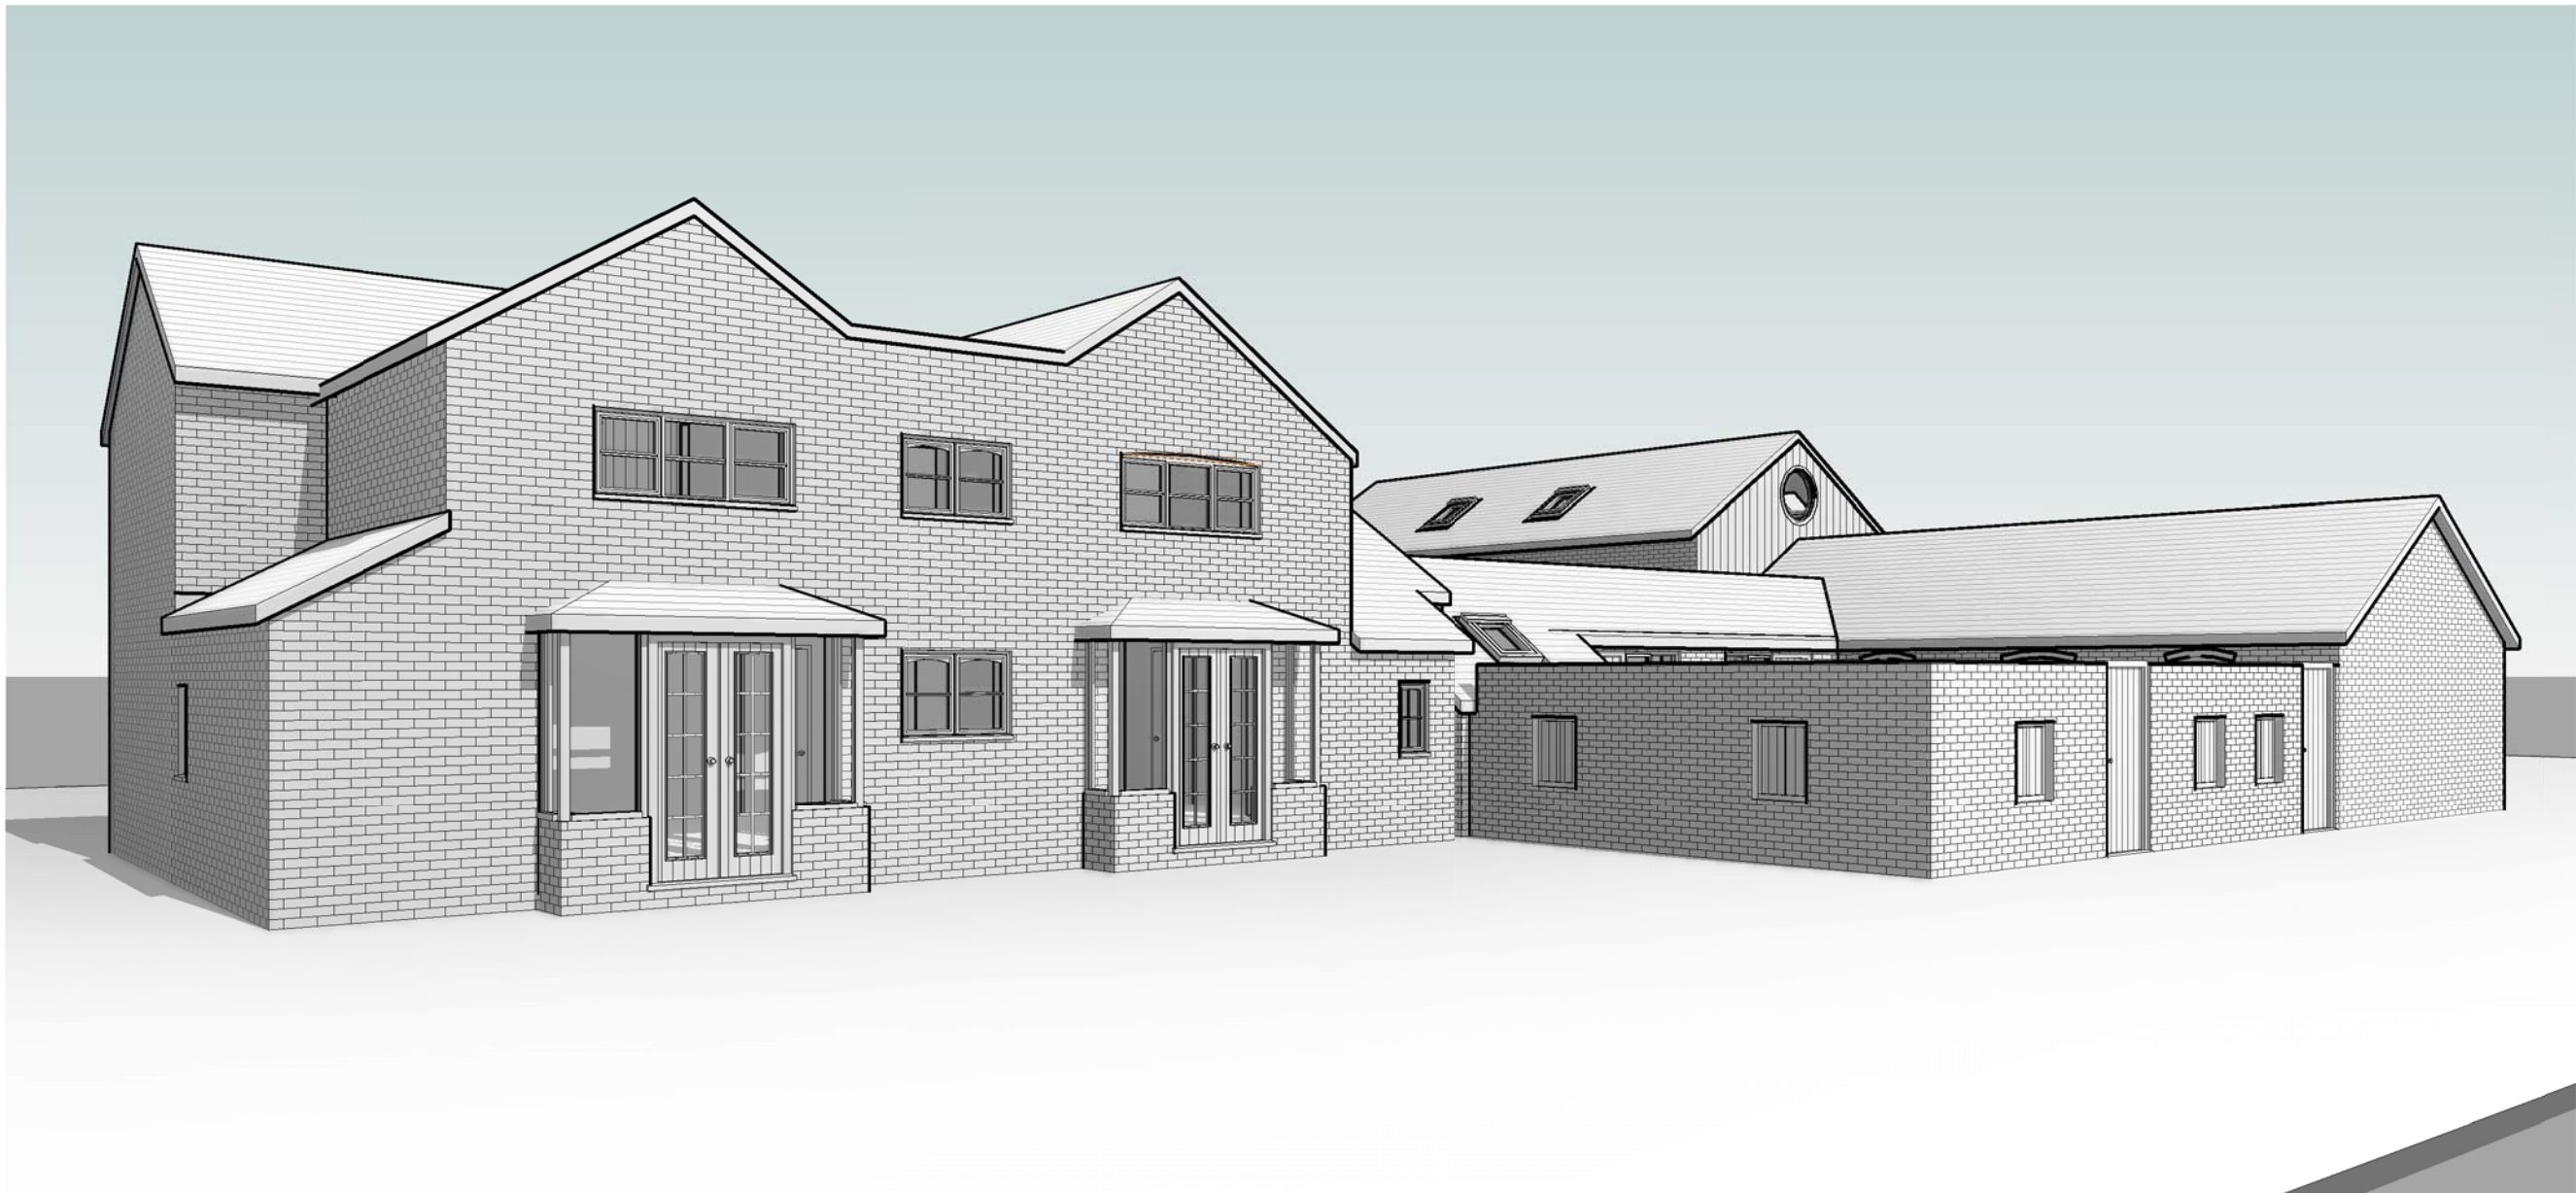

3D View 2



3D View 3

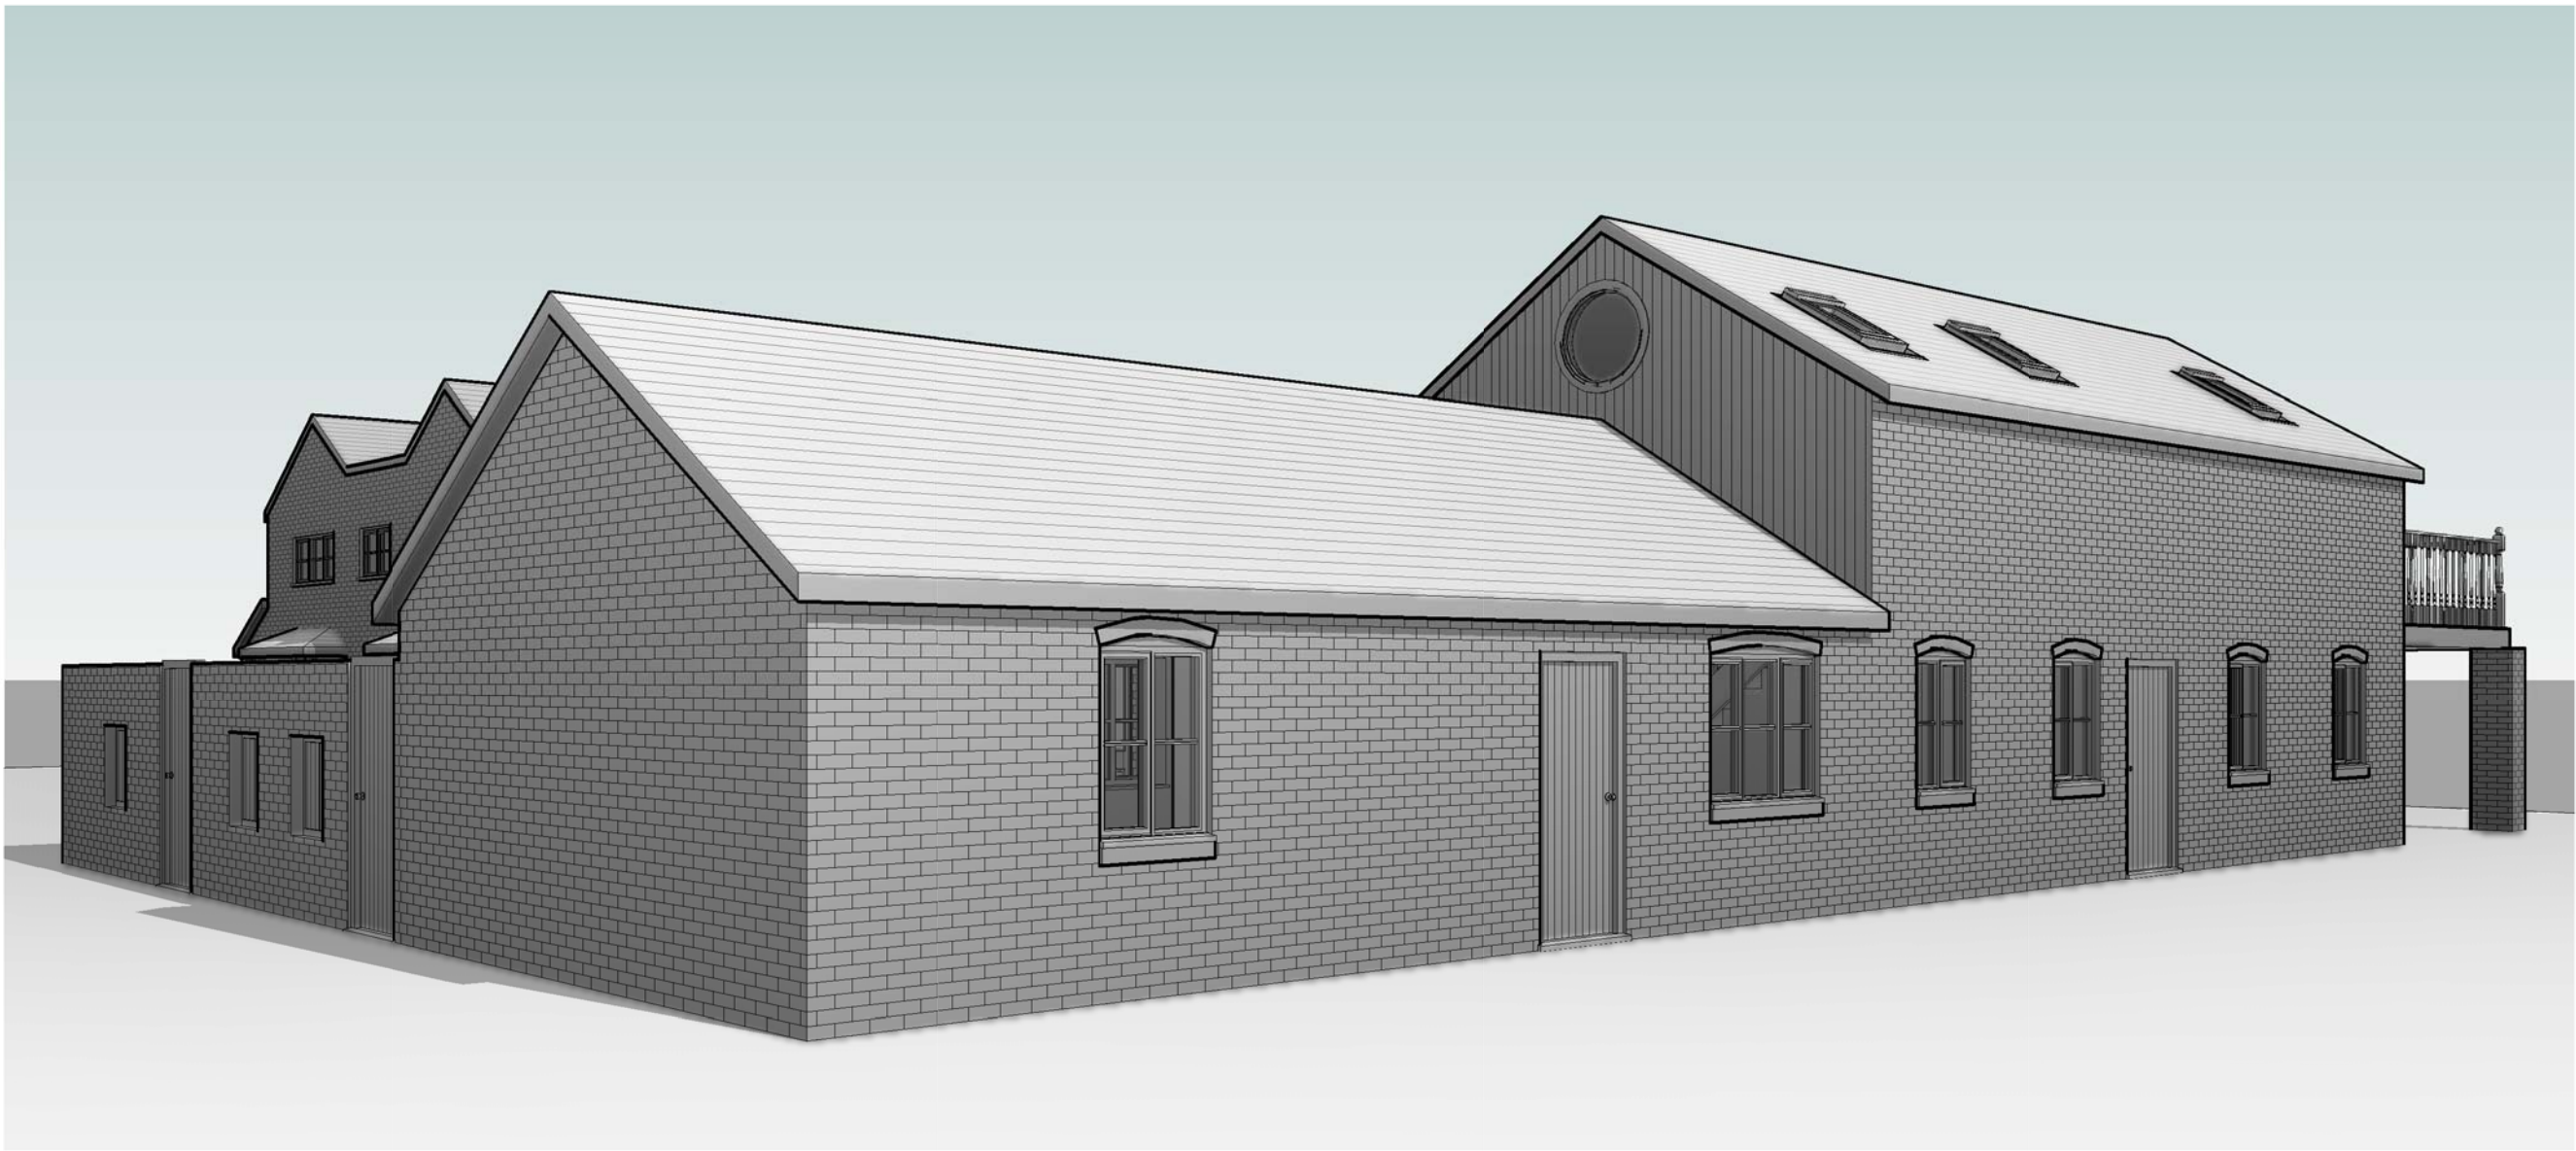

3D View 4

The Contractor is responsible for checking all dimensions, tolerances and references. Any discrepancy is to be notified to jig before proceeding with the work.

Where an item is covered by drawings to different scales, the larger scale drawing is to take precedence.
Do not scale drawings, figured dimensions are to be worked to in all cases

This drawing is copyright © jig architectural ltd

No.	Made by	Date	Checked	Description
JIG Architects RIBA Chartered Practice  Studio 16, Mold Business Park, Wrexham Road Mold H7 1XP Tel +44 (0)1352 744 889 Fax +44 (0)1352 700 789 E admin@jigarchitects.com				
Client				
Mr & Mrs Coward				
Project				
Proposed extensions to ex. dwelling at 'Fairview', Cloy Lane, Overton, Nr. Wrexham, LL13 0HR				
1559		Project number		
Sheet Name				
Basic Existing Visuals				
Sheet Number		Revision		
A101				
Date	Oct. 18	Scale	@A1	
Drawn by	cgr	Checked by	jrj	