




Waste Management -
Sections Proposal
SCALE: 1 : 100

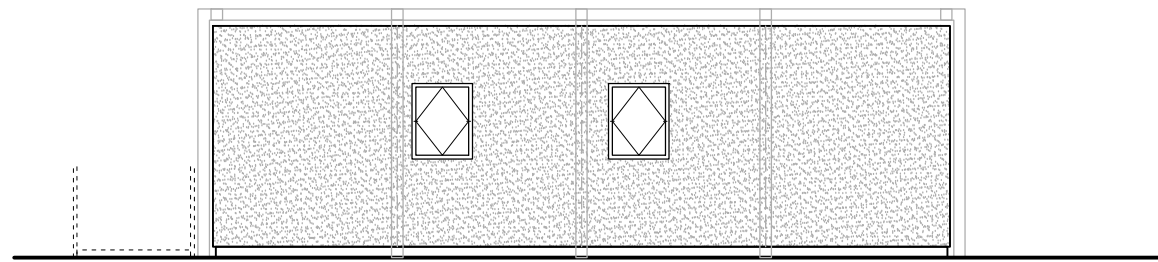


Waste Management -
South Side Elevation
SCALE: 1 : 100

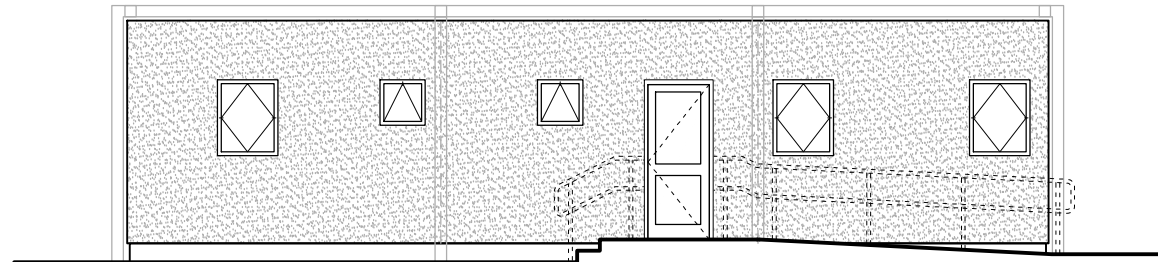


Waste Management -
West Access Long Elevation
SCALE: 1 : 100

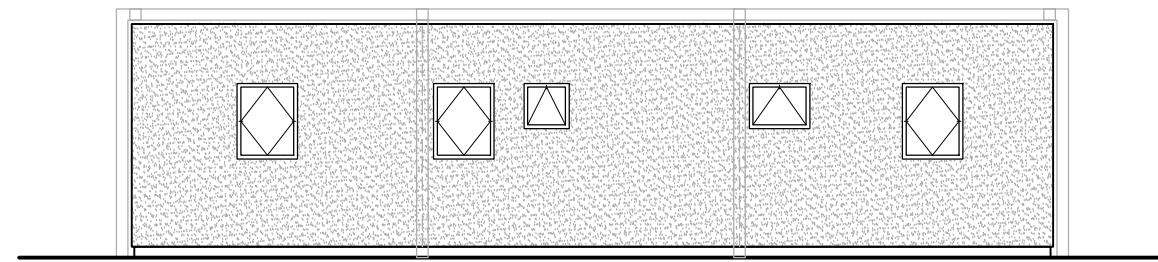

Waste Management -
East Long Elevation
SCALE: 1 : 100

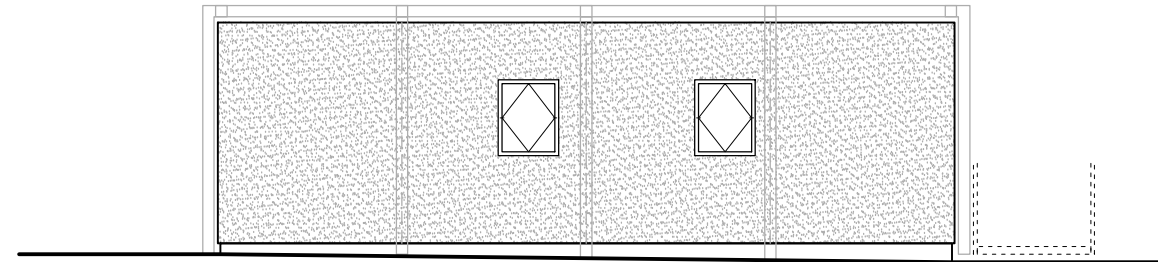


Waste Management -
North Side Elevation
SCALE: 1 : 100

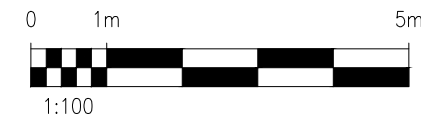


© COPYRIGHT Estates Directorate


Do not scale from drawings. Verify all dimensions on site prior to construction. This drawing is to be read in conjunction with all relevant documents and drawings. Report all discrepancies to Estates Directorate immediately. No unauthorised use, disclosure, storage or copying.

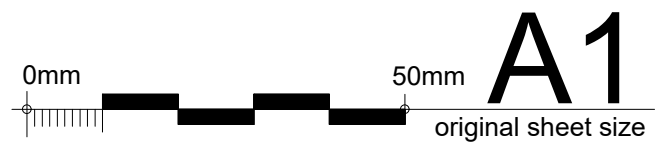


A1
original sheet size

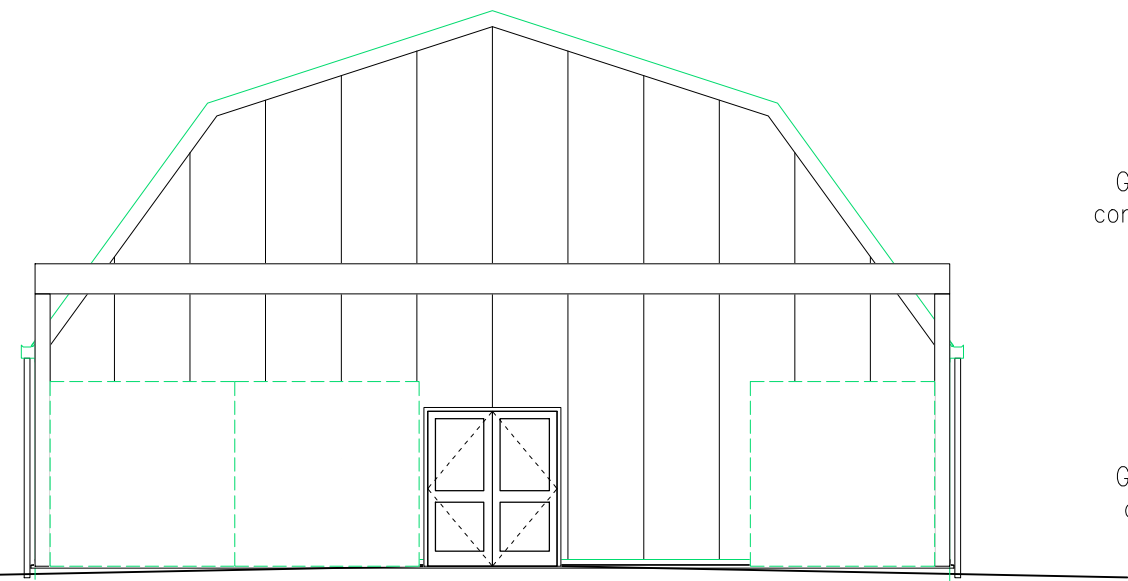


Waste Management -
Dutch Barn South Canopy End Elevation
SCALE: 1 : 100

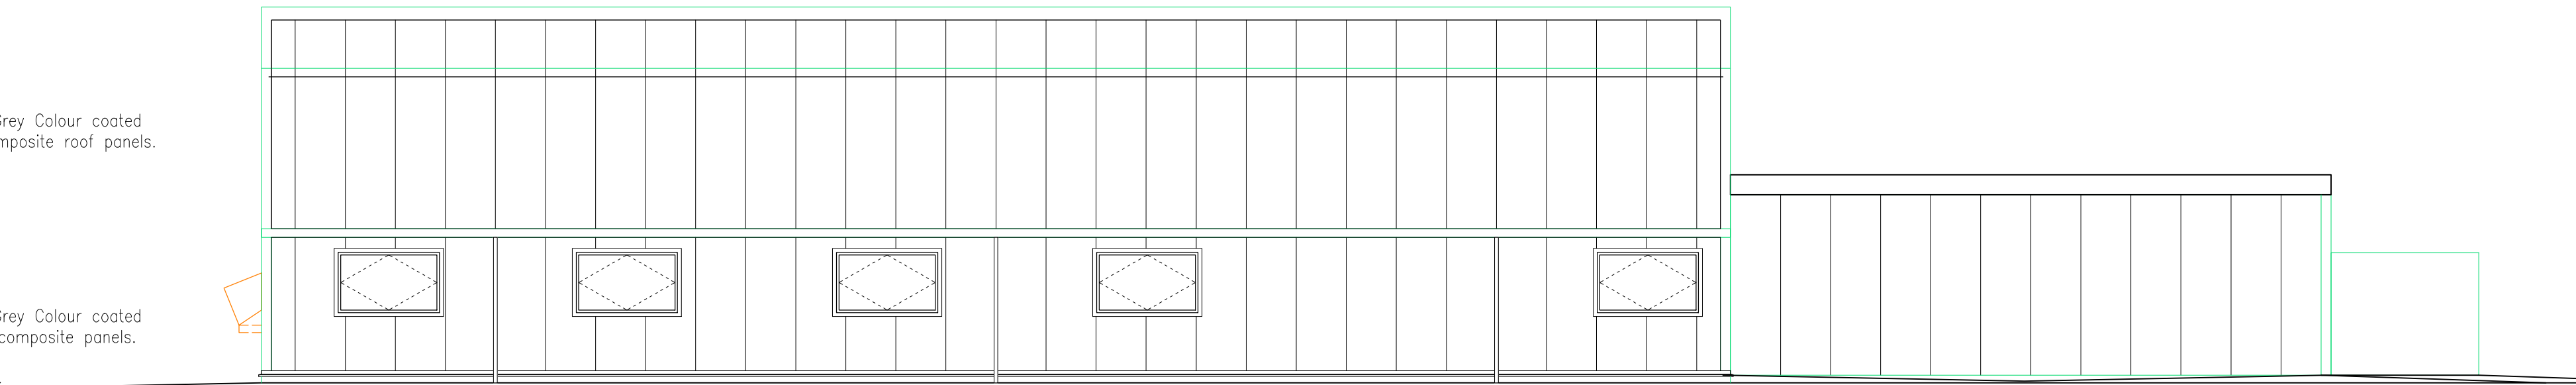



Waste Management -
Dutch Barn West Side Elevation
SCALE: 1 : 100

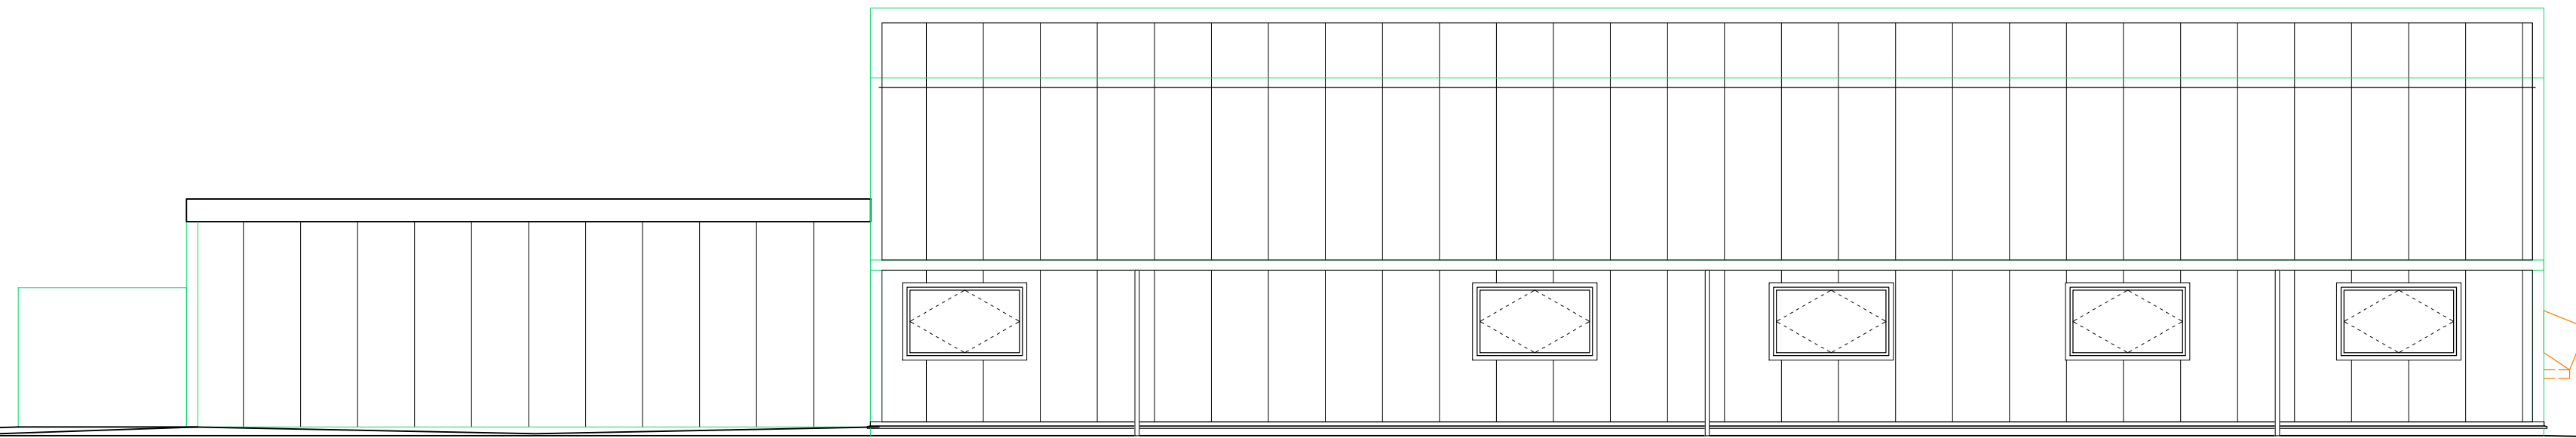


Waste Management -
Dutch Barn East Side Elevation
SCALE: 1 : 100

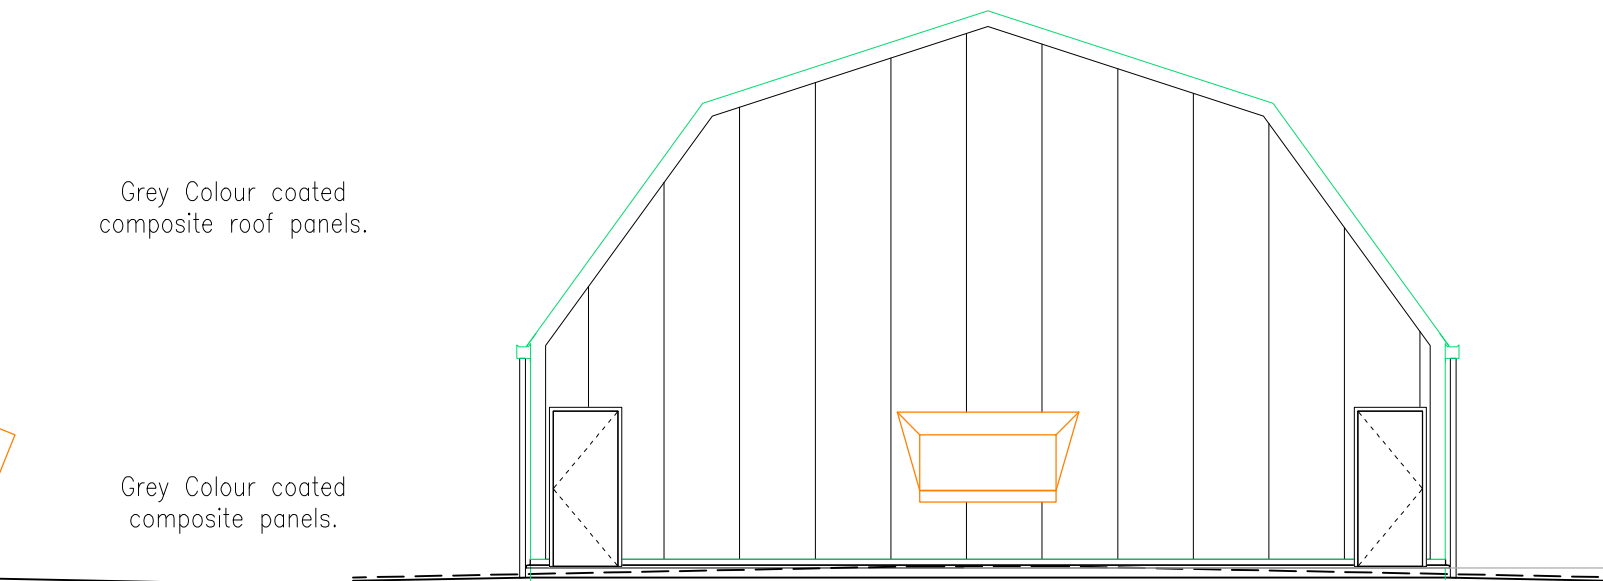


Waste Management -
Dutch Barn North Chute End Elevation
SCALE: 1 : 100

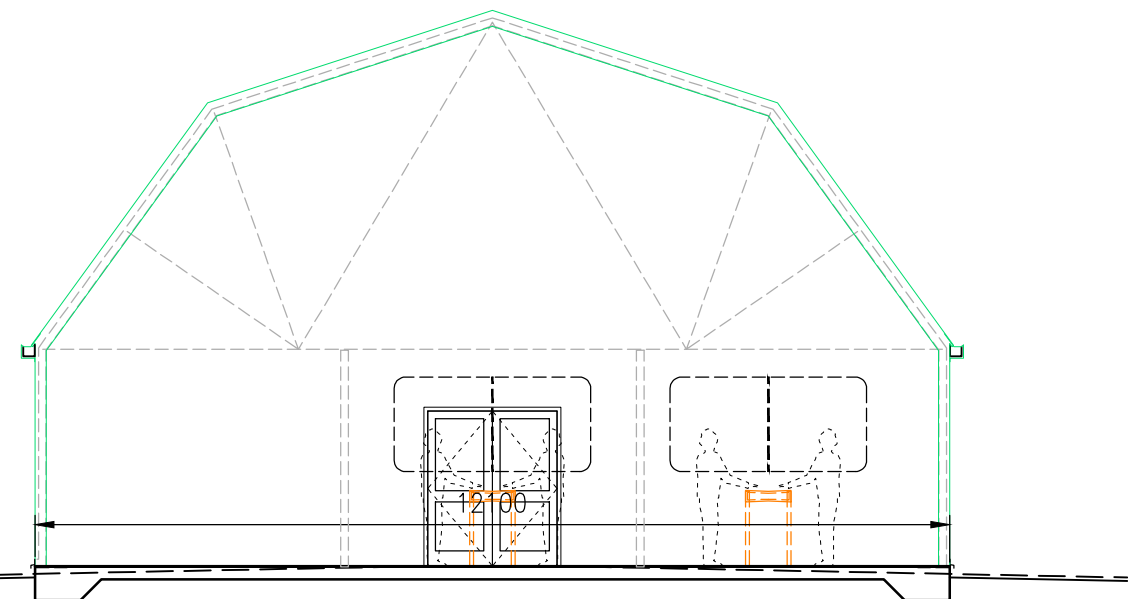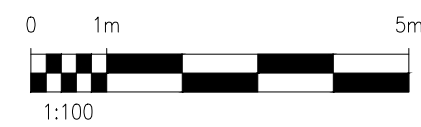

Waste Management -
Dutch Barn Cross Section
SCALE: 1 : 100

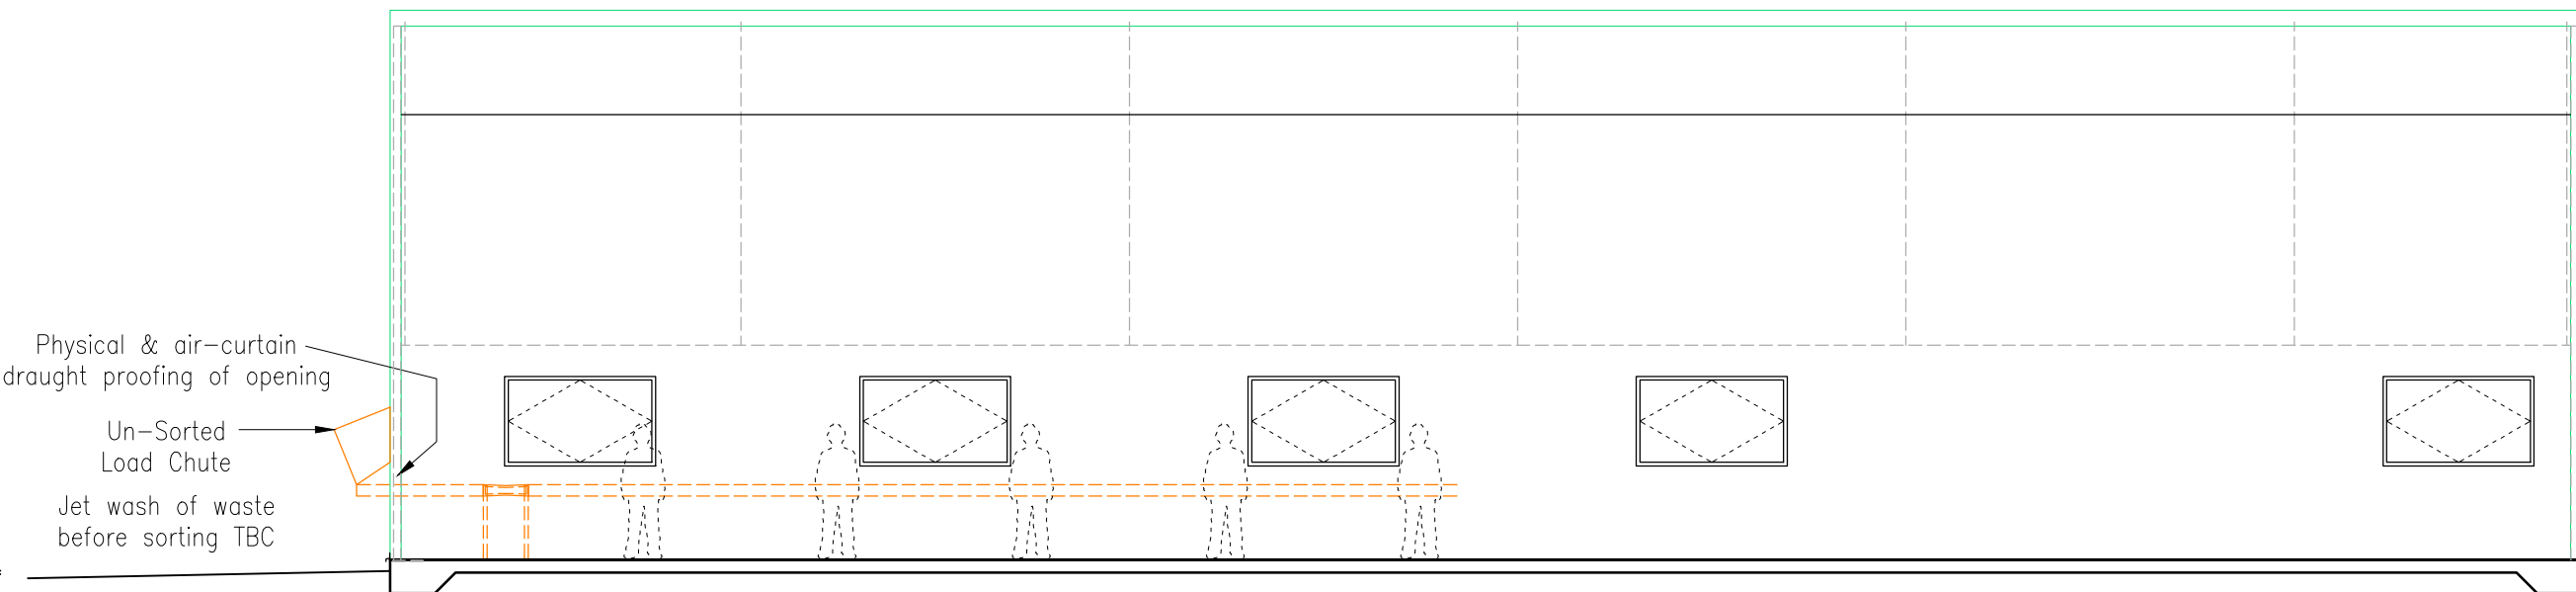

Waste Management -
Dutch Barn Section
SCALE: 1 : 100

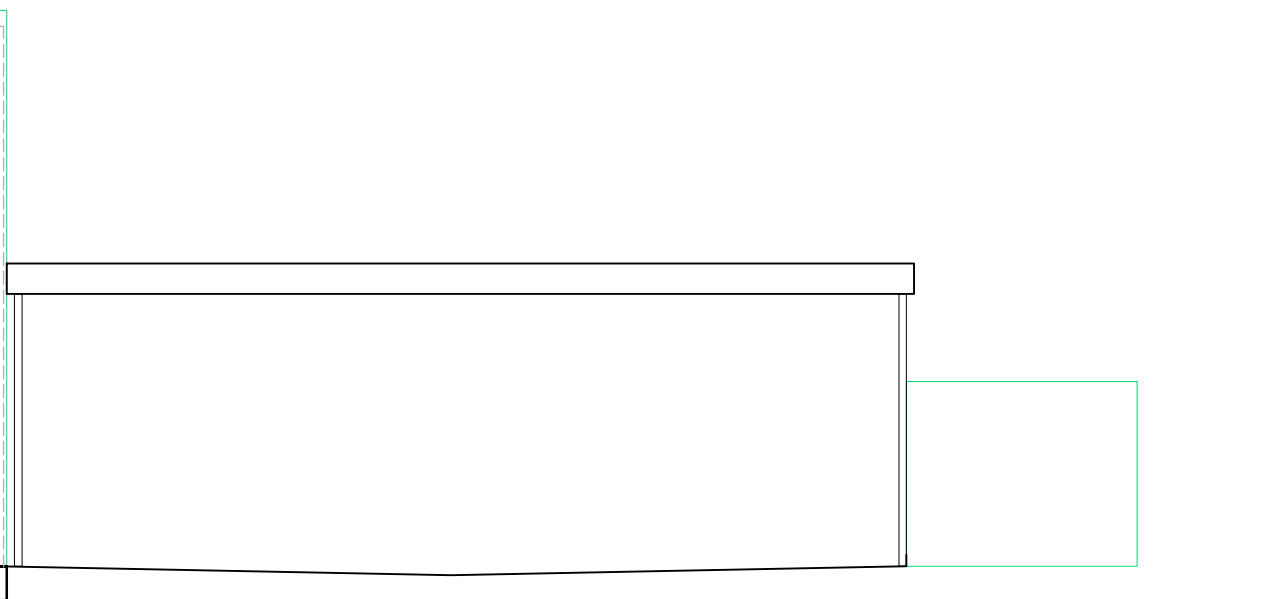

Waste Management -
Sorted Area Section
SCALE: 1 : 100



A 08/09/20 PS CP Planning Sections & Elevations Update
Rev Date By Chk Description

PLANNING



Estates Directorate - 102 Petty France, London, SW1H 9AJ

Site HMP Berwyn, Wrexham, North Wales
LL13 9QE

Security Classification OFFICIAL SENSITIVE

Drawing Number 111354-5080-HLN-107-02-DR-A- 6004

Project Name HMP Berwyn Ancillary Works

Dwg Title Waste Management - Dutch Barn & Ancillary
Sections & Elevations

E-PIMS 111354 BPRN No. 5080 Rev Ref
S0_A

Drawn By PS DATE 19/06/20 SCALE 1 : 100