


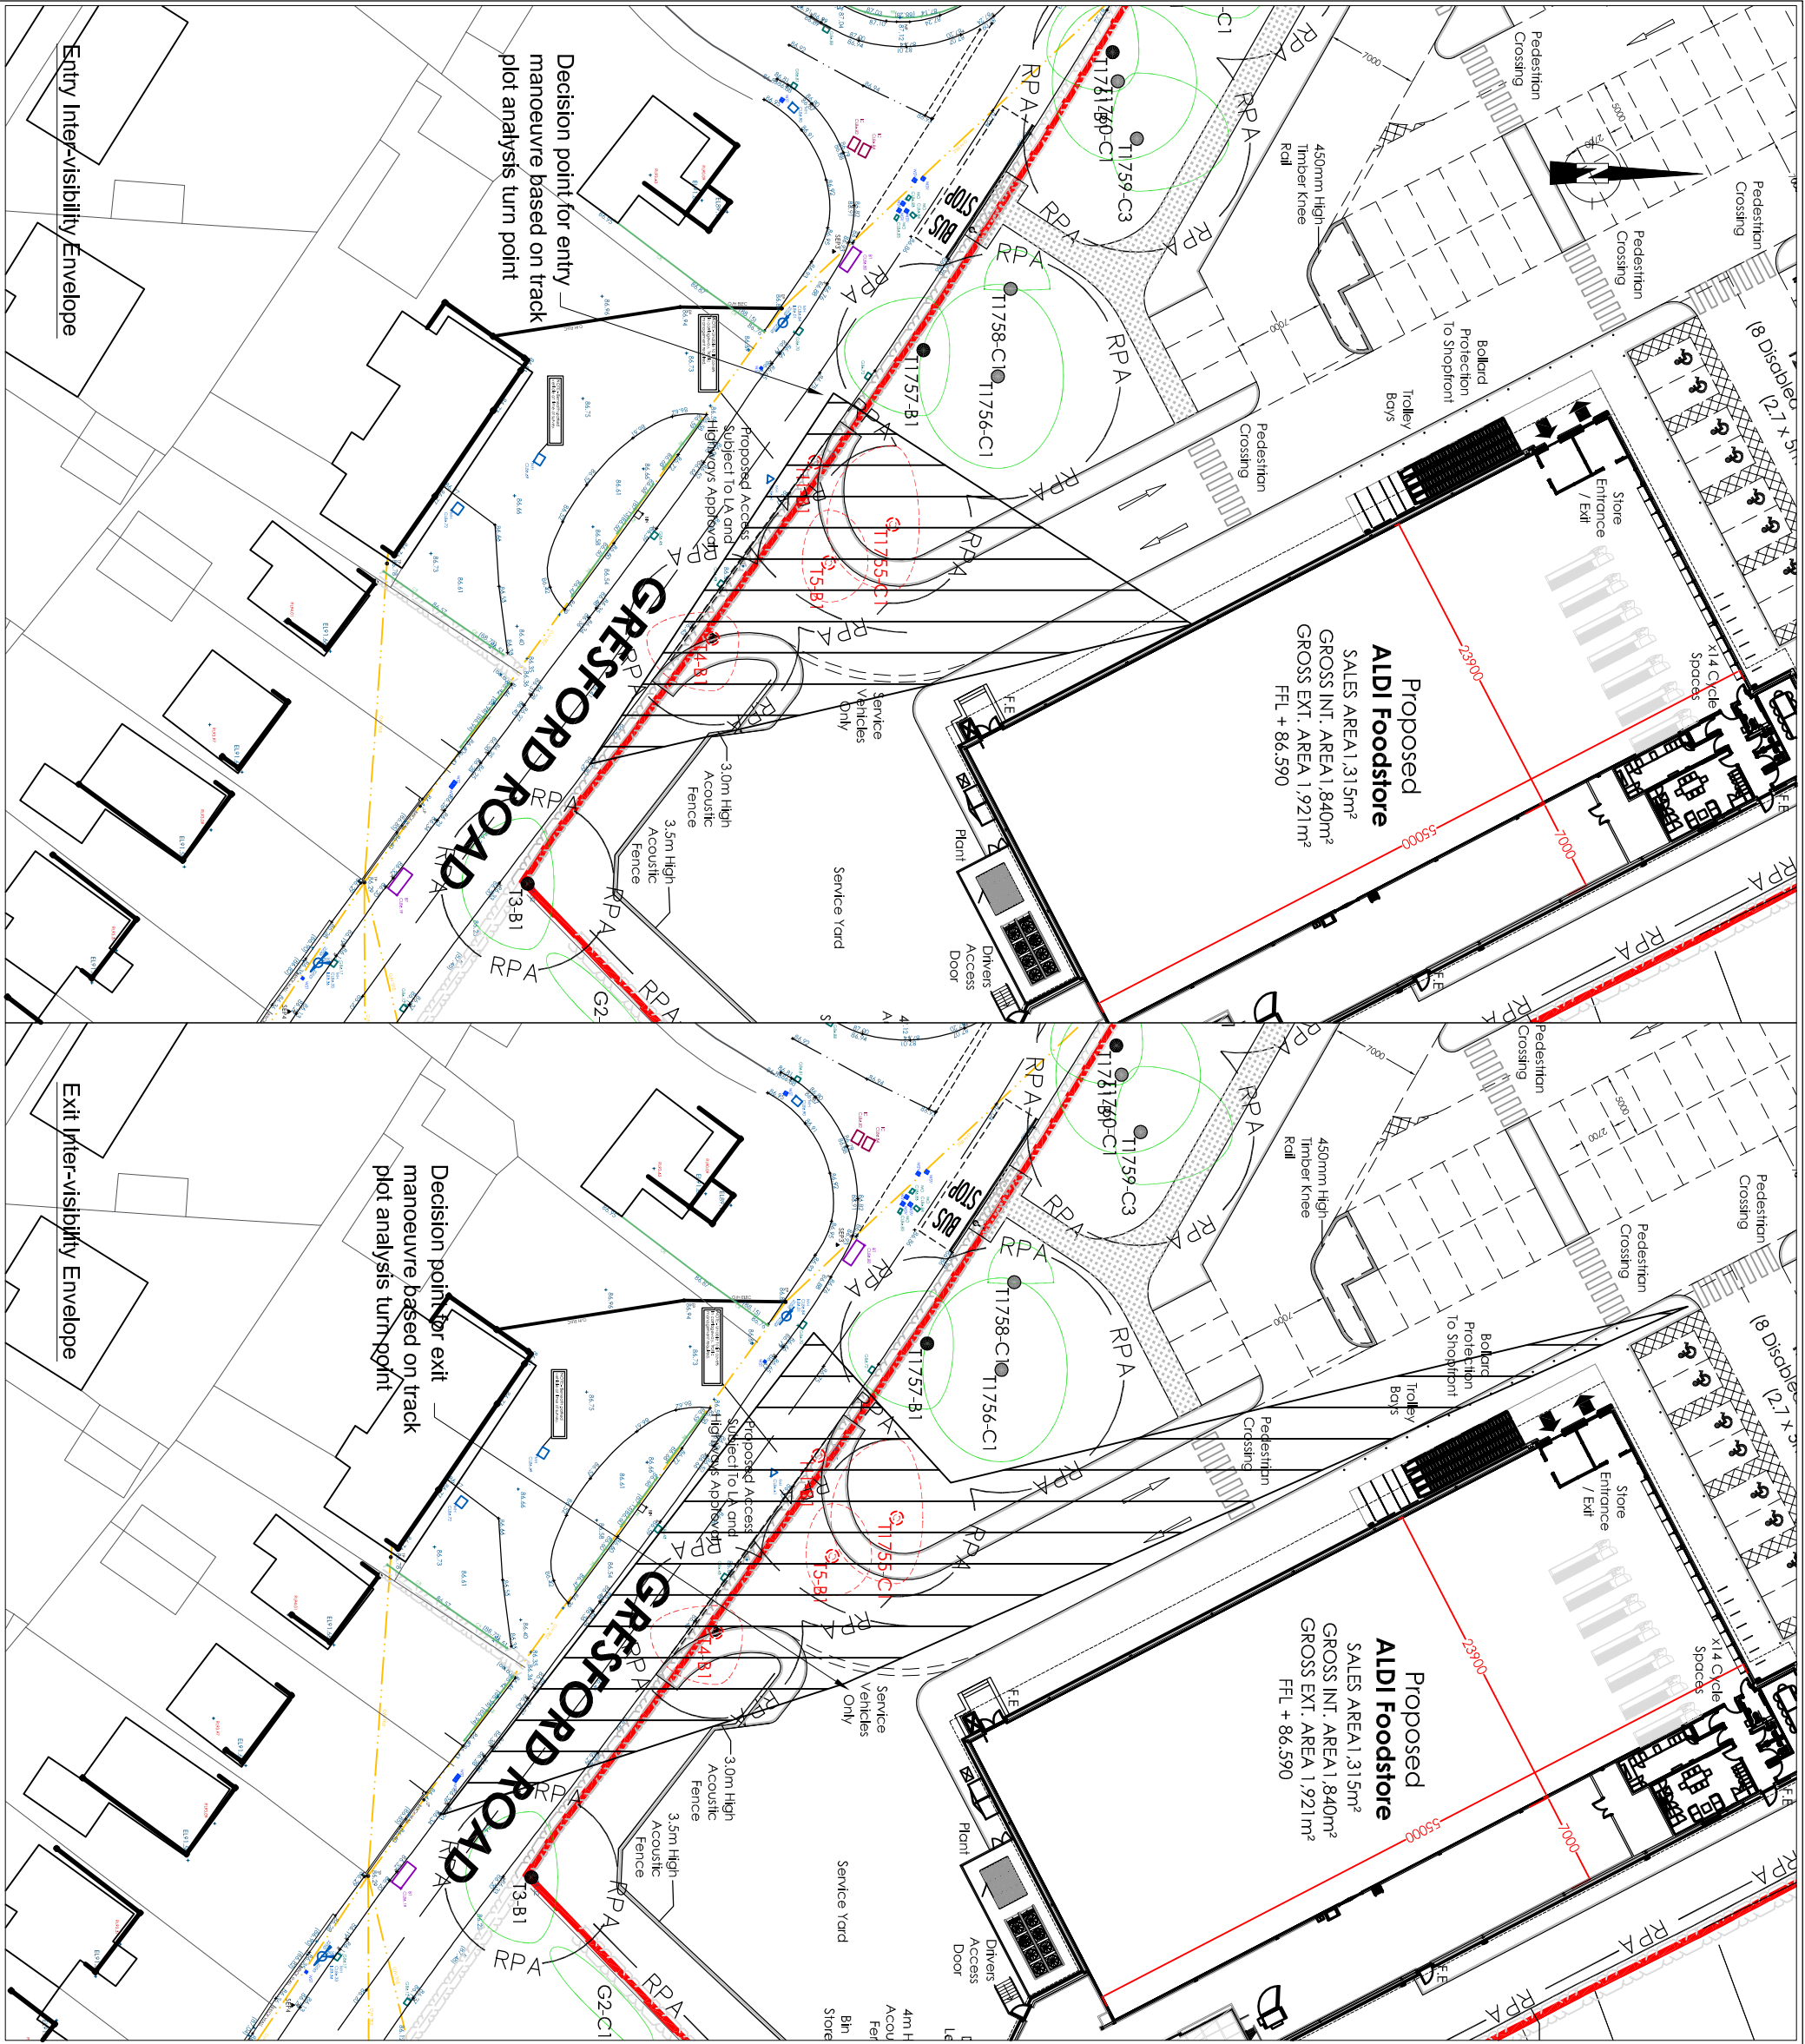

This drawing is the copyright of Cameron Rose Limited and may not be loaned, copied or reproduced in any way, or used for any offer, quote, tender or construction purposes without written consent of the company to do so.

Follow any figured dimensions - do not scale. IF IN DOUBT ASK.

This drawing has been prepared for feasibility purposes and does not represent a construction plan. All design aspects to be confirmed at the appropriate detailed design stage.

Revision History		Date
A	desc	date a
B	desc	date b
C	desc	date c
D	desc	date d
E	desc	date e
F	desc	date f
G	desc	date g
H	desc	date h
I	desc	date i
J	desc	date j

10 King Street Newcastle NSW 1590 01782 627029		CAMERON ROSE ASSOCIATES	
client:		Aldi Stores Limited	
project:		Gresford Road Llay	
drawing title:		Inter-Visibility Envelope Entry and Exit Manoeuvre for Service Vehicle	
scale(s):	1/500	date:	17/12/19
drawing number:	486-01/GA-07	drawn by:	UIM
status:	checked: CAB		
rev:	Information		

DATE PRINTED: