






EXISTING VIEW FROM SITE APPROACH

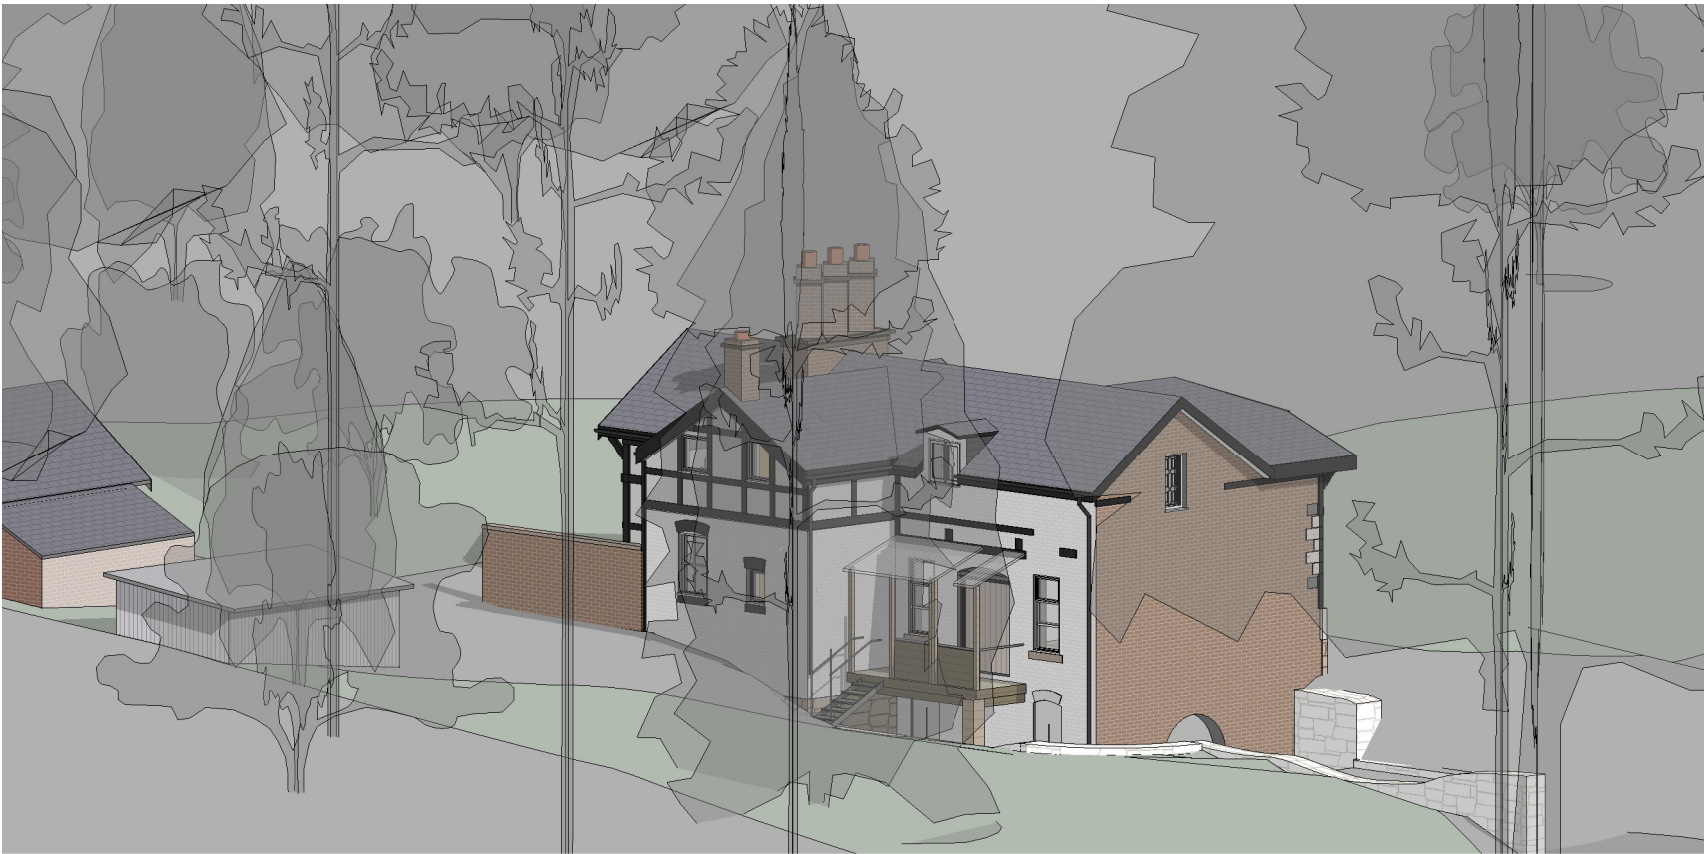

EXISTING VIEW FROM BROOK

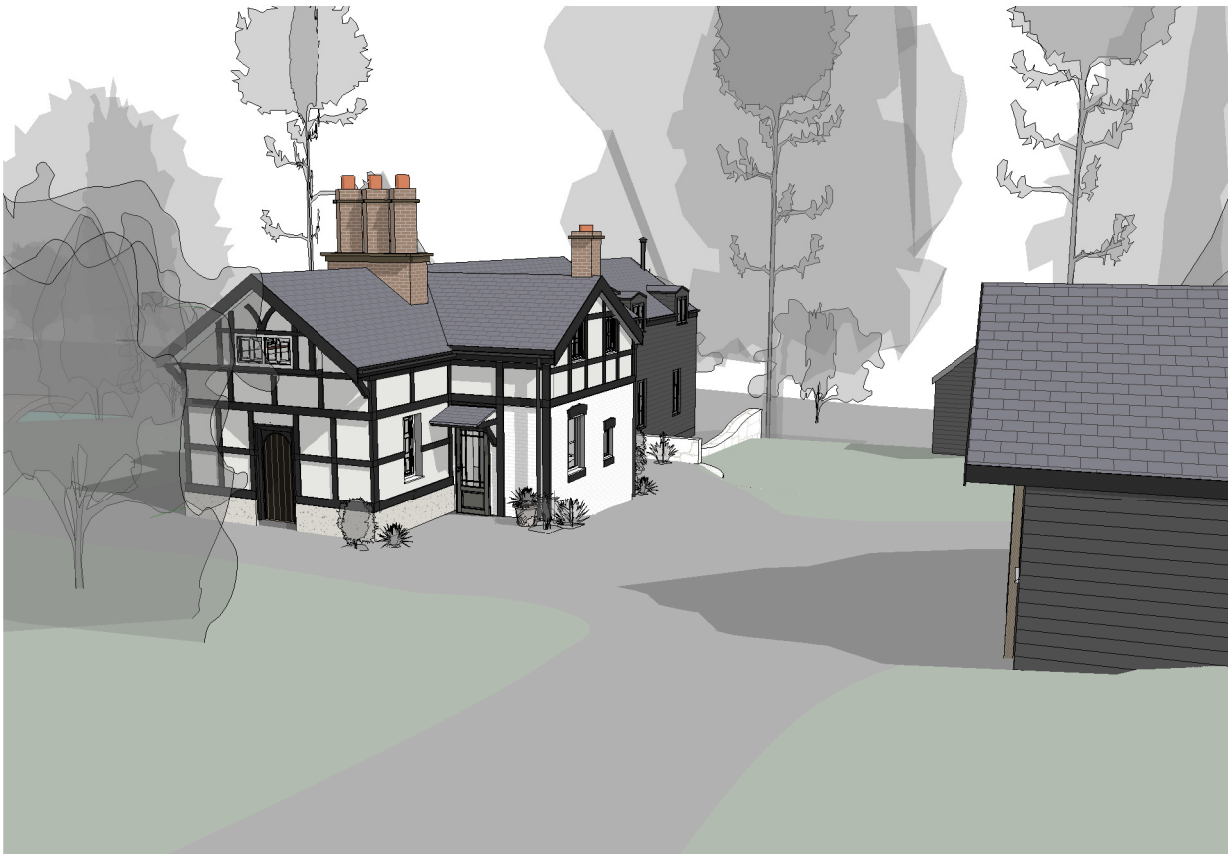

PROPOSED VIEW FROM SITE APPROACH

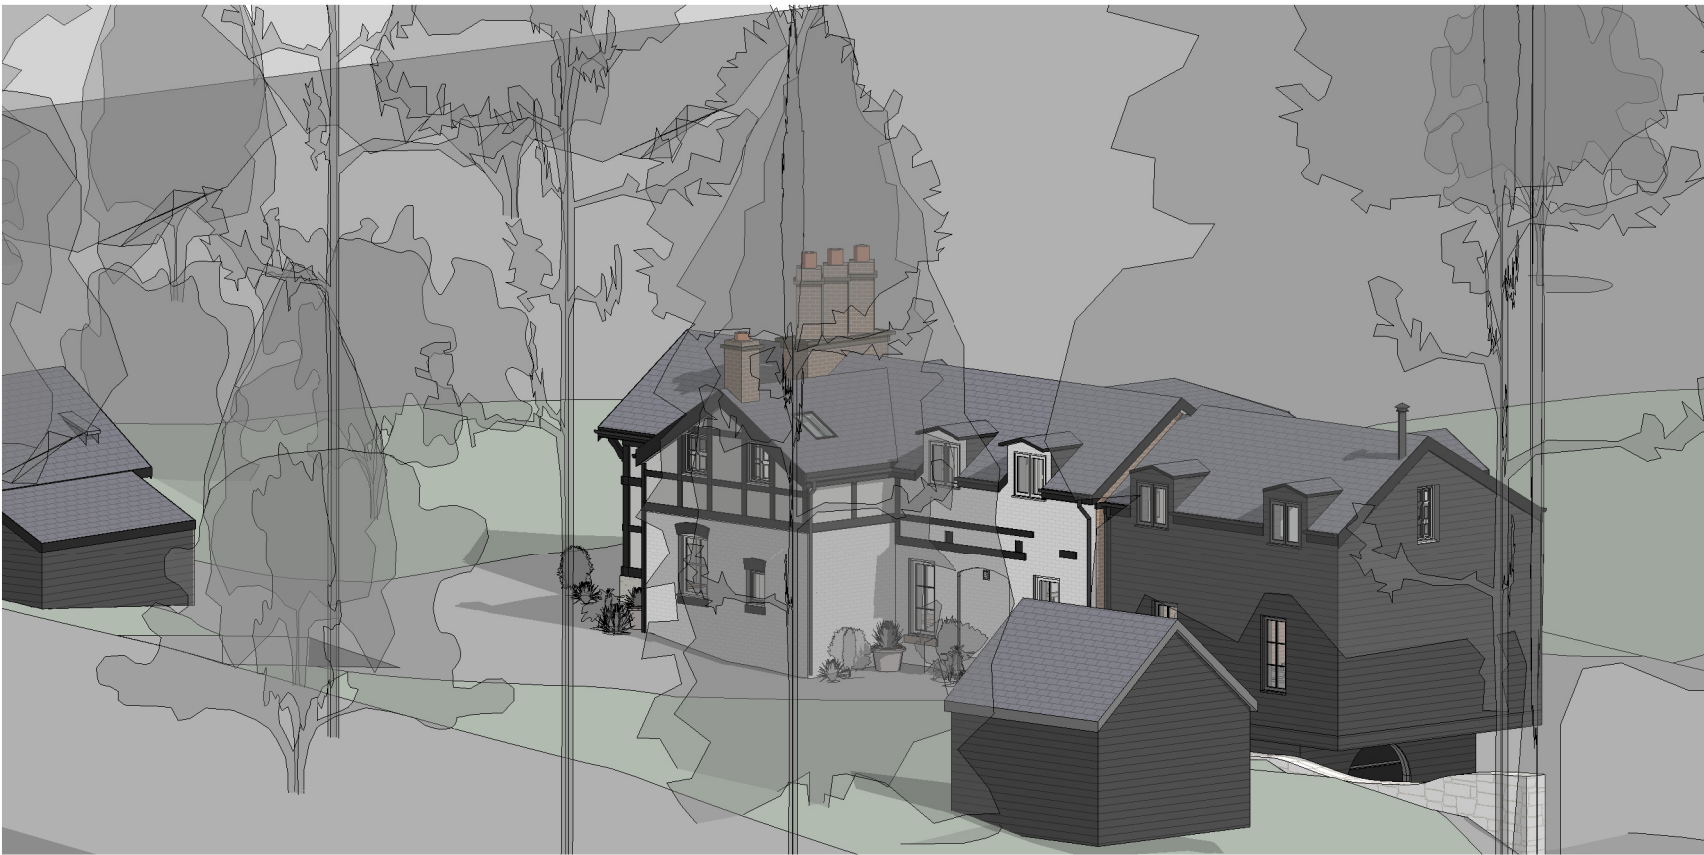

PROPOSED VIEW FROM BROOK




EXISTING
3D SITE OVERVIEW FROM POND



PROPOSED
3D SITE OVERVIEW FROM POND

P04	PLANNING REVISION 4 JW JW DH	08/09/2020
P03	REVISION 3 JW JW DH	24/04/2020
P02	REVISION 2 JW JW DH	22/04/2020
REV.	DESCRIPTION DRAWN BY CHECKED BY APPROVED BY	DATE
RIBA PLAN OF WORK 2013 WORKSTAGE	LEVEL OF MODEL DEFINITION (LoD)	
Stage 3 - Developed Design	LoD 4 - Precise Model	
PURPOSE OF ISSUE - SUITABLE FOR ...	BS1192 STATUS	
Planning Submission	Status A - Approved	

 

lawray architects
penseiri

CARDIFF 029 2052 8140
LONDON 0207 138 3560
WREXHAM 01978 357 887

www.lawray.co.uk

CLIENT
Mark Creighton and Megan Boreham

PROJECT TITLE
Mill Cottage, Marchwiell Hall

DRAWING TITLE
3D SITE VIEWS

PROJECT No
19086

SCALE @ A1

DRAWING No	PROJECT	ORIGINATOR	VOLUME	LEVEL	TYPE	ROLE	NUMBER	REVISION
19086/001	XX-LAW-XX-XX-DLG-	A-220009	P04					

DO NOT SCALE
Any discrepancy or query concerning this drawing should be referred to the Architect
Copyright © LAWRAY LIMITED
Registered Office: Greenmeadow Springs, 1 Cae Gwynedd, Tonypandy, CARDIFF CF15 7AB
Reg. Co. No. 2724178, VAT Reg. No. 134 2148 06