




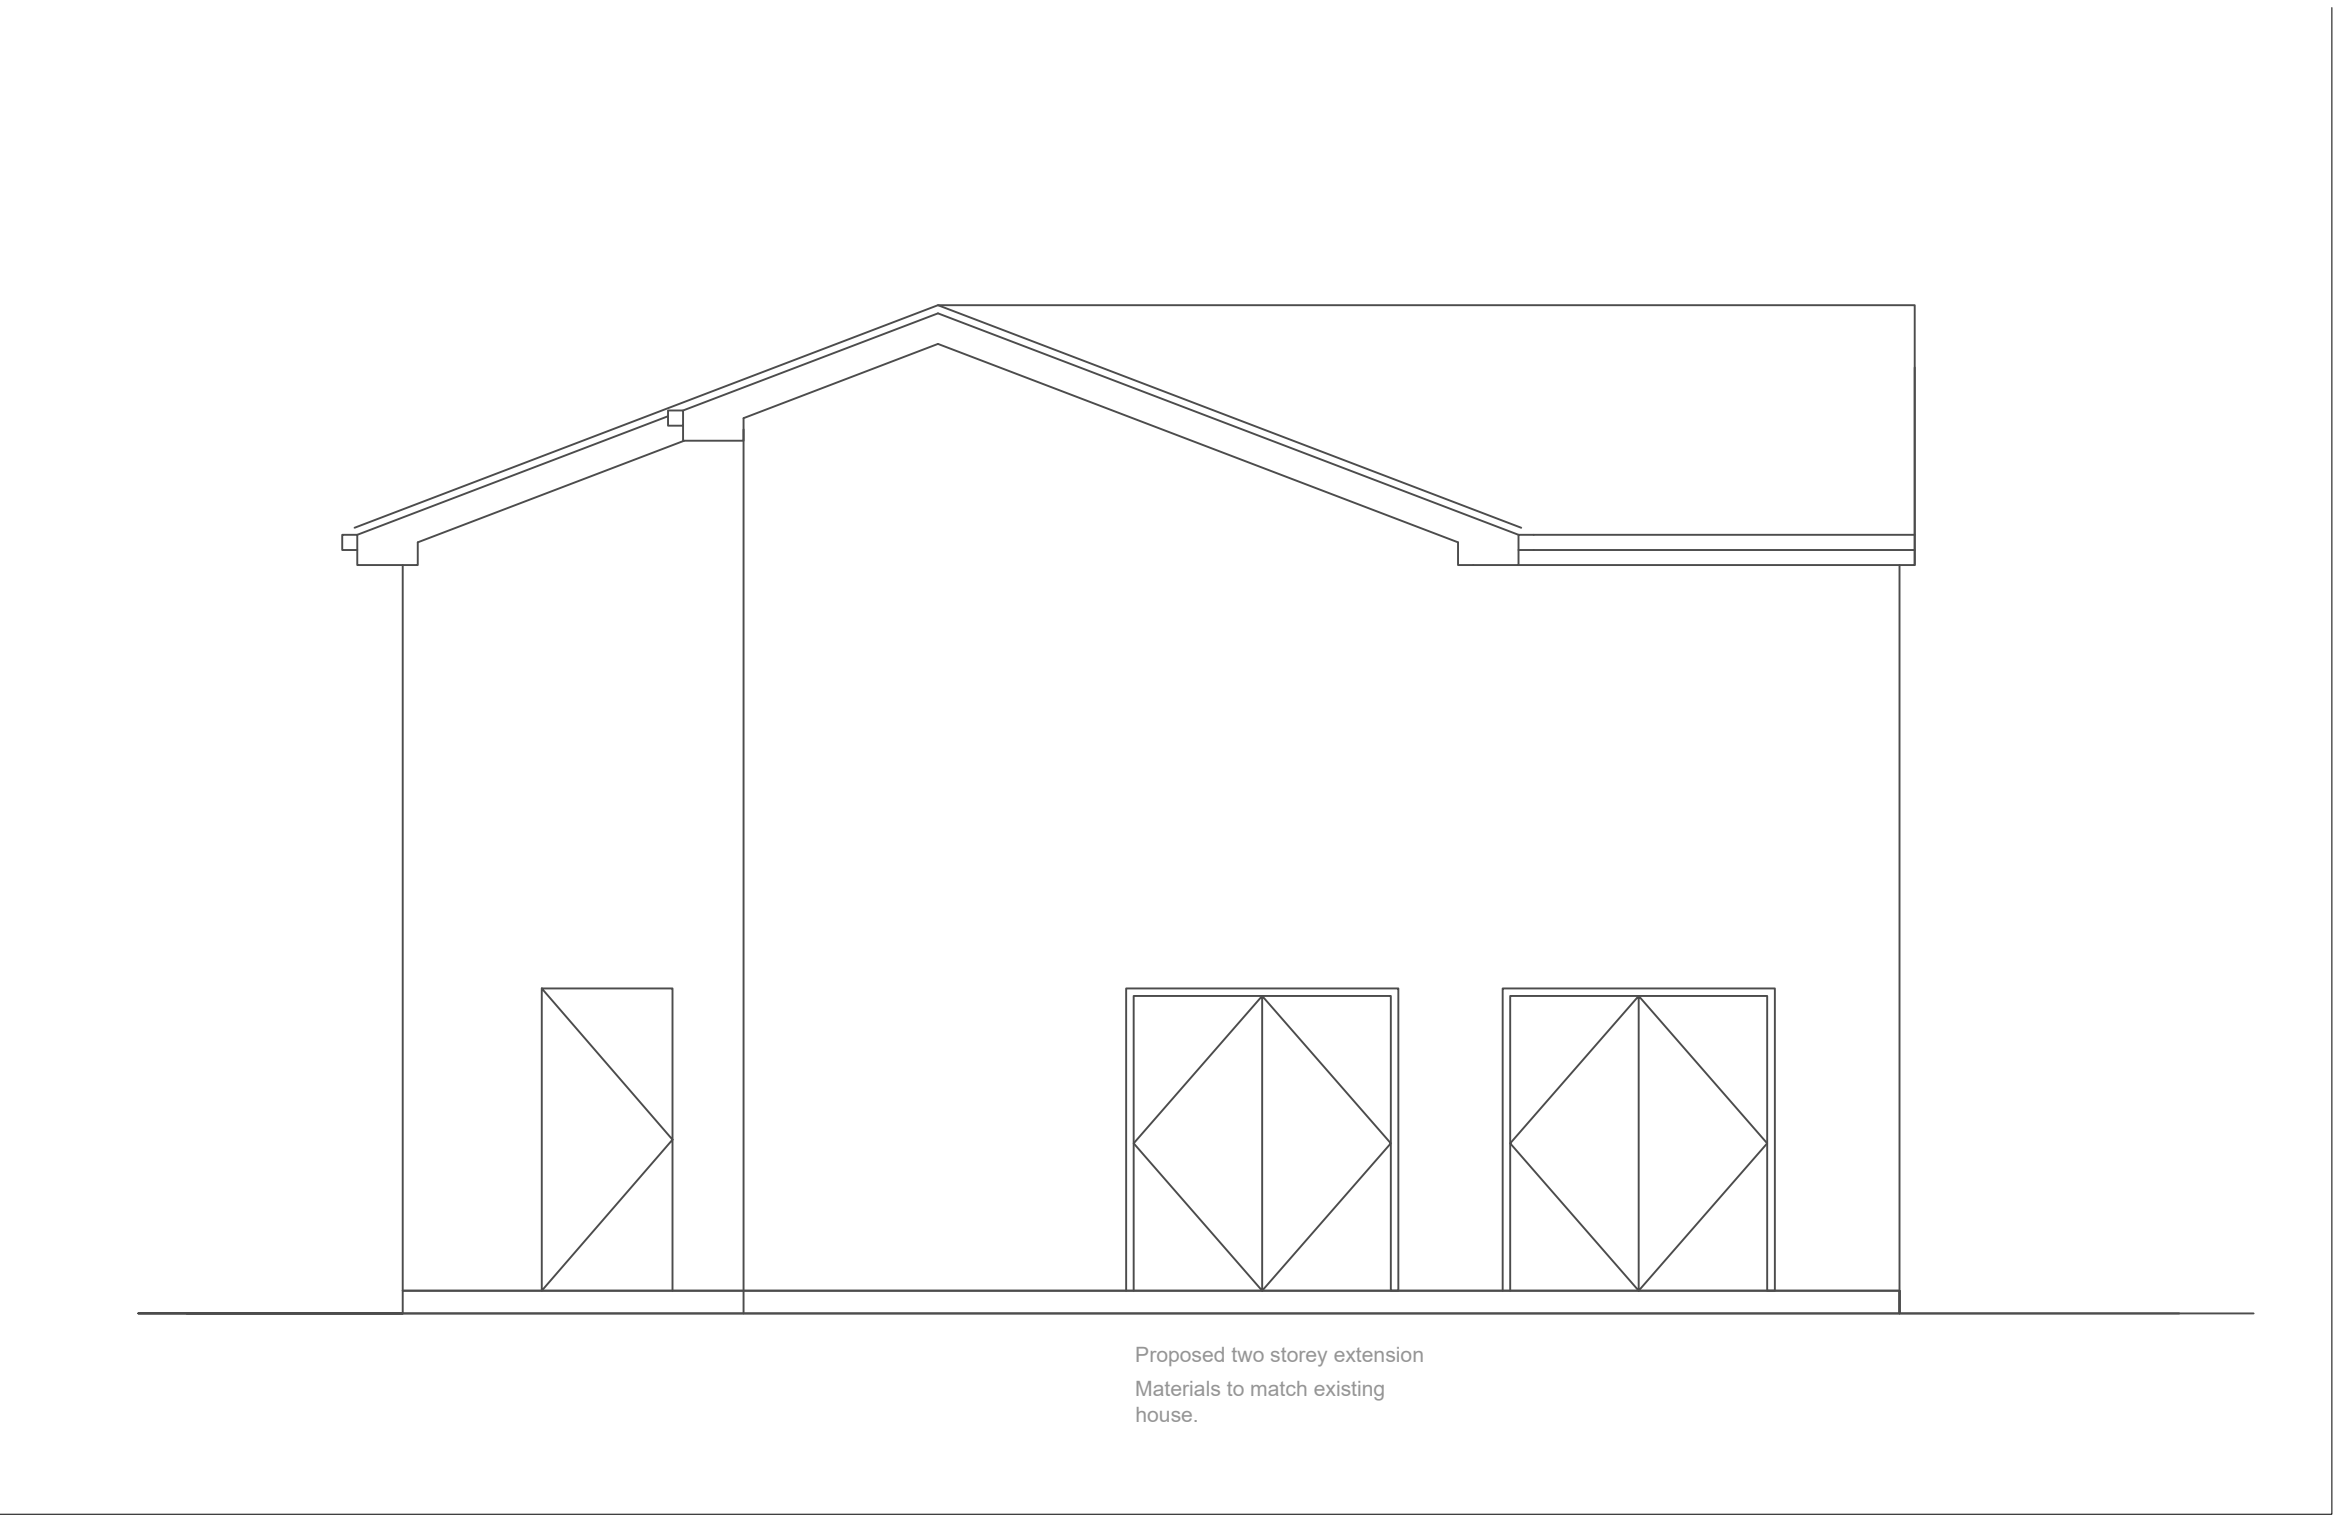


Side SE Elevation

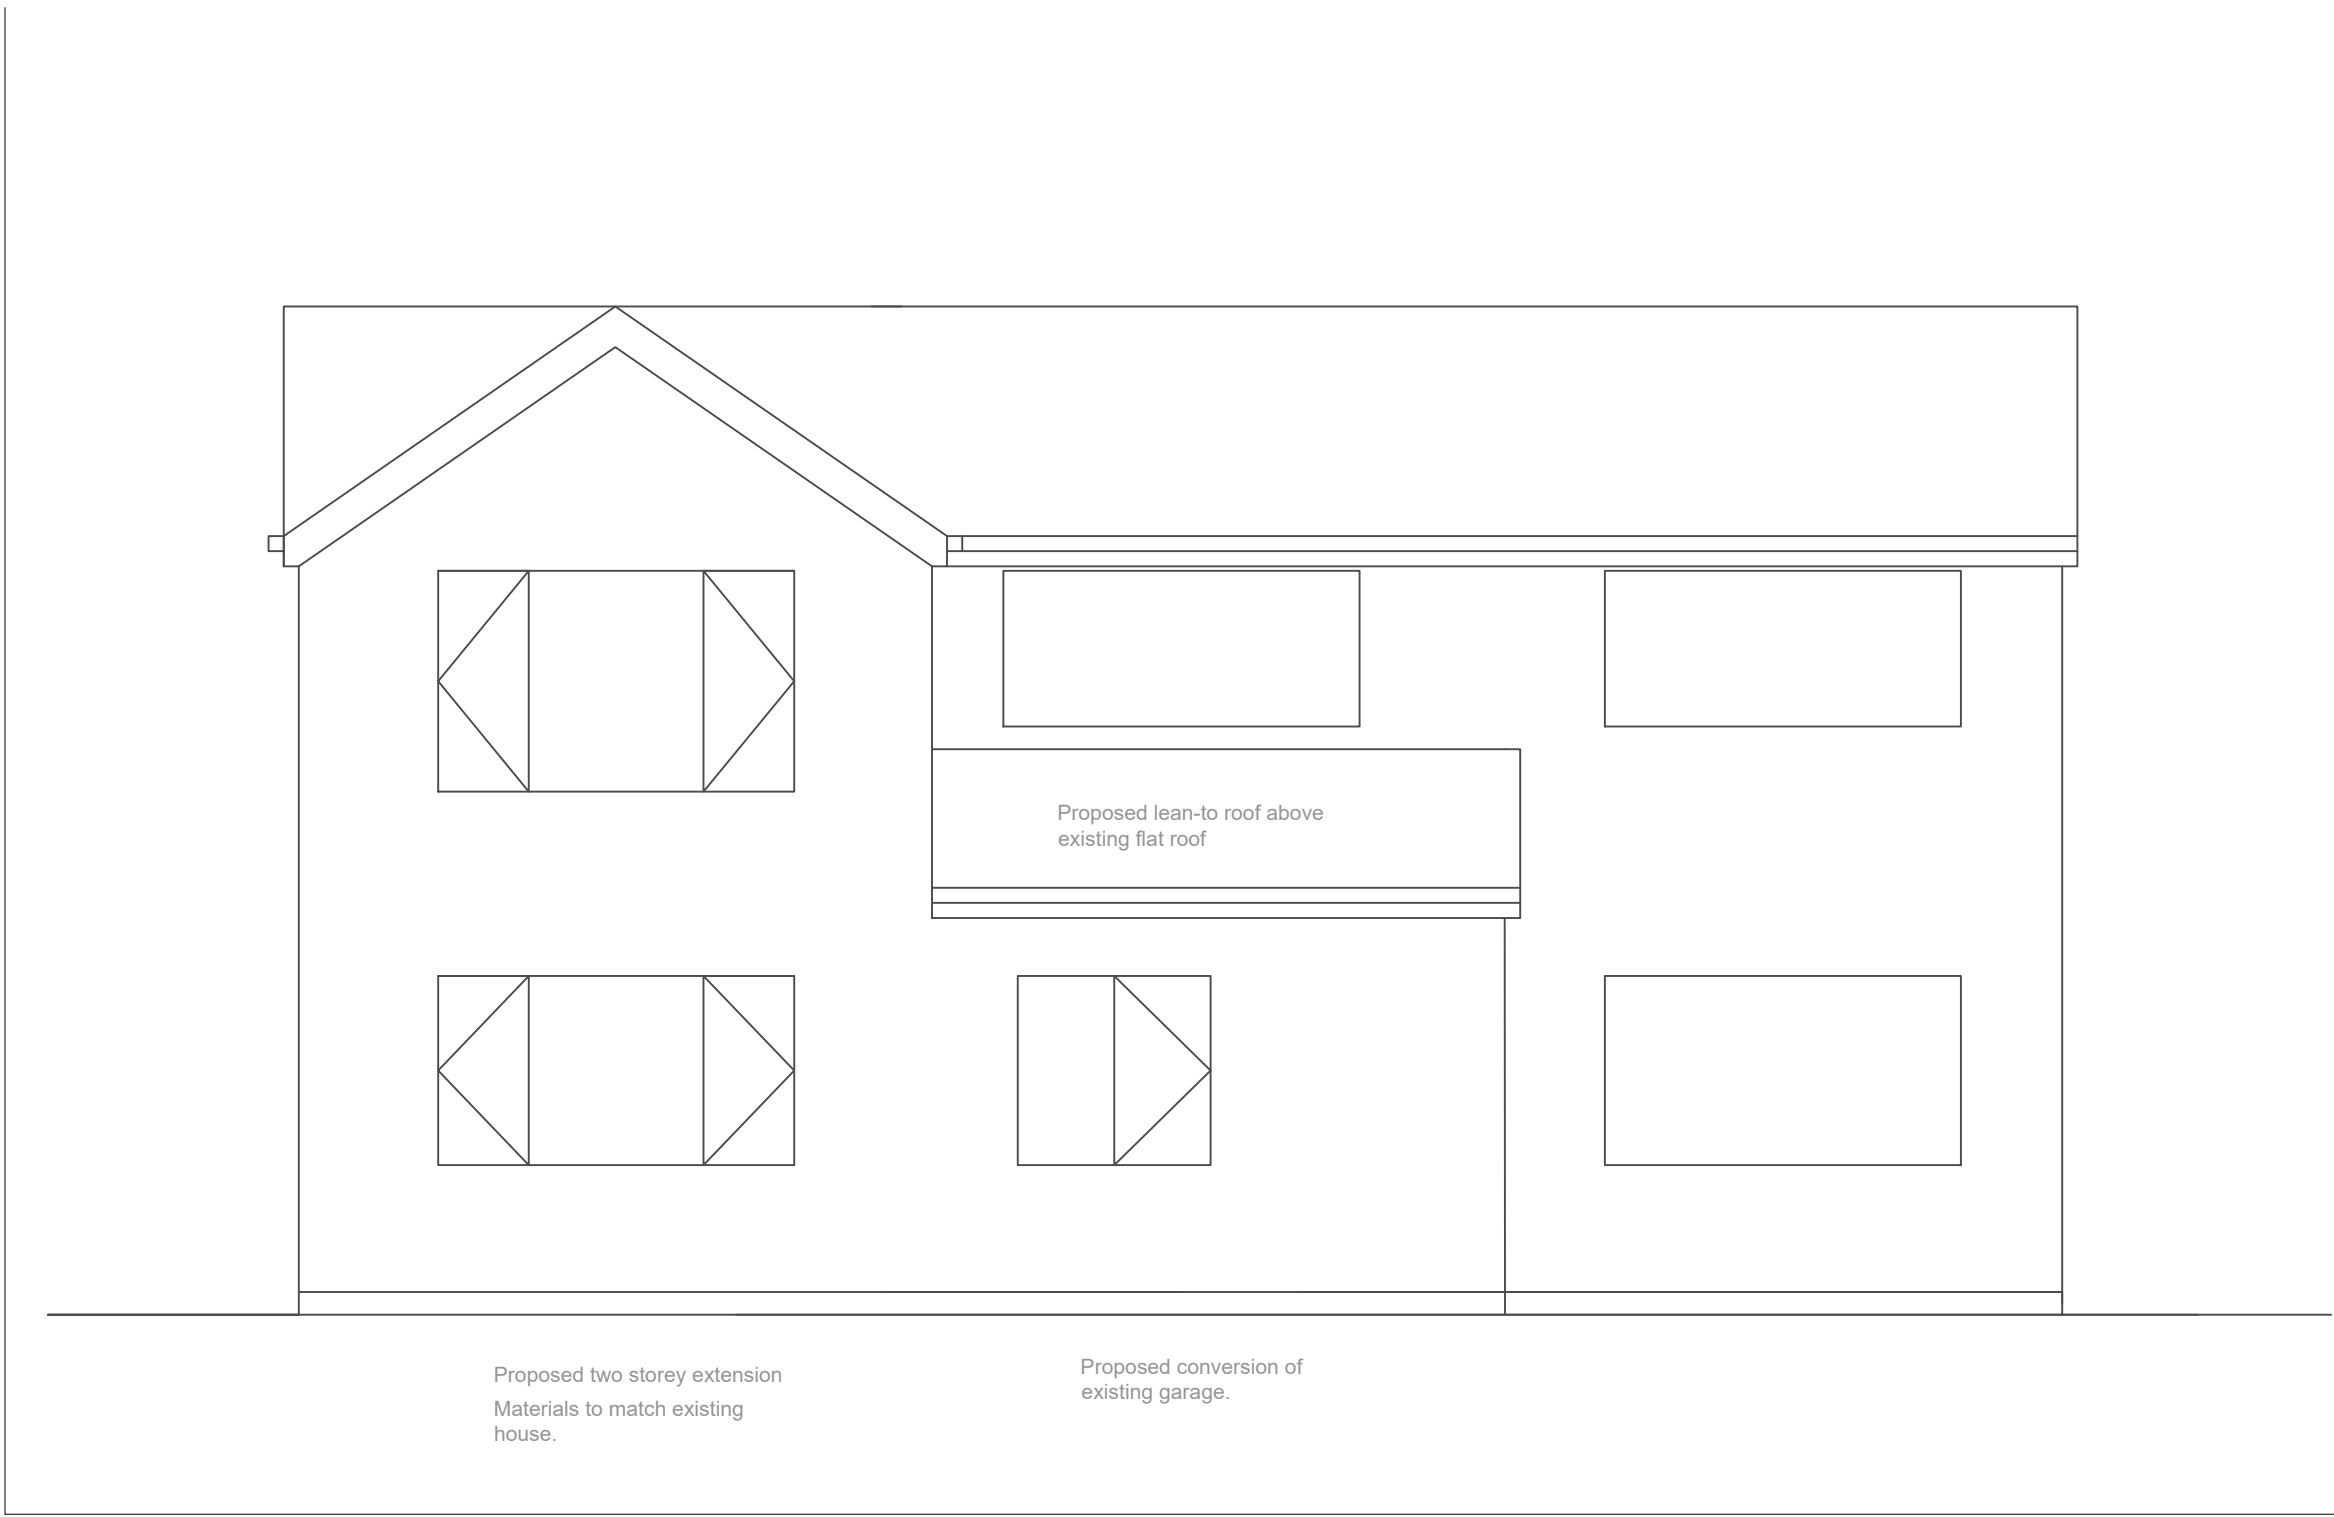


Front Elevation

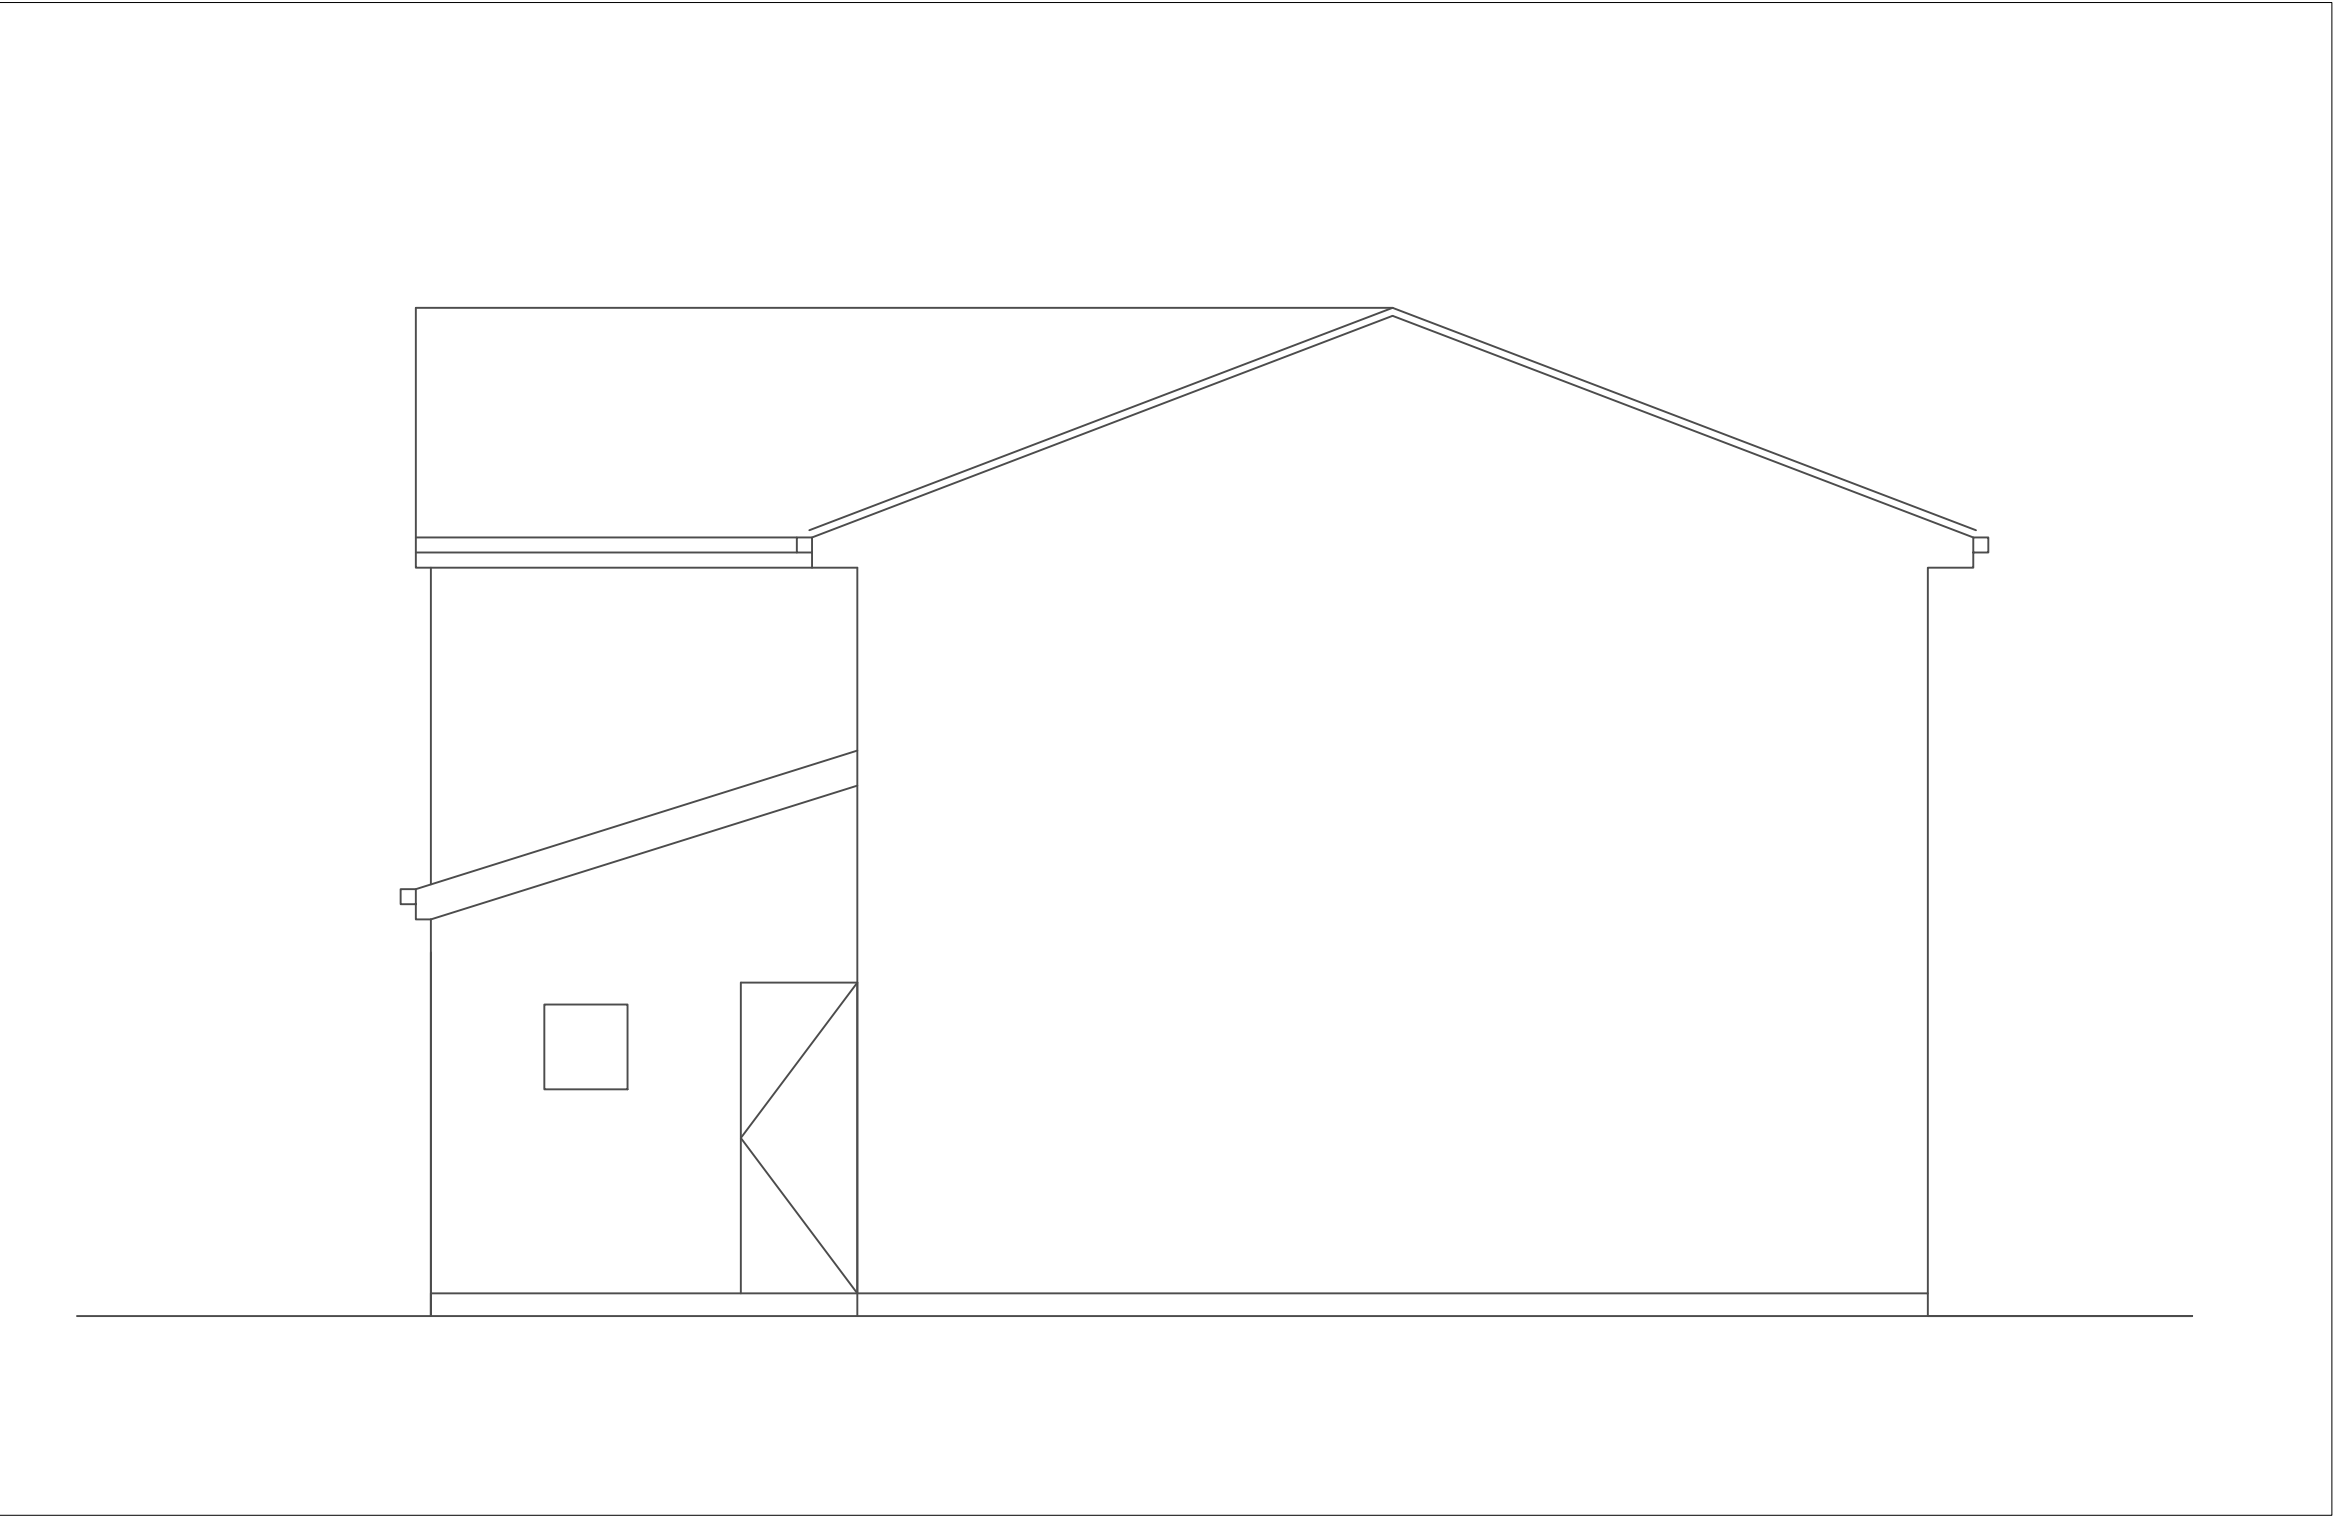


Side NW Elevation

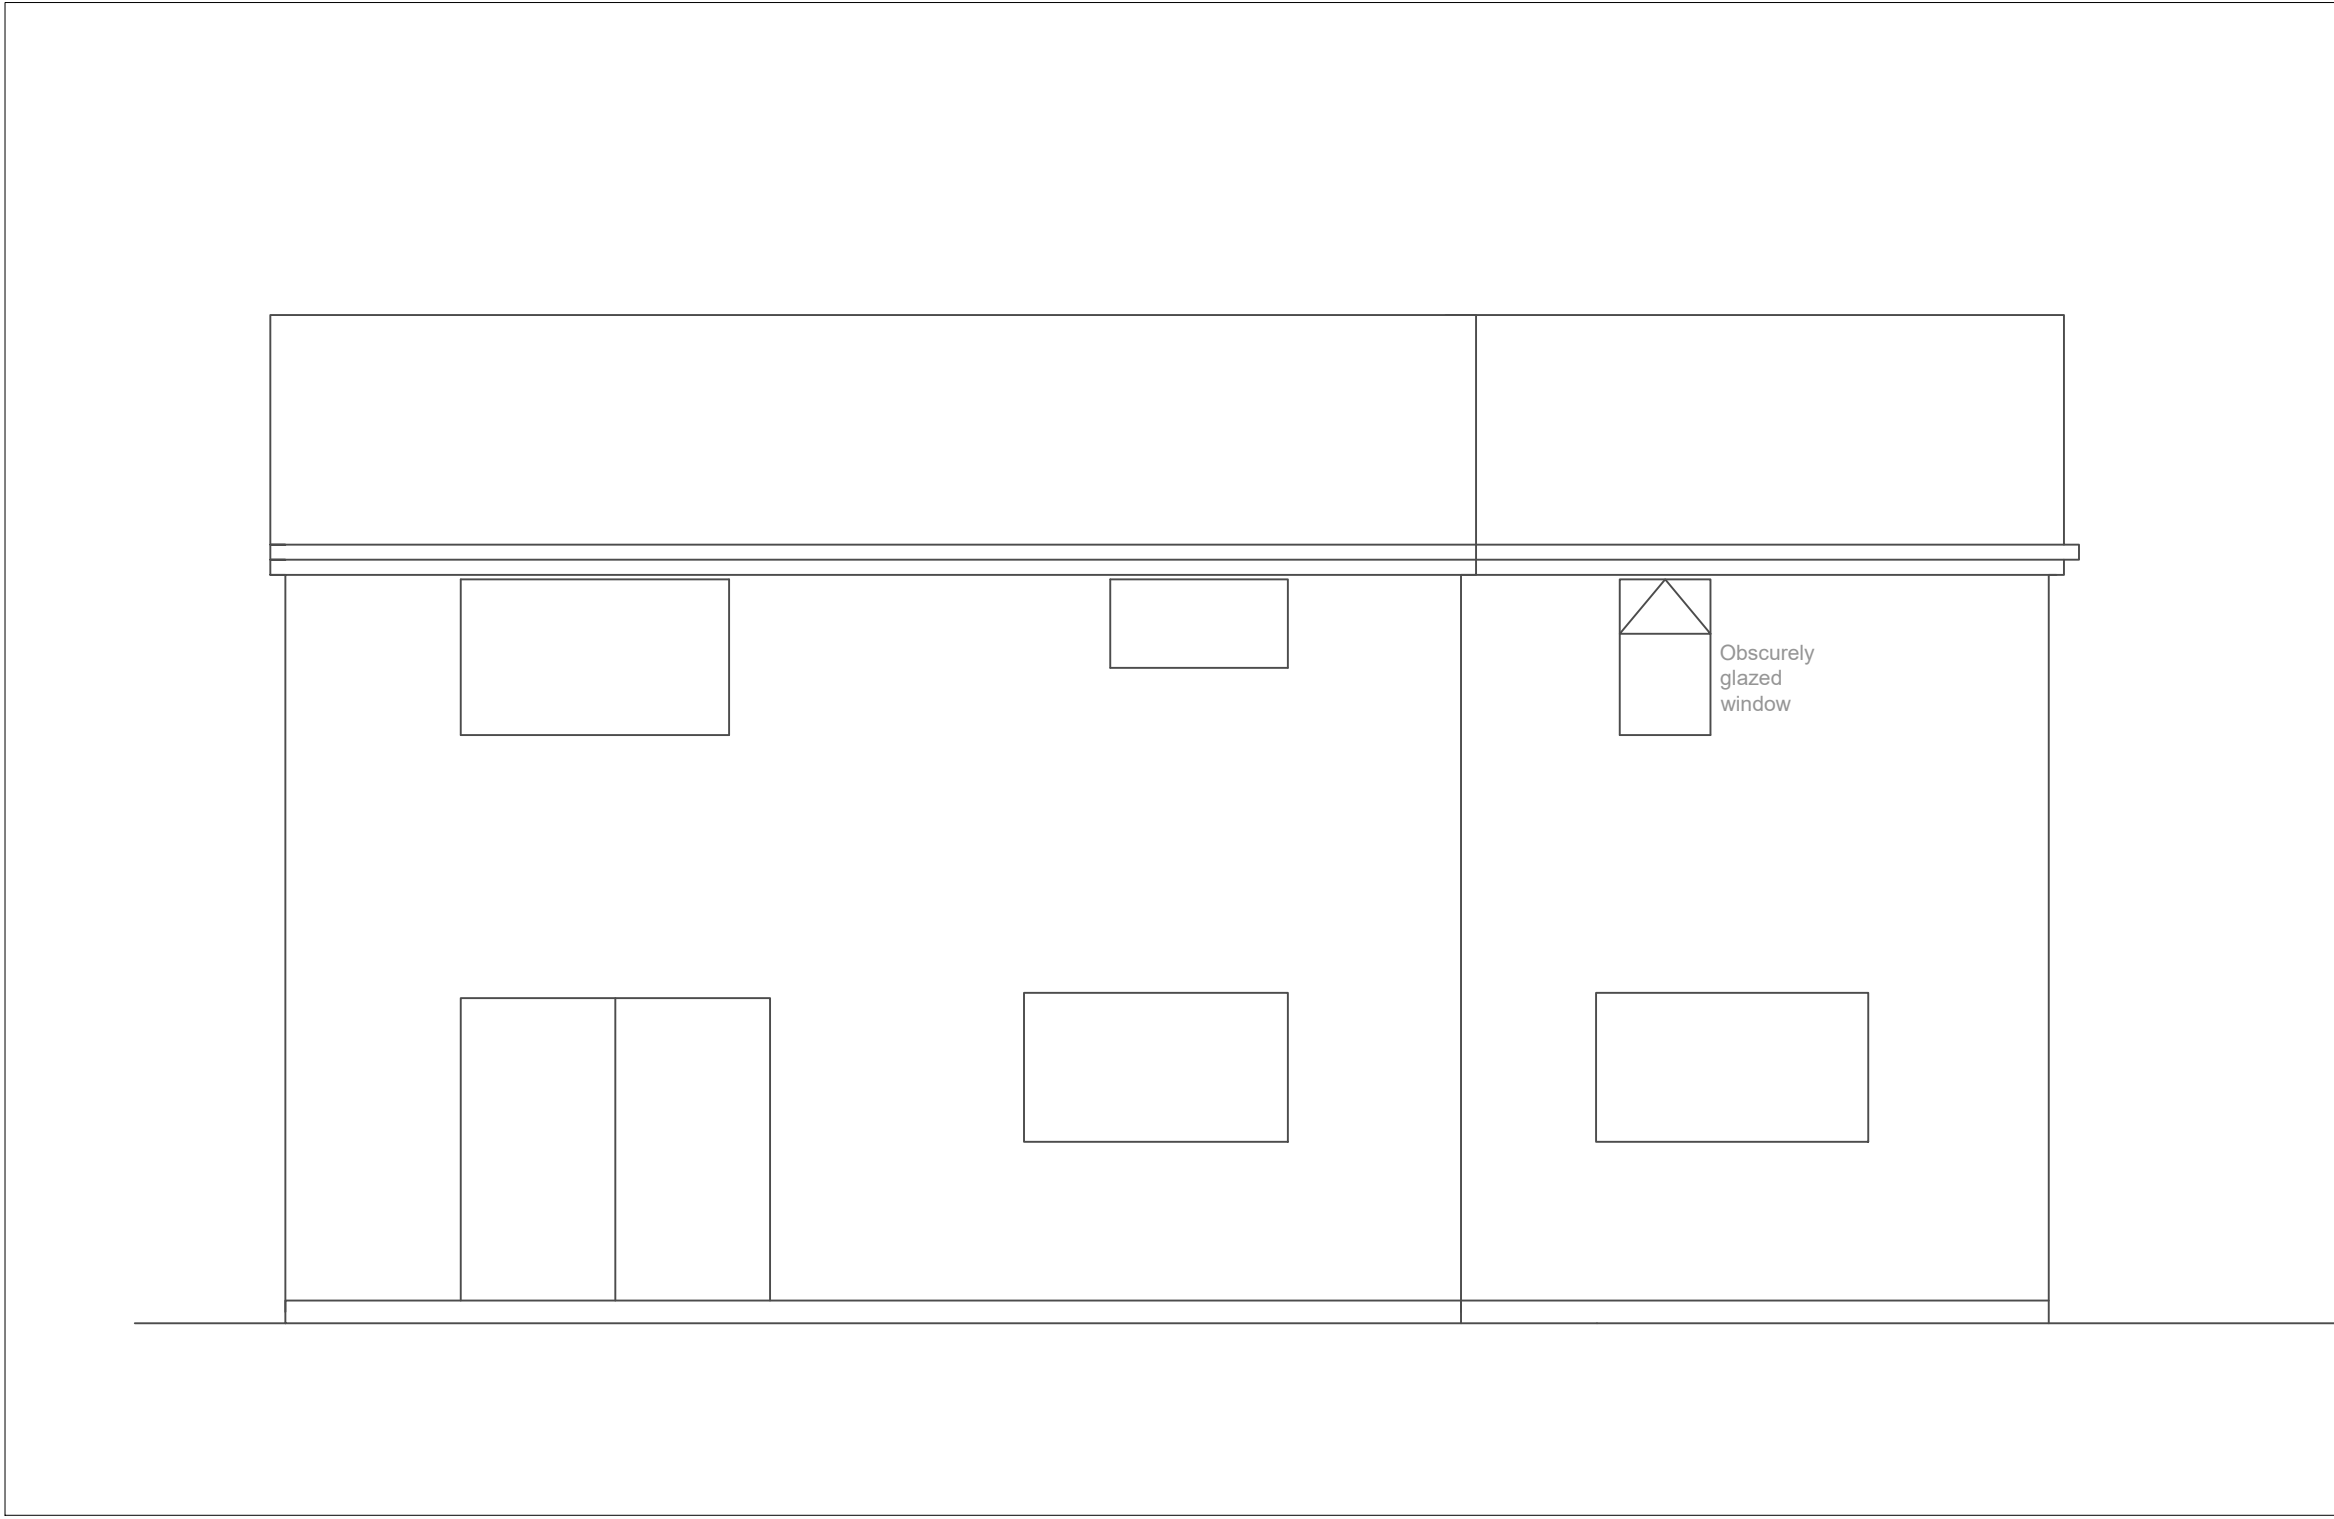


Rear Elevation

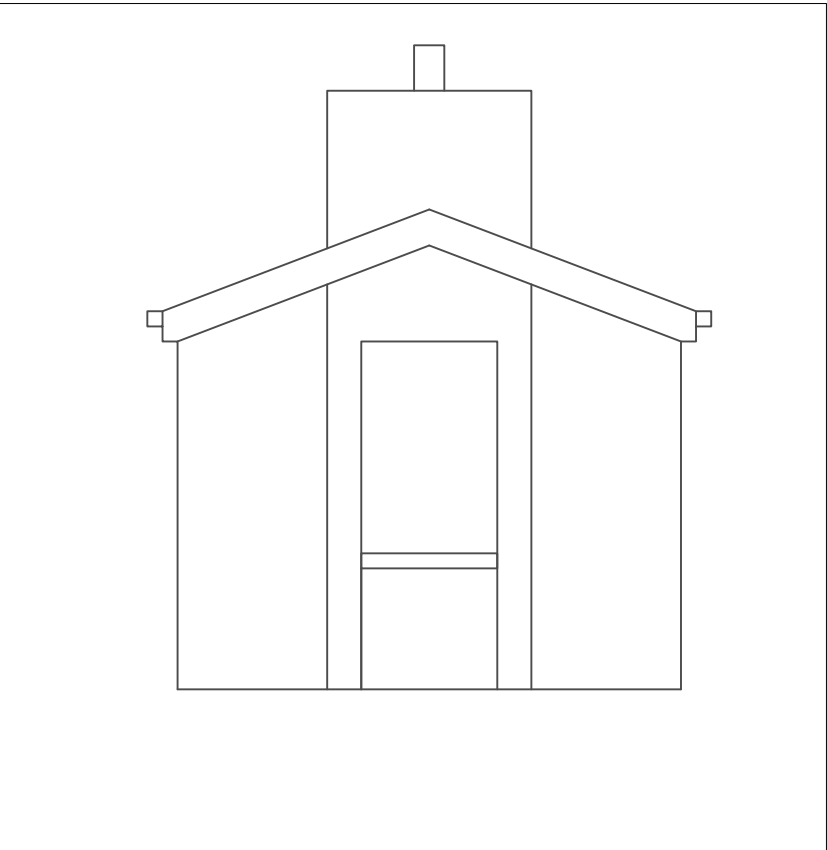


Garage Rear Elevation

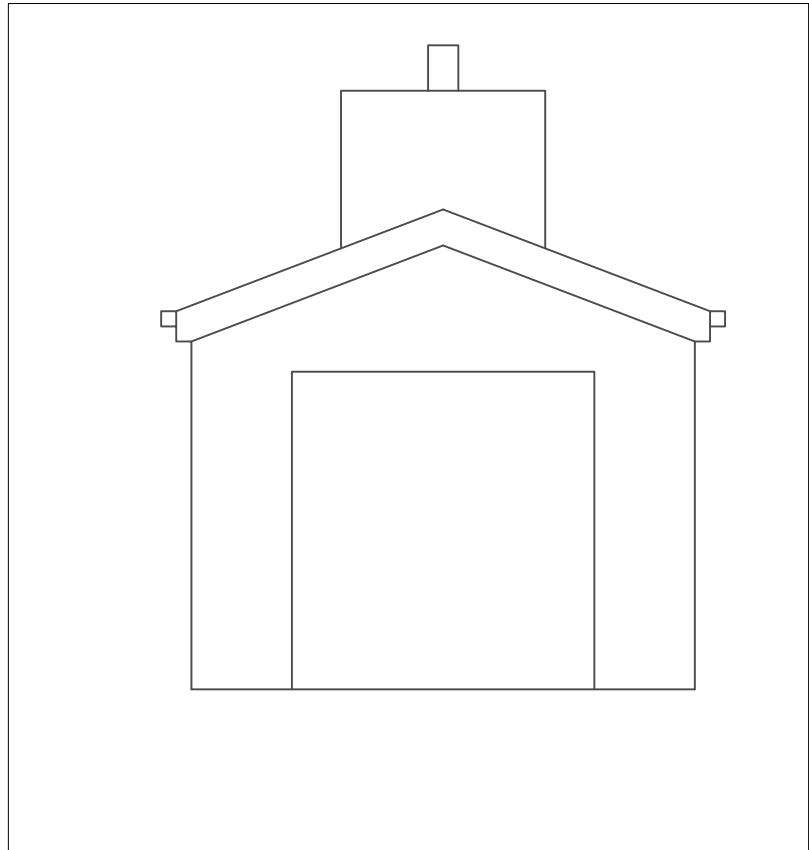

Garage Front Elevation

 

Garage Side Elevation

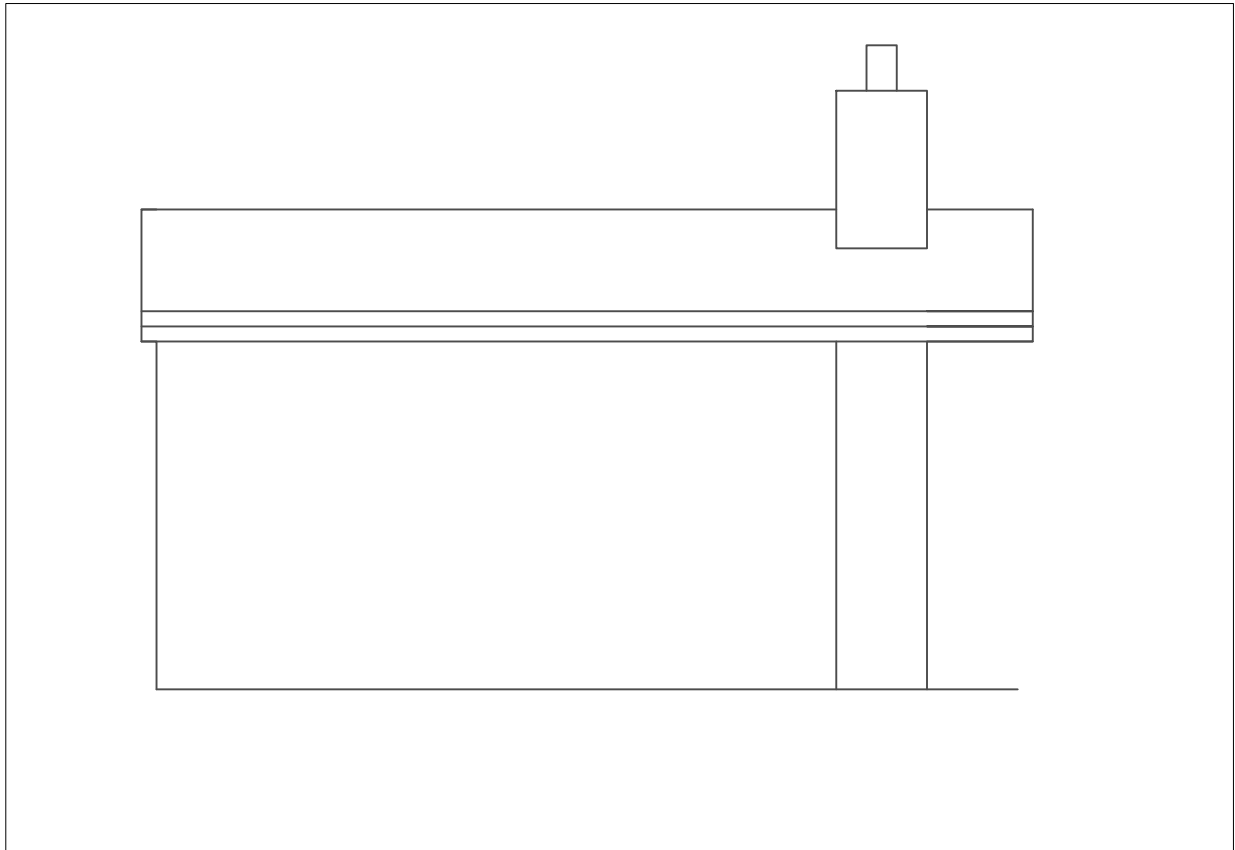

Garage Side Elevation